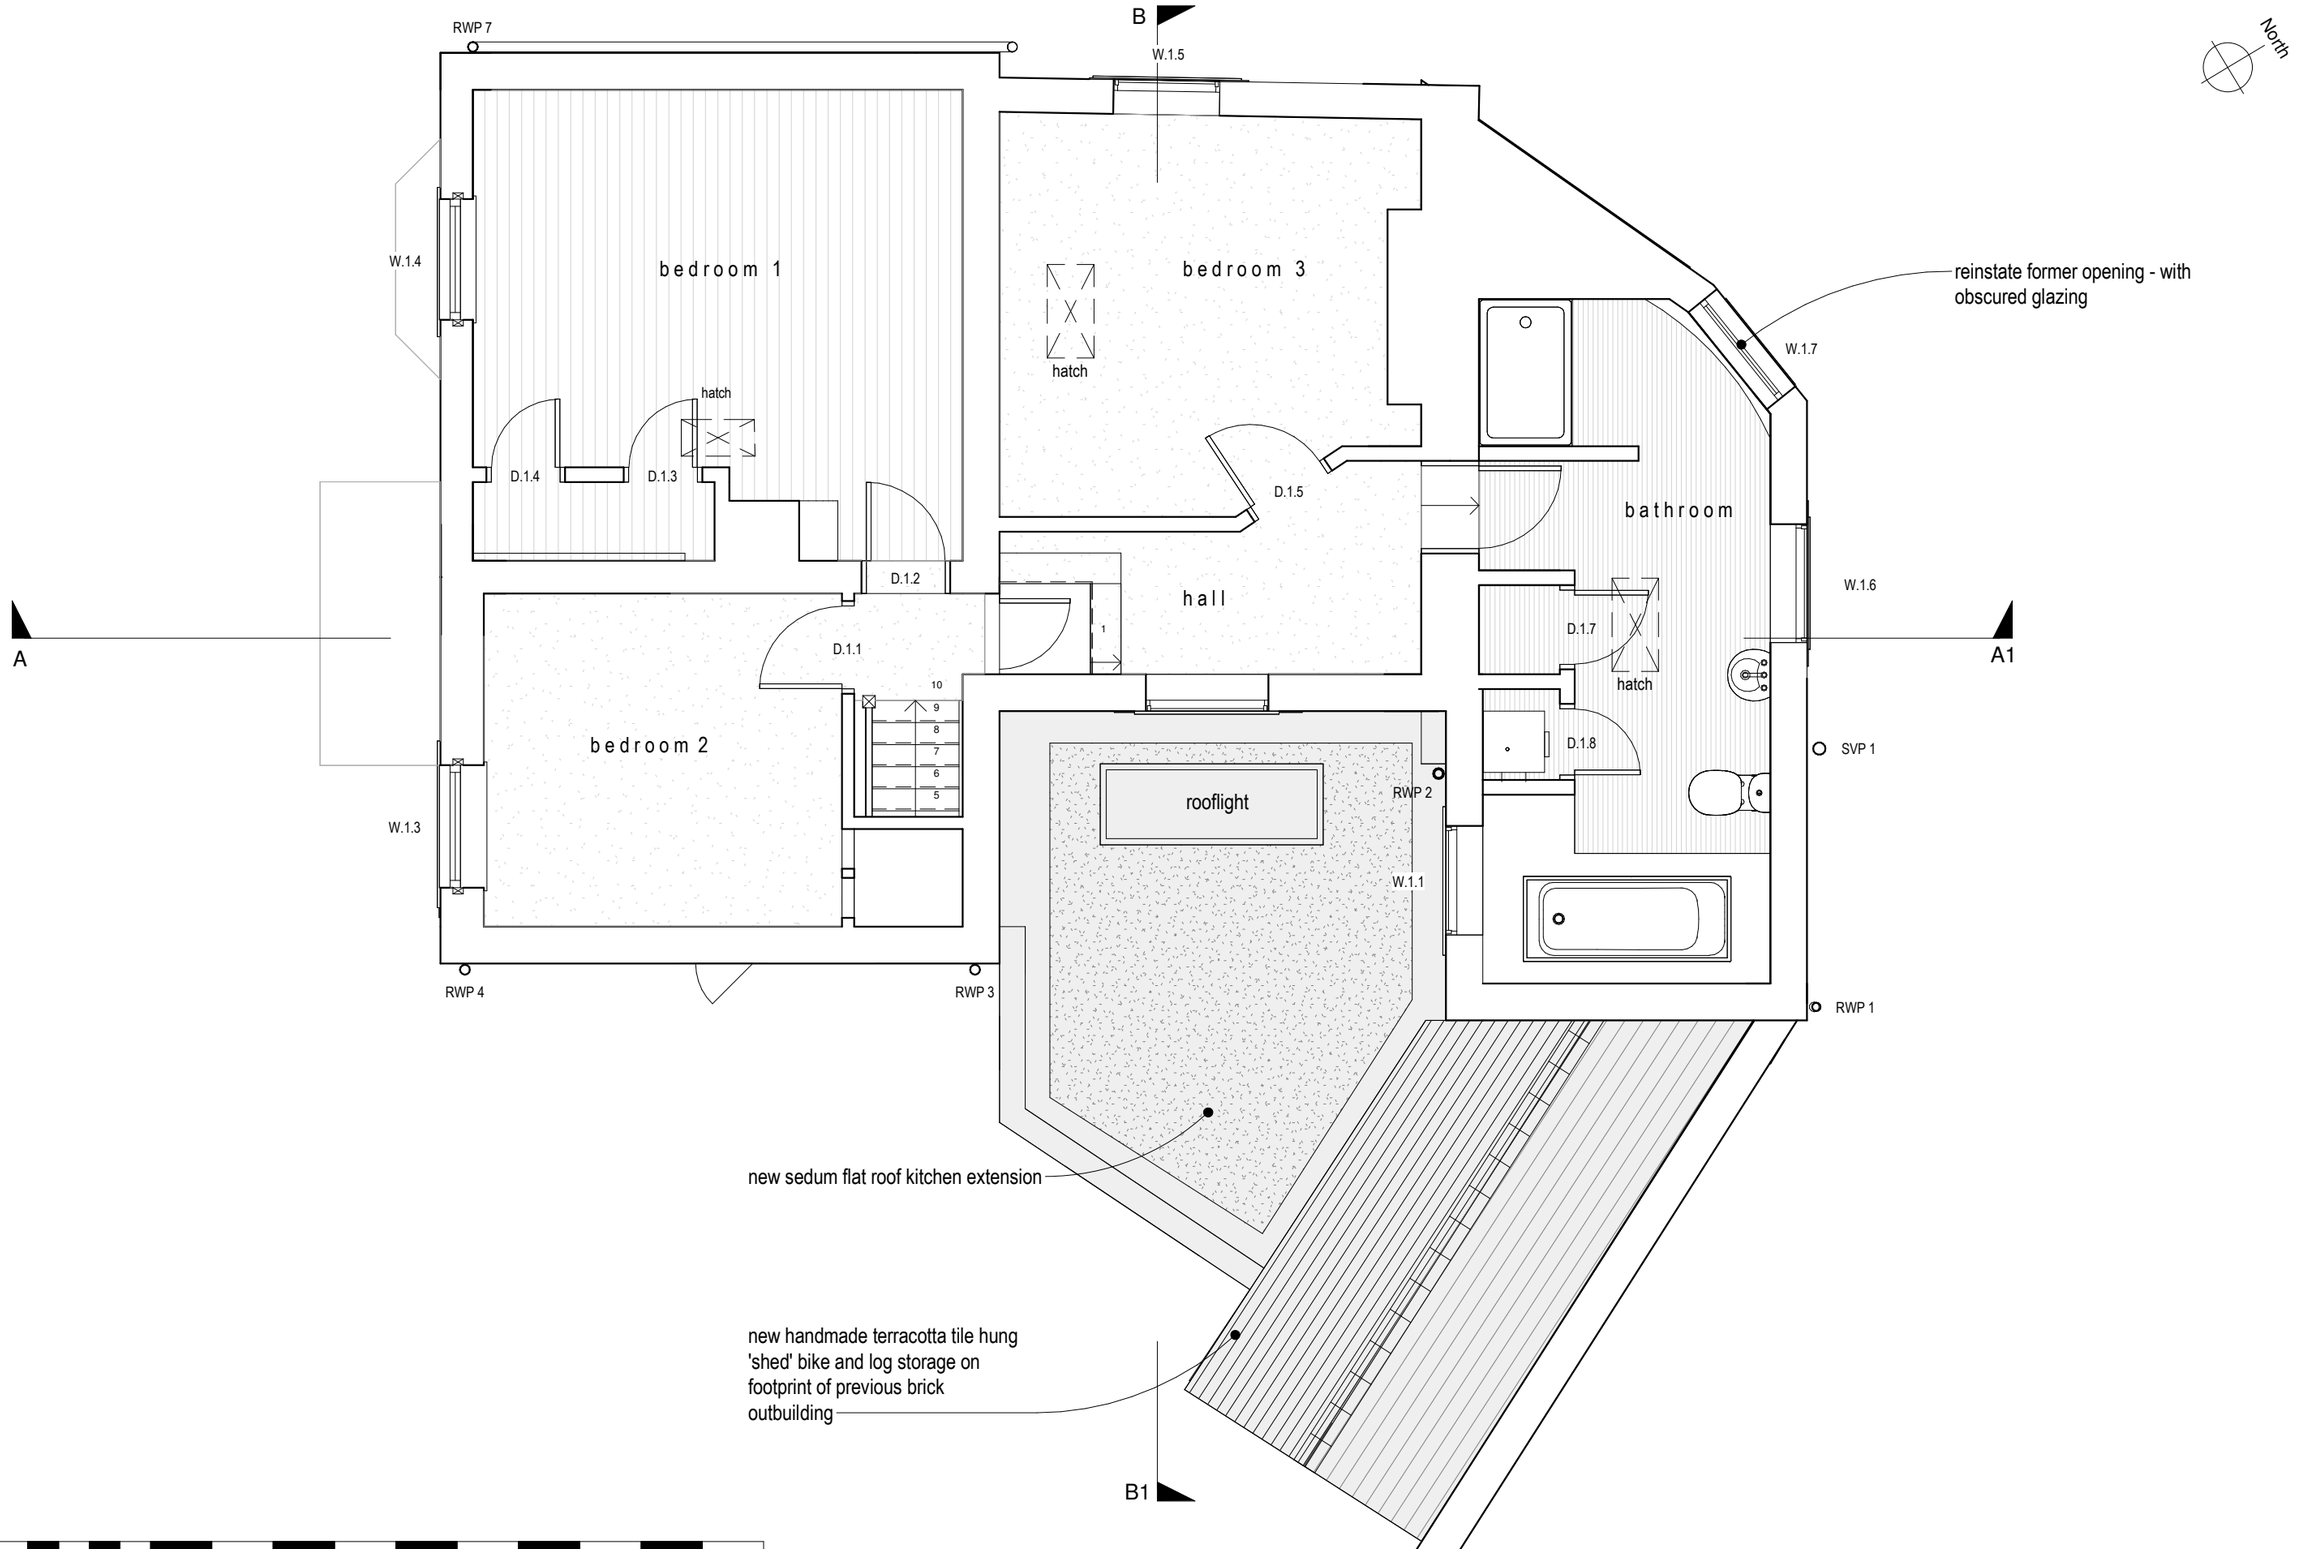

0m 5m

Rev	Date	Drawn	Description
A	27.03.25	SJ	Rooflight added following client comments

ctd architects

Clerk Bank House
Clerk Bank
LEEK
Staffordshire
ST13 5HE

t : 01538 373477
f : 01538 386503
e : info@ctdarchitects.co.uk
w : www.ctdarchitects.co.uk

ctd architects © 2025

- This drawing is copyright.
- All dimensions to be checked on site before proceeding.
- Contractor must notify the architect of any discrepancies before proceeding.
- Contractor to check/adjust dimensions of new work to suit existing conditions. Do not assume existing structure or details are plumb, square or level.
- All drawings to be read in conjunction with all other consultants drawings and specs.

Client
Ms. K. Barker

Project
Extension and internal remodelling
1 Brookfields Road, IPSTONES, ST10 2LY

Title
First Floor Plan 'as proposed'

Scale	Size	Drawn	Chk'd	Date
1 : 50	A3	SJ	KJH	30.10.24

Status: PLANNING ISSUE

Job No.	Drawing No	Rev.
2417	AL11	A