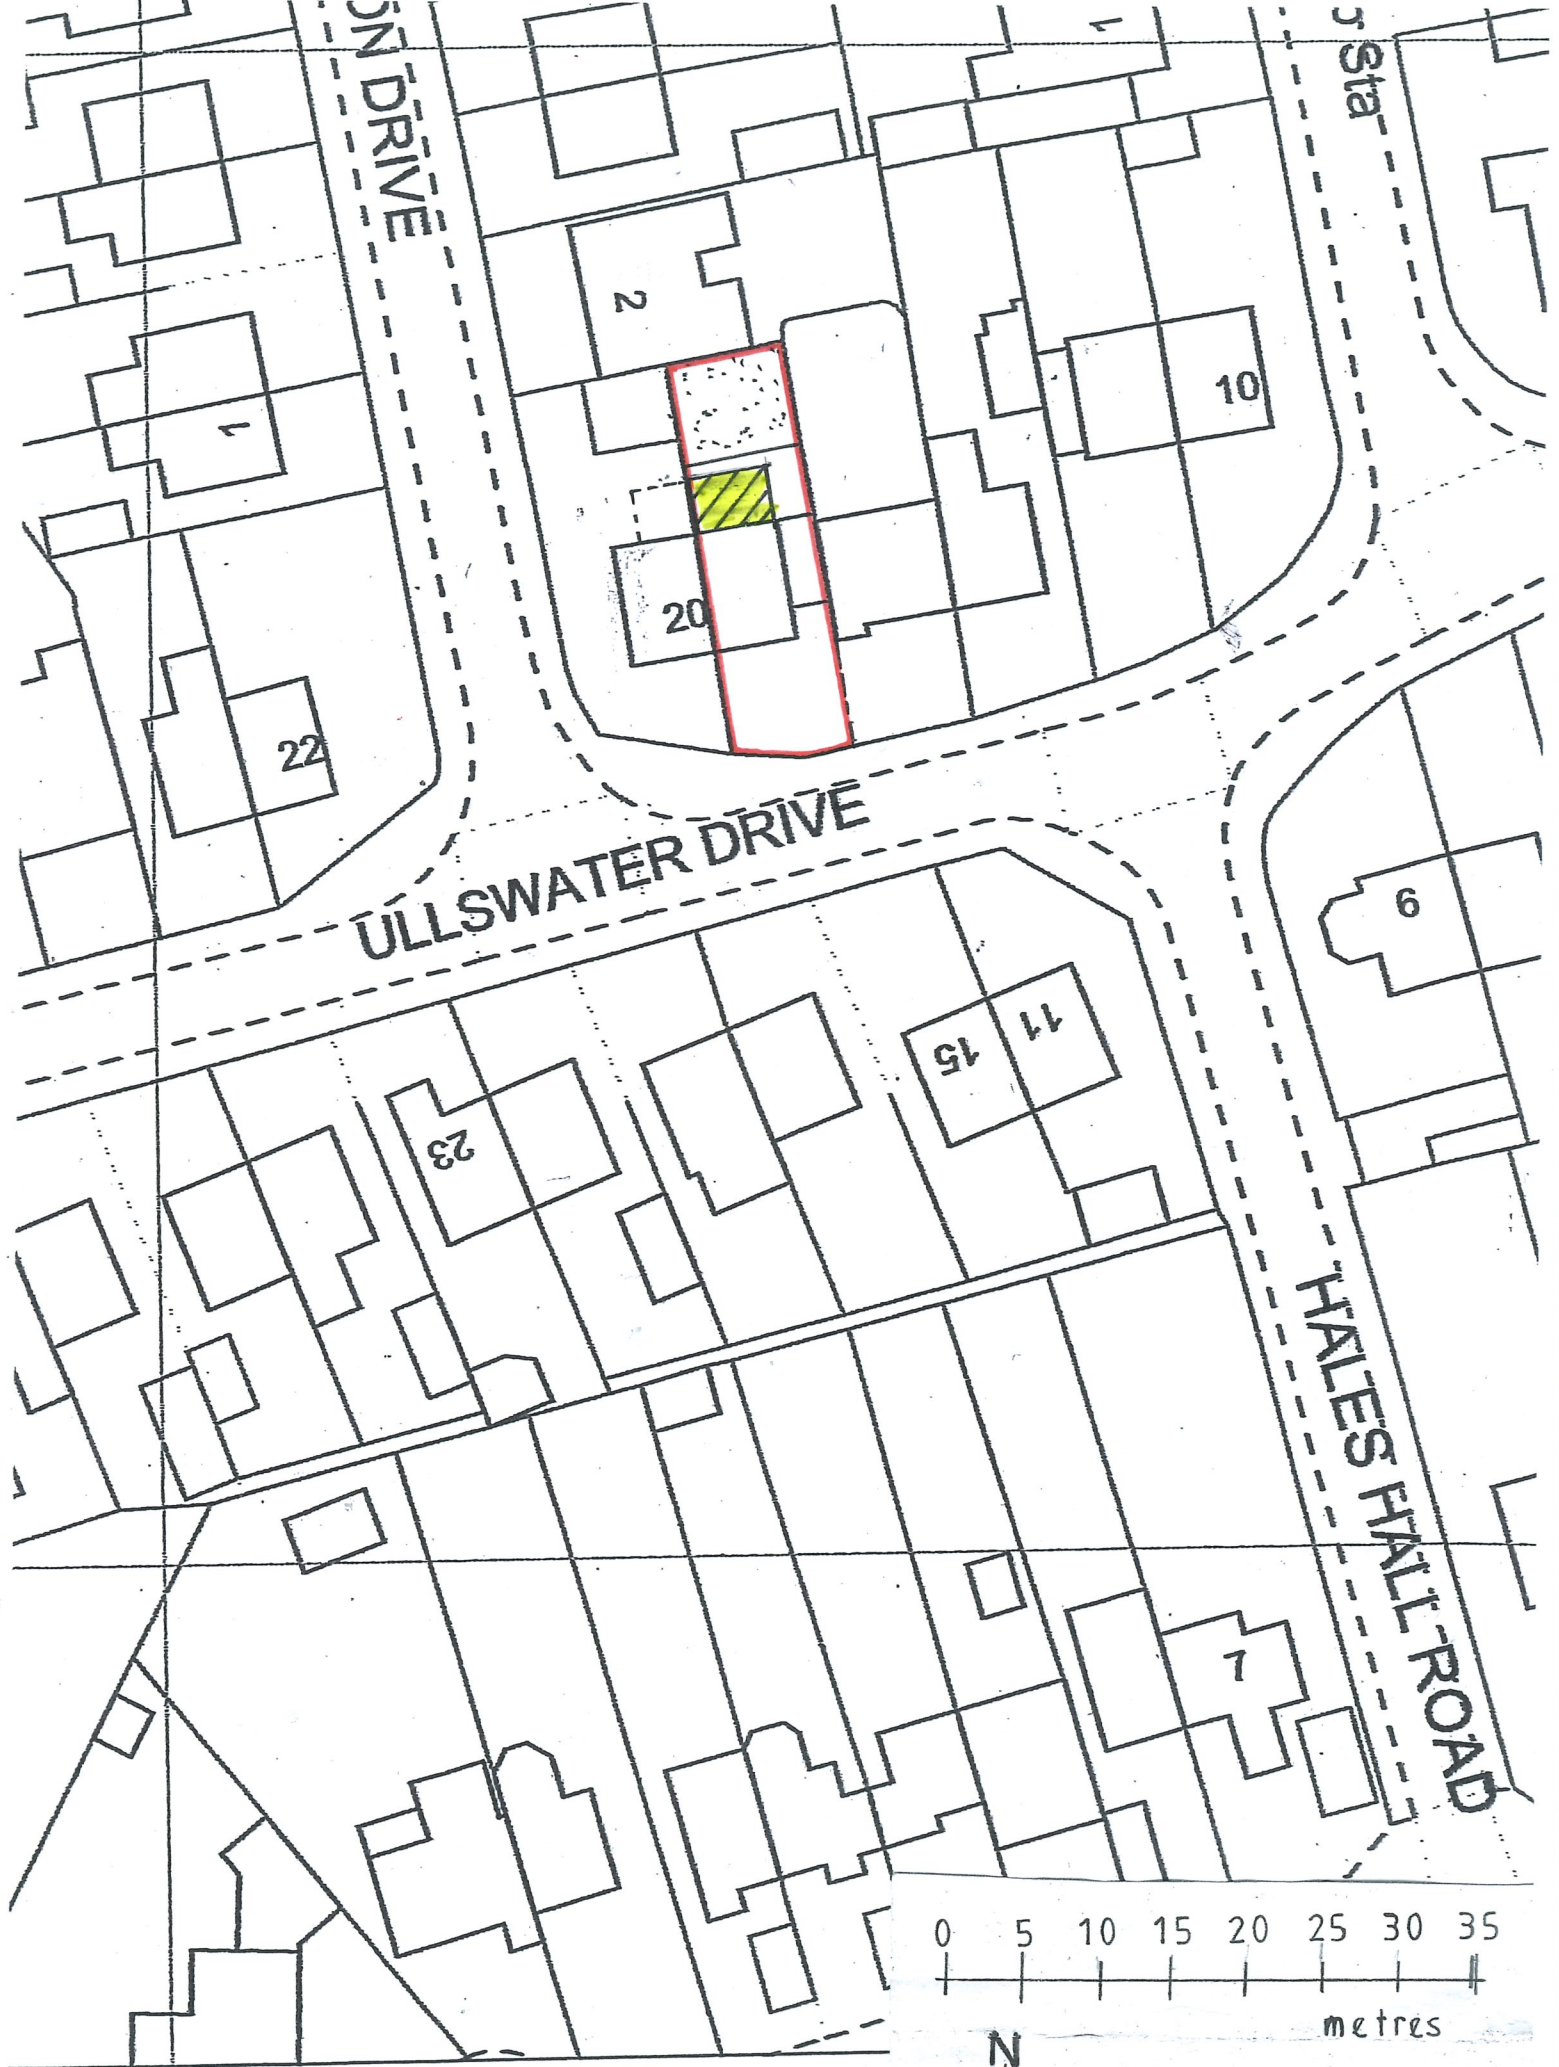


1:500 SITE
PLAN

401