





This drawing is copyright and should not be reproduced without permission.
The contractor is responsible for checking dimensions and levels and drainage inverts prior to commencing works - any discrepancy to be verified before proceeding - figured dimensions only to be worked to.

All work to be carried out in accordance with the current Building Regulations, British Standards/Codes of practice and statutory authority bye laws and recommendations.

Revision	Comments	Date
A	Additional parking space shown, red edge amended	May 2021

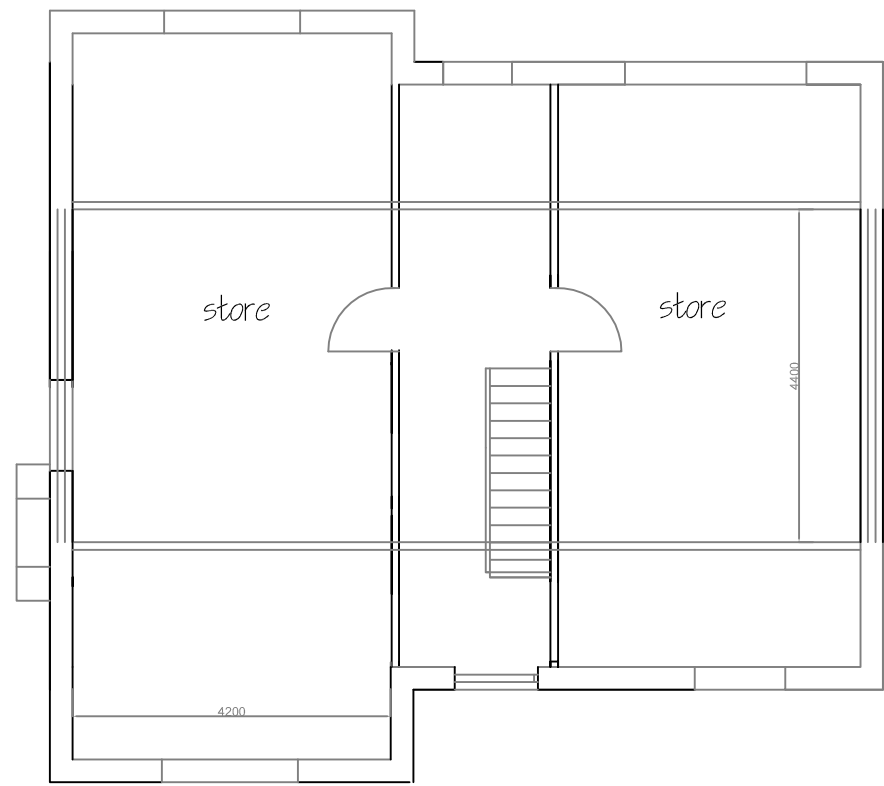

Proposed roofspace plan 1 :100

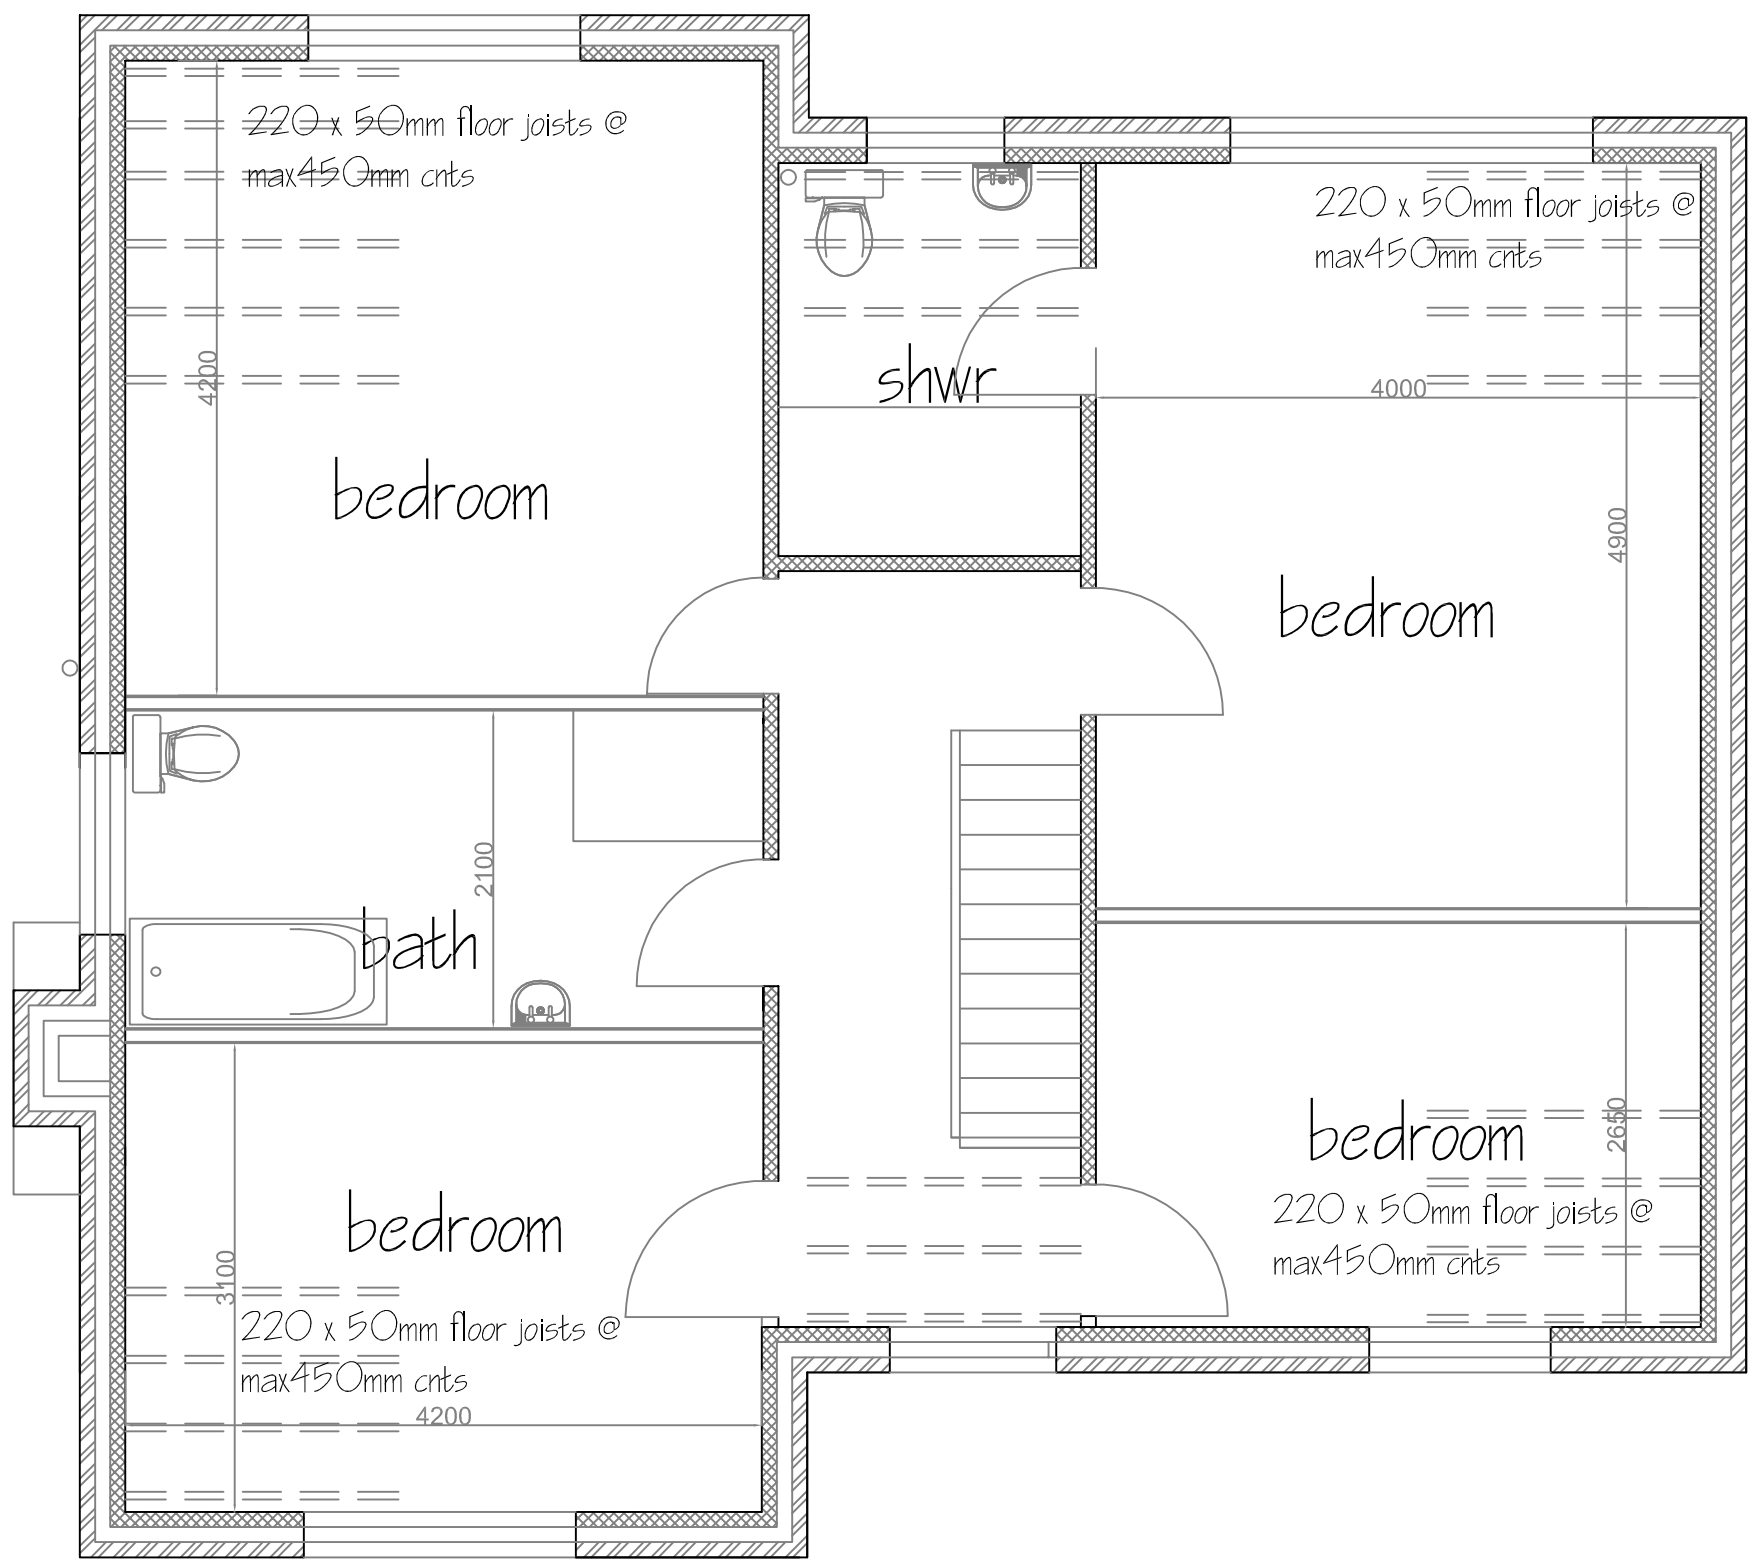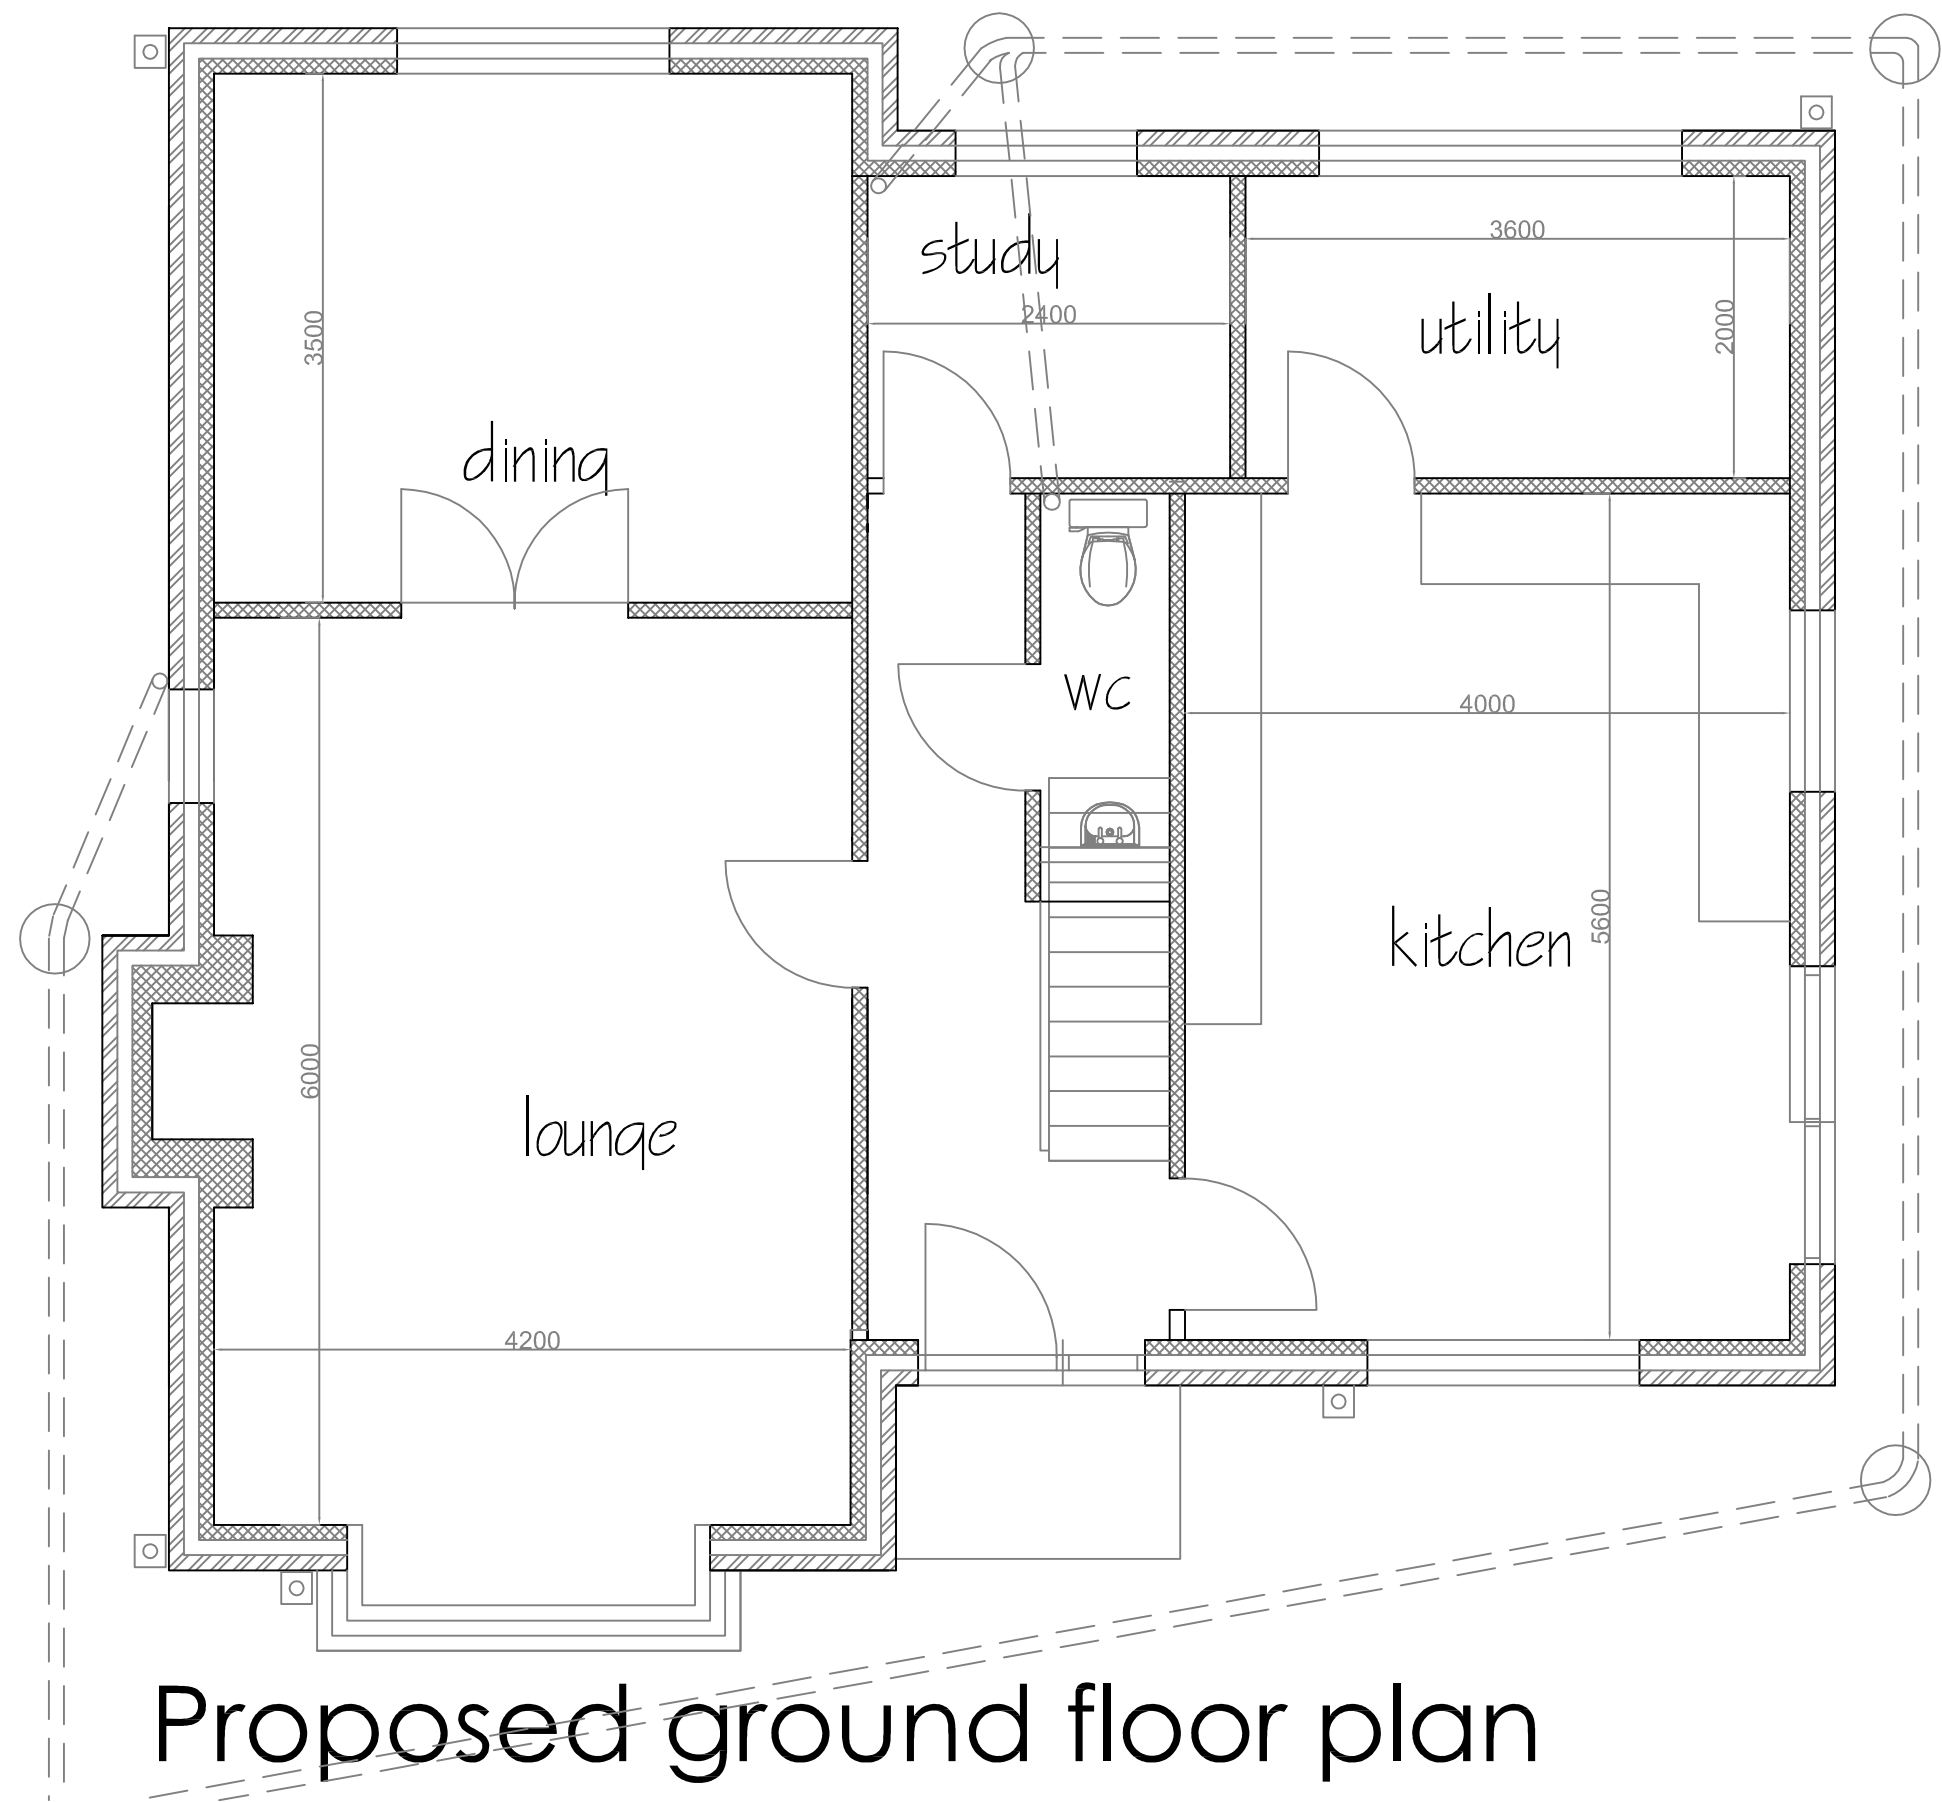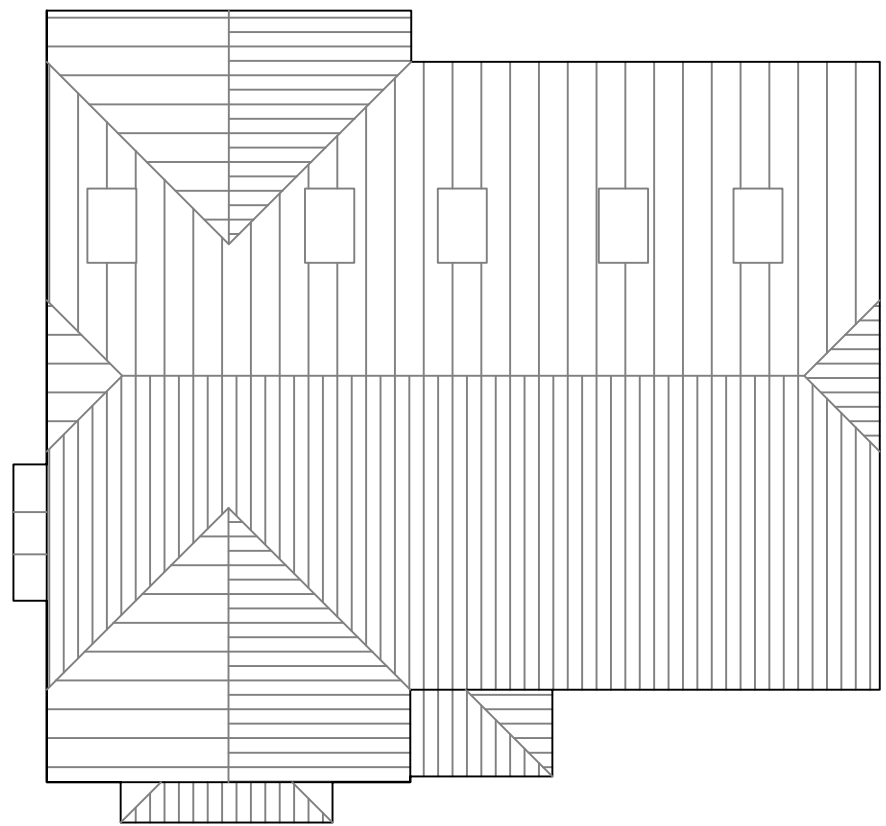

Robert Berry MCIAT
Architectural services
10 Truro Close, Congleton, Cheshire, CW12 3BD
t: 01260 279098 m: 07779 179093 e: robert.berry10@yahoo.co.uk

Client
Mr & Mrs M Bailey

Project
Proposed detached dwelling on land
at Anvil Drive, Biddulph,
Stoke On Trent, Staffs, ST8 7FB.

Title
Scheme layout plan

Scale @A1 1:50 1:100
Date March 2021
Drg no 2091 /02 Rev A