


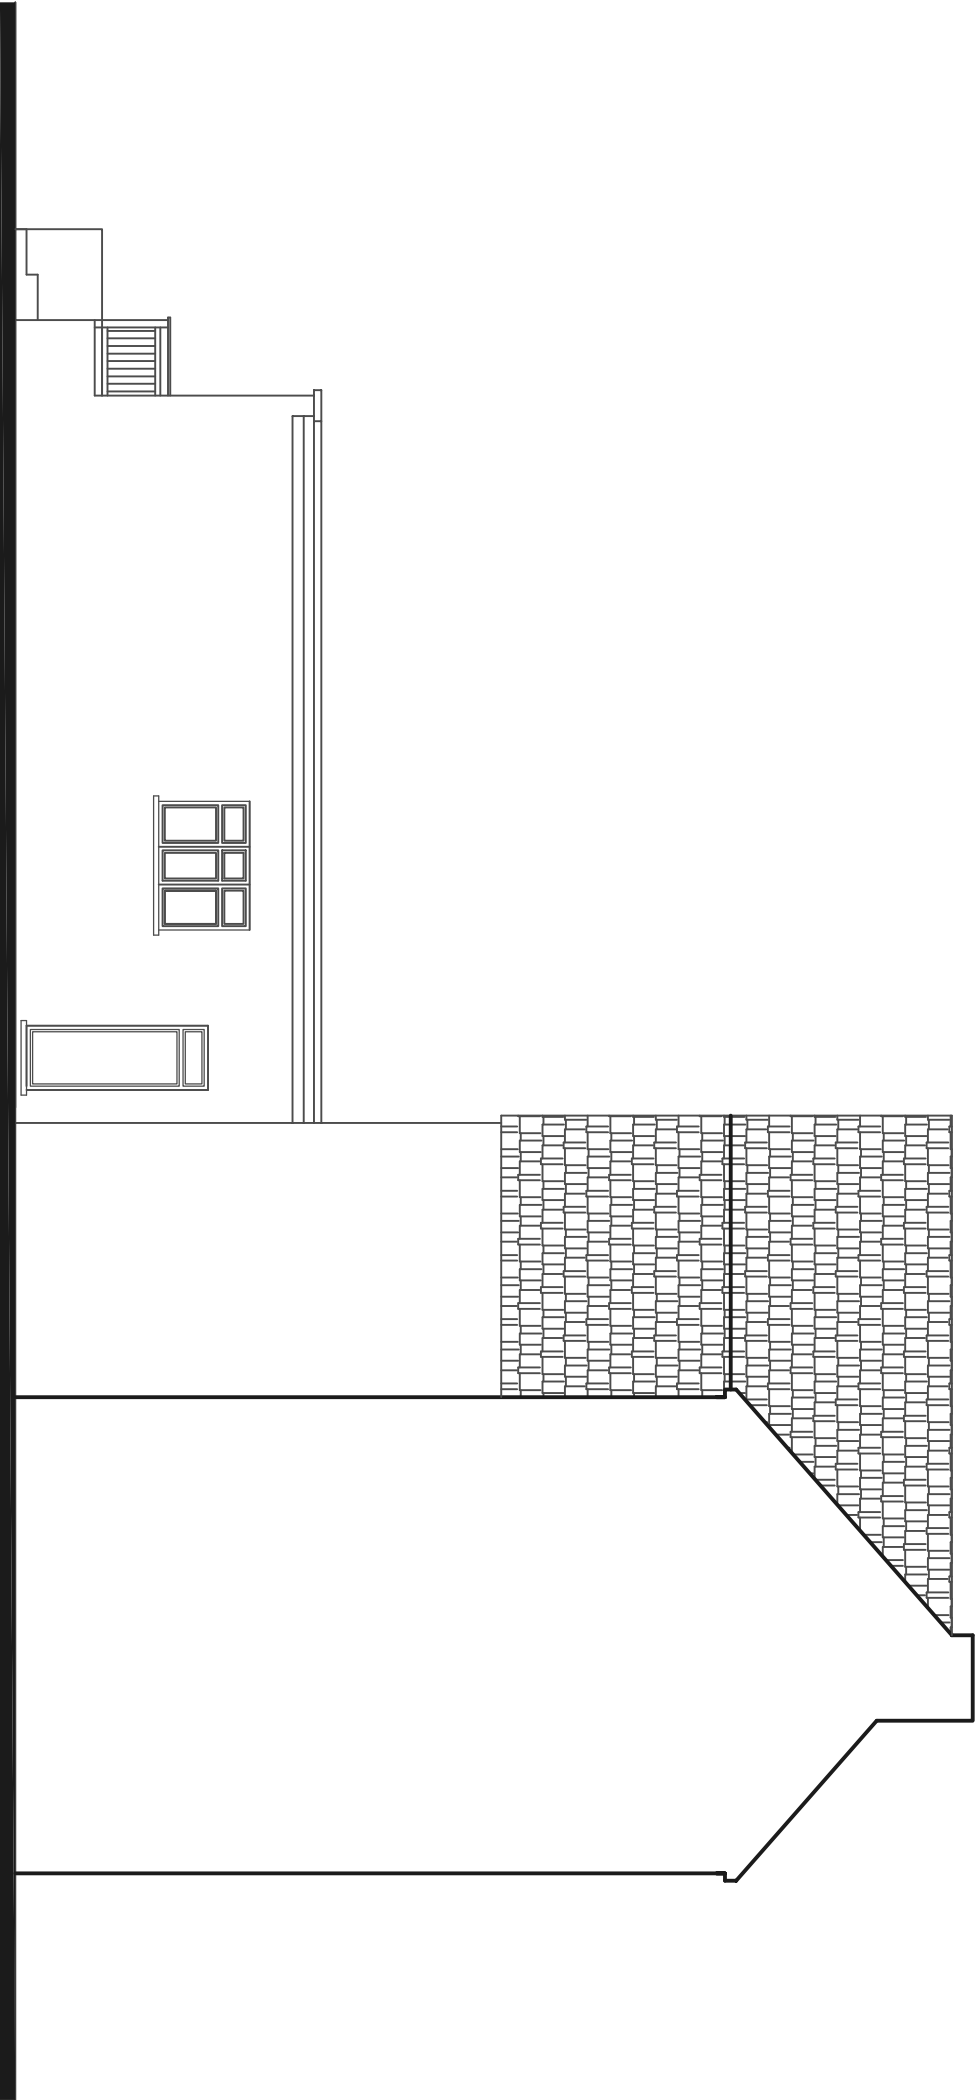

Proposed Left Side Elevation

LDP Leads Design Partnership Chartered Architects, Engineers and Surveyors Planning Supervisors and Construction Project Managers 86 Chestnut Road Enfield EN3 6SY Tel: 01992 787 937 Client: Chancell SPV LTD Site: 75 High Street Cheadle Stoke-on-Trent ST10 1AN Drawing: Proposed Left Side Elevation Date: February 2025 Pr/Drawing Number LDP/513/13/A Scale 1:100 @ A3			
13			