


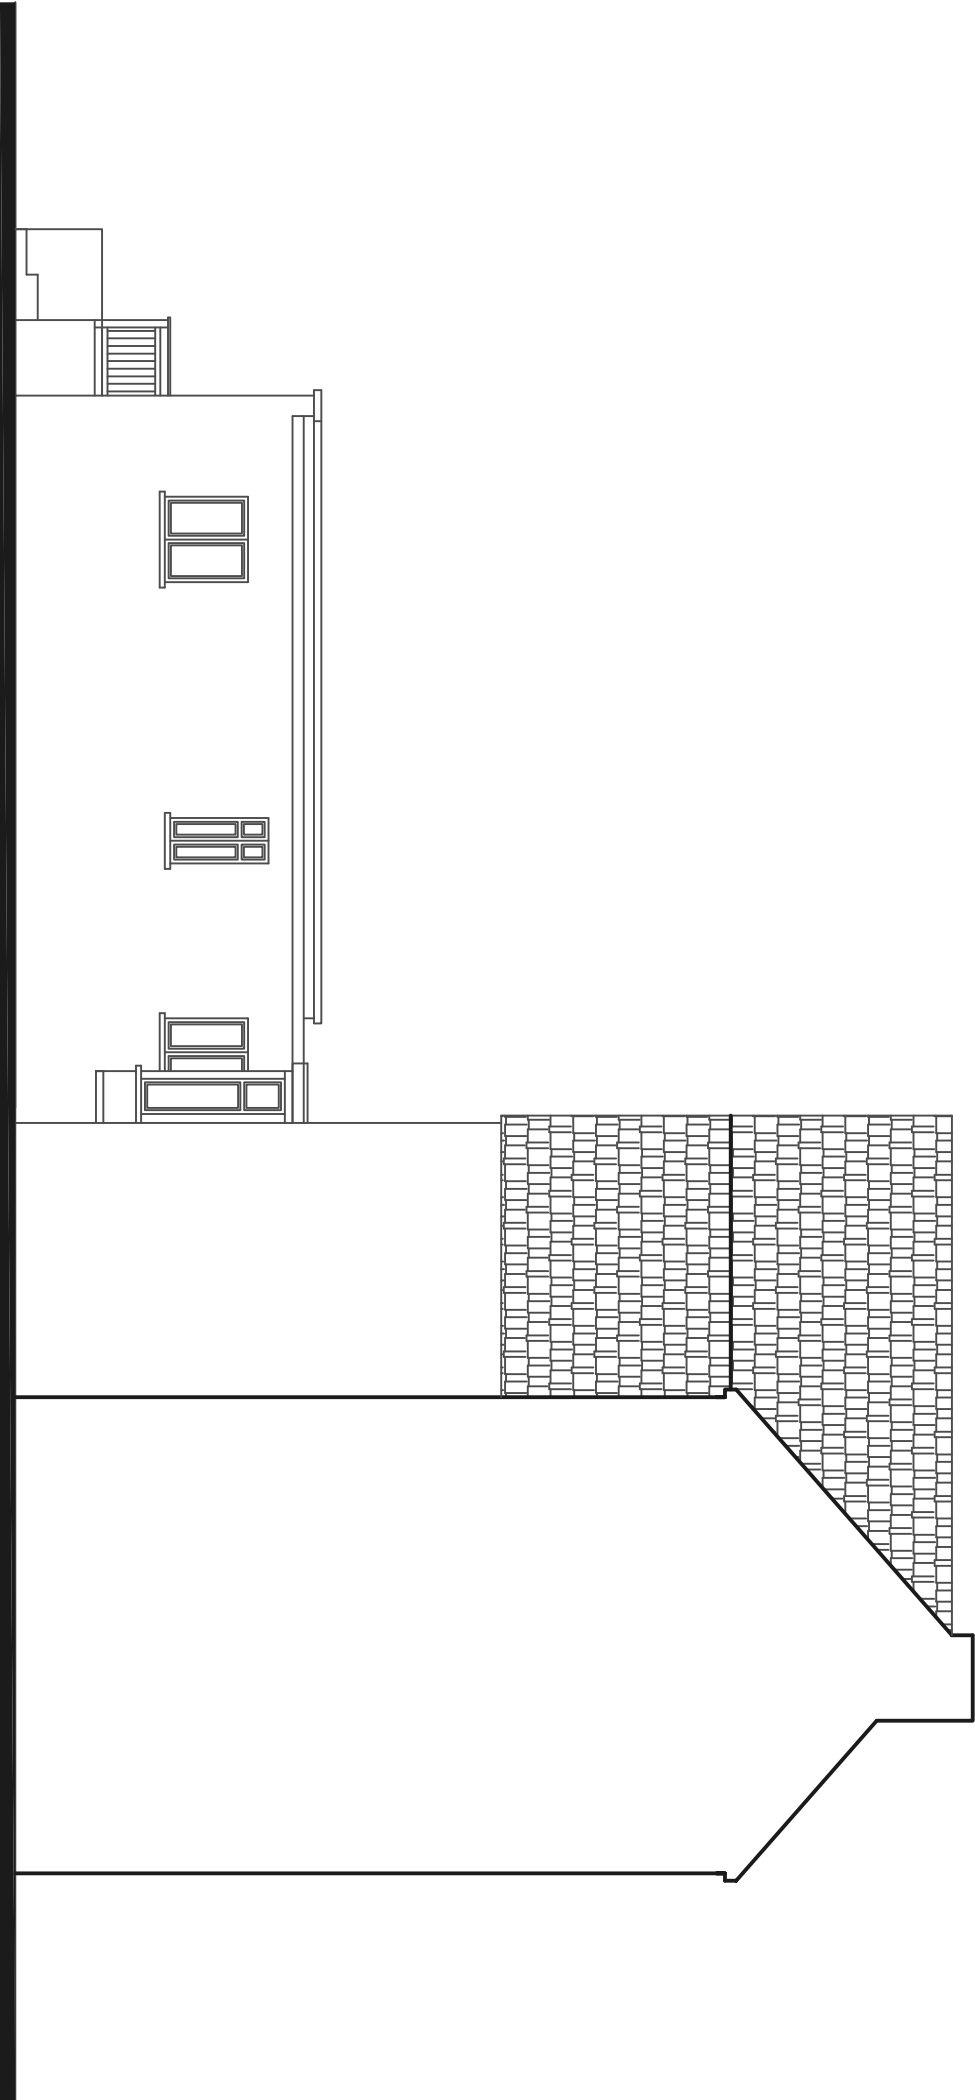

Existing Left Side Elevation

LDP Leads Design Partnership Chartered Architects, Engineers and Surveyors Planning Supervisors and Construction Project Managers 86 Chestnut Road Enfield EN3 6SY Tel: 01992 787 937			
Client: Chancell SPV LTD			
Site: 75 High Street Cheadle Stoke-on-Trent ST10 1AN			
Drawing: Existing Left Side Elevation			
Date:	Pr/Drawing Number	Scale	
February 2025	LDP/513/06/A	1:100 @ A3	
06			