


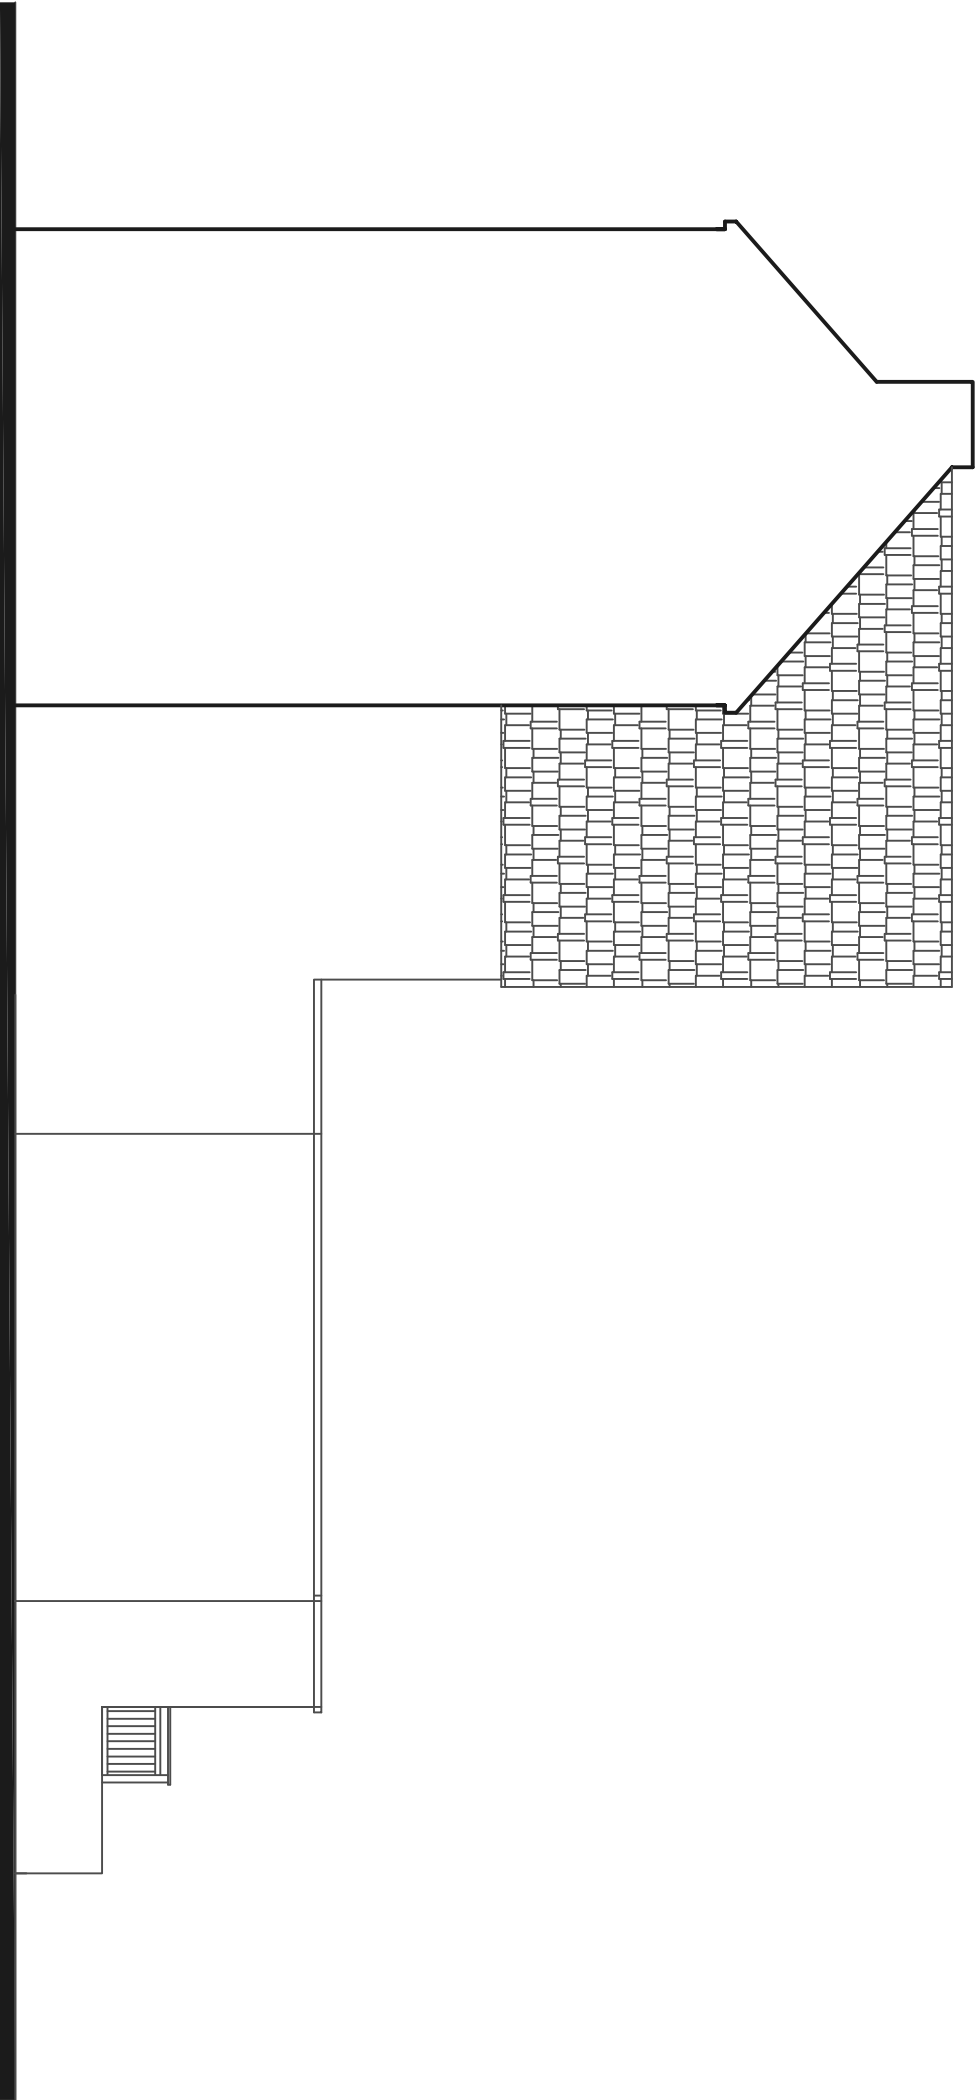

Existing Right Side Elevation

LDP Leads Design Partnership Chartered Architects, Engineers and Surveyors Planning Supervisors and Construction Project Managers 86 Chestnut Road Enfield EN3 6SY Tel: 01992 787 937			
Client: Chancell SPV LTD			
Site: 75 High Street Cheadle Stoke-on-Trent ST10 1AN			
Drawing: Existing Right Side Elevation			
Date: February 2025	Pr/Drawing Number LDP/513/07/A	Scale 1:100 @ A3	
			07