



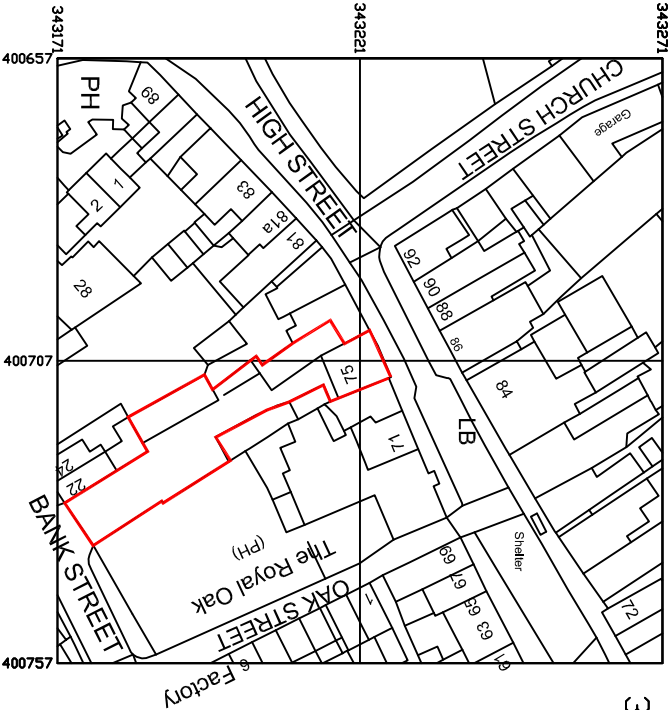


Request Plan
Map number: TORQM23067152747206
This is a plan of the site of the proposed development.
Map Produced from Planning
1 Crown copyright and database rights 2023 OS 100042766
Project ID: 100042766
Date of Purchase: 08-03-2023
1 Years subscription from 08-03-2023 for 1 workstation.

OS Location Map Scale 1 : 1250

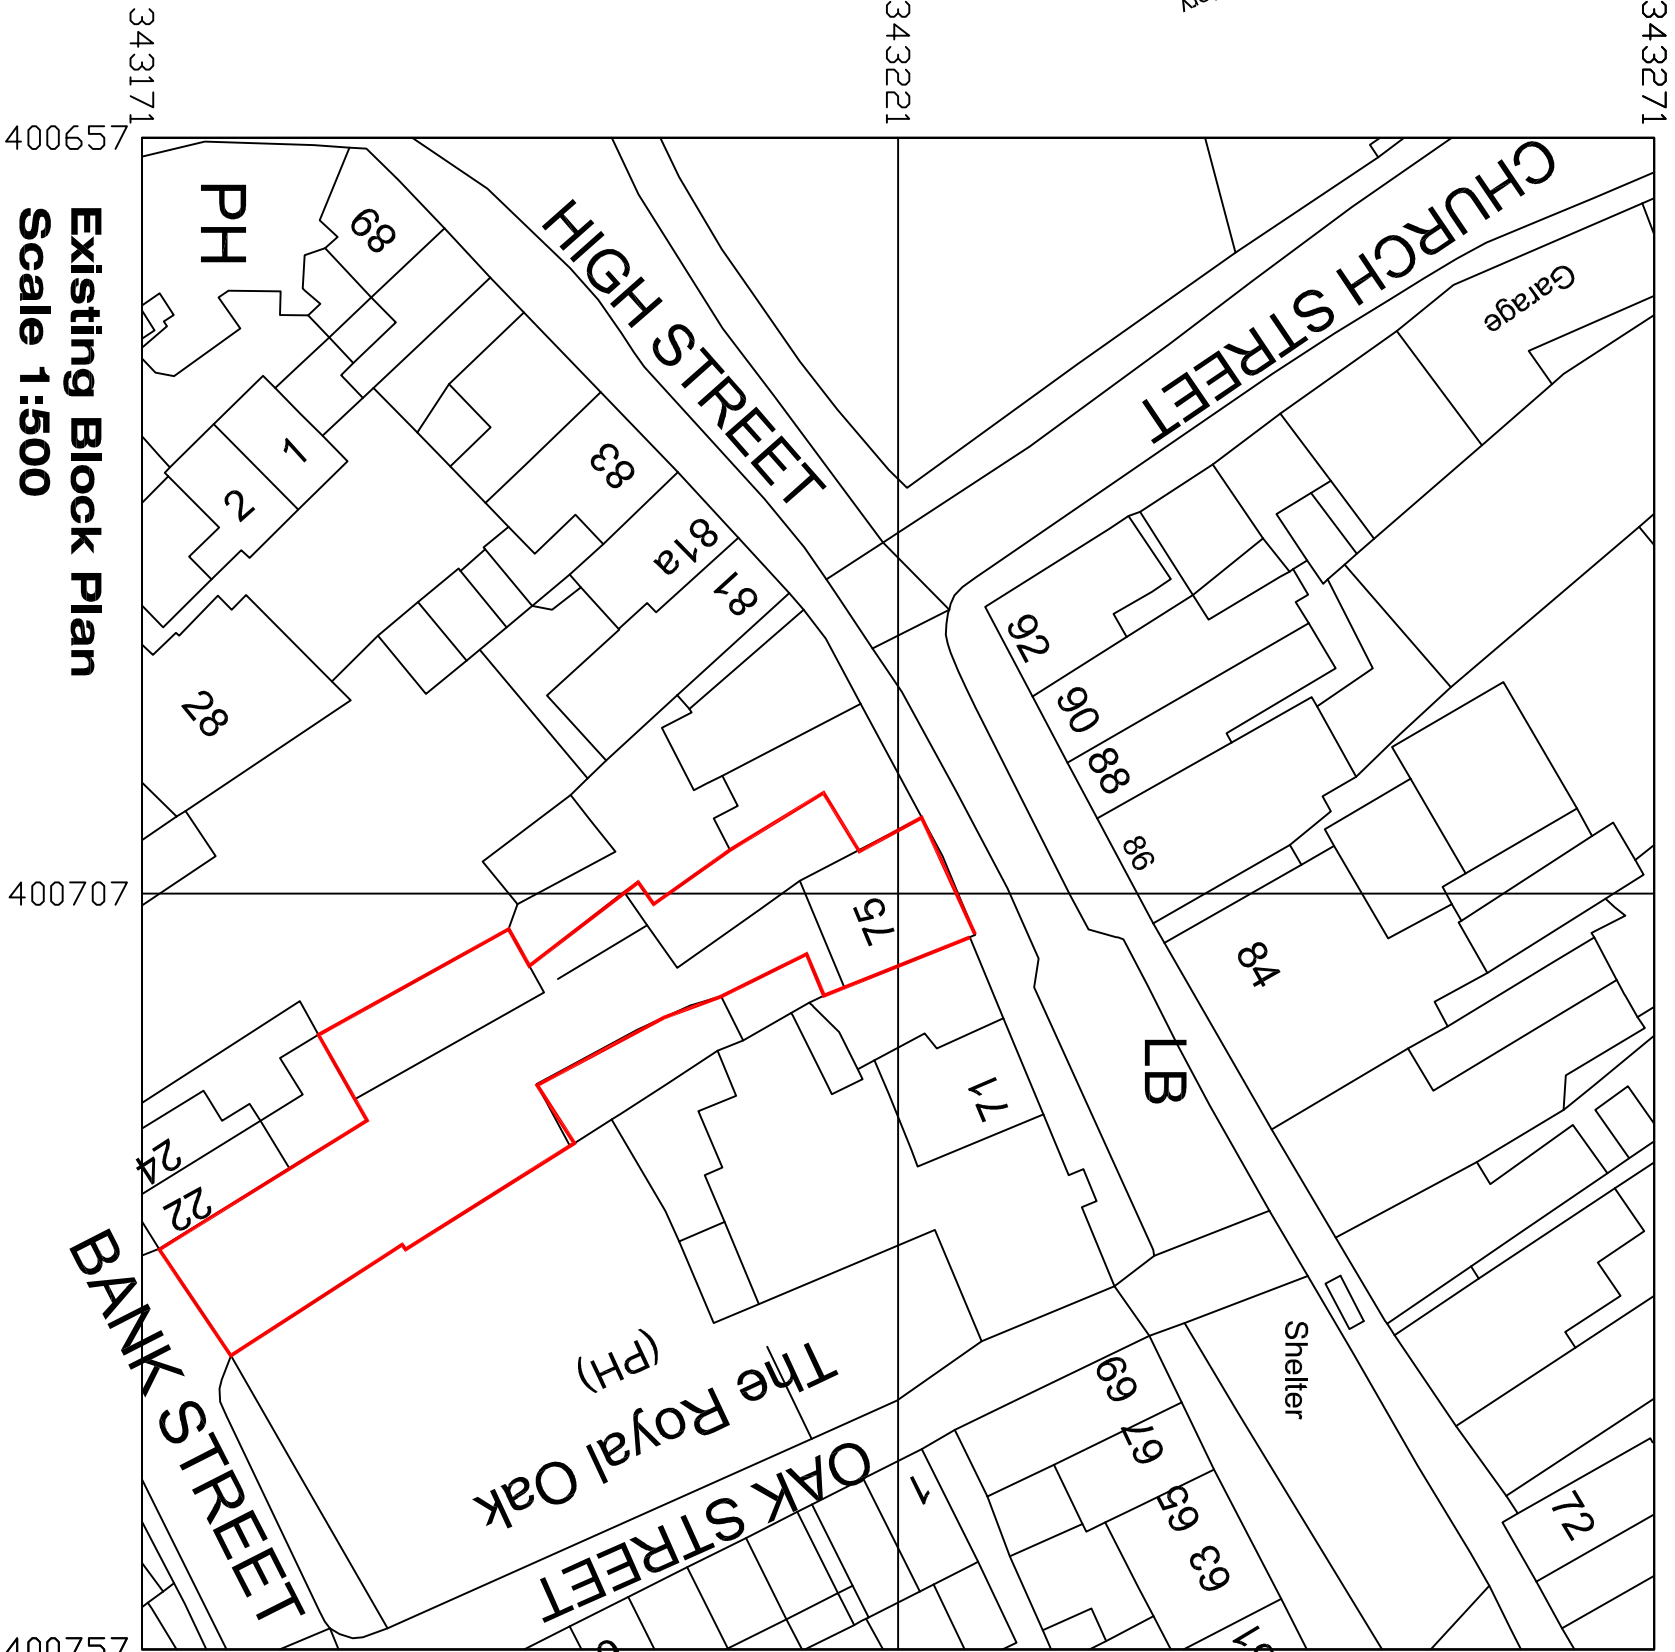

Existing Block Plan Scale 1:500

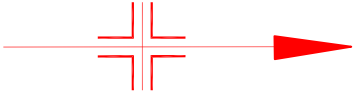

LDP Leads Design Partnership Chartered Architects, Engineers and Surveyors Planning Supervisors and Construction Project Managers 86 Chestnut Road, Biffeld EN3 6ST Tel: 01992 787 937			
Client: Chancell SPV LTD			
Site: 75 High Street Cheadle Stoke-on-Trent ST10 1AN			
Drawing: OS Location Map/Existing Block Plan			
Date: February 2025	Pr/Drawing Number: LDP/513/15/A	Scale: @ A3	15