


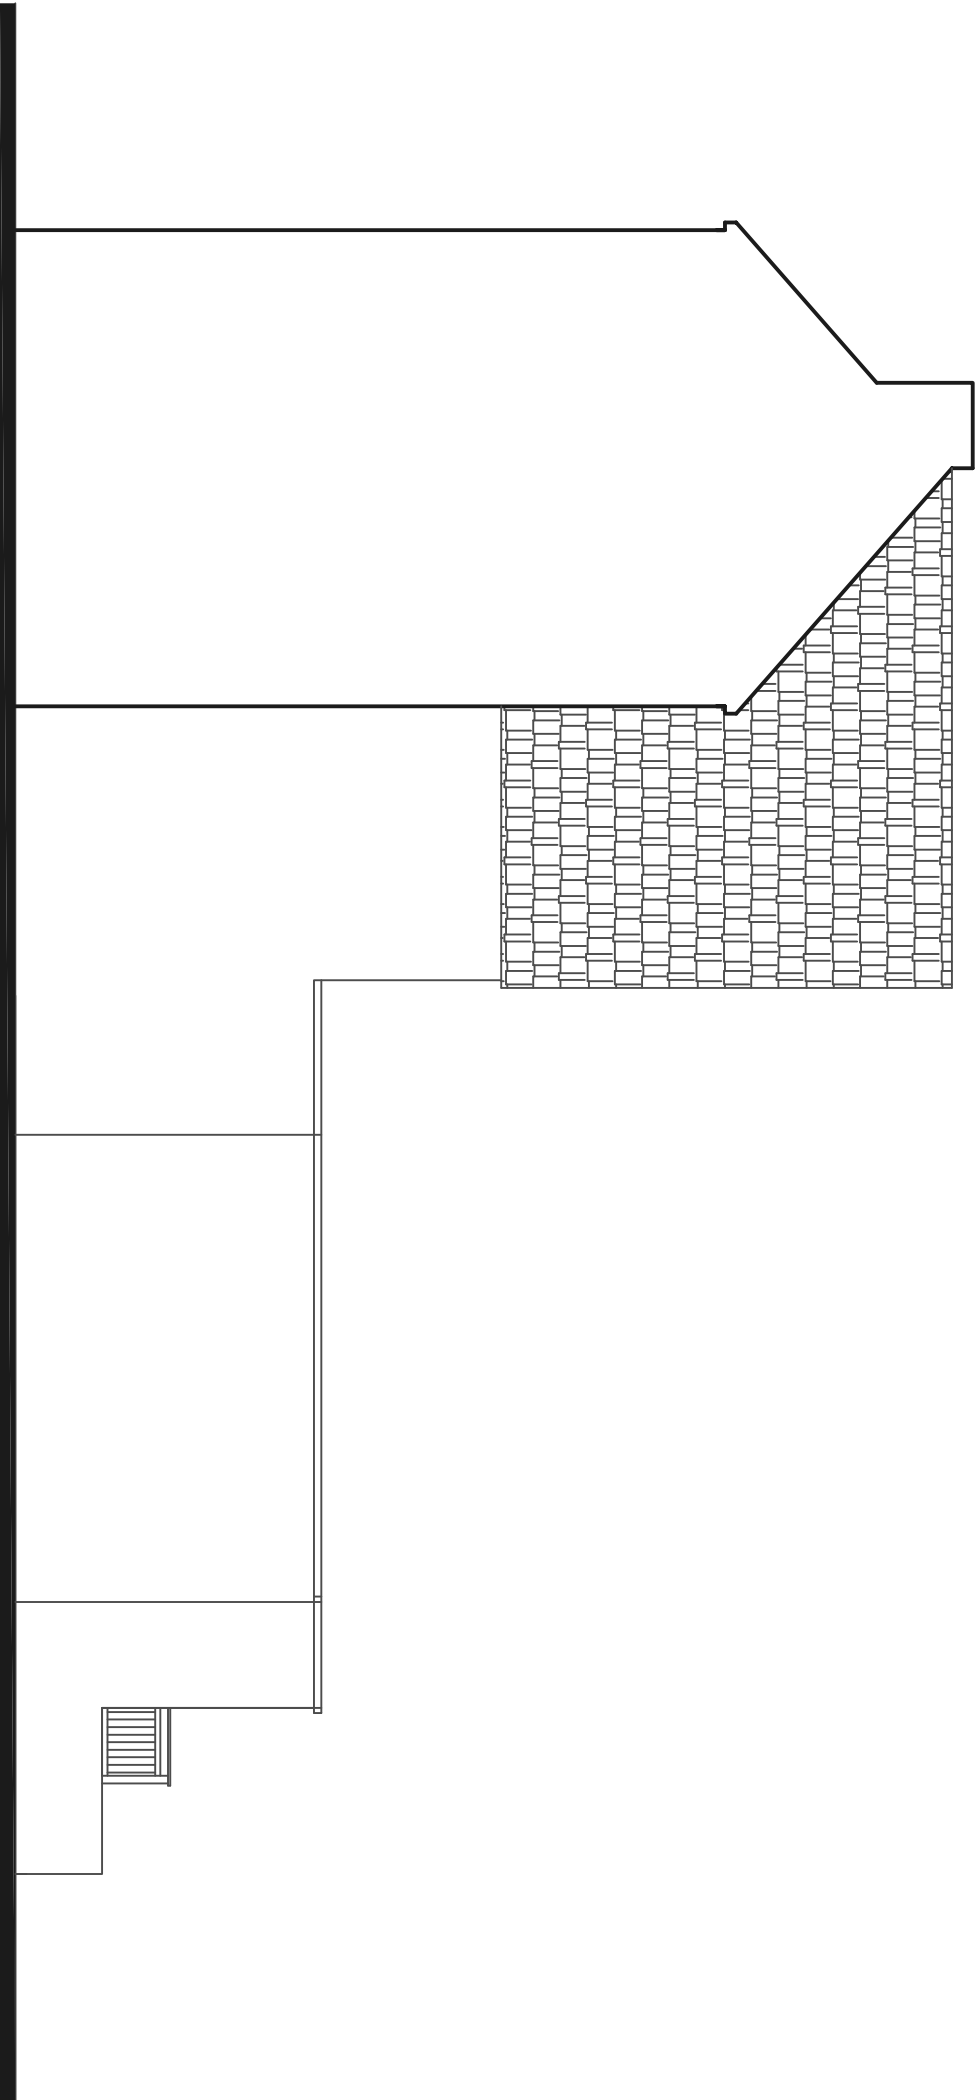

Proposed Right Side Elevation

LDP Leads Design Partnership Chartered Architects, Engineers and Surveyors Planning Supervisors and Construction Project Managers 86 Chestnut Road Buxfield EN3 6SY Tel: 01992 787 937			
Client; Chancell SPV LTD			
Site. 75 High Street Cheadle Stoke-on-Trent ST10 1AN			
Drawing; Proposed Right Side Elevation			
Date;	Pt/Drawing Number	Scale	
February 2025	LDP/513/14/A	1:100 @ A3	
			14