Revision	Date
REVA Drawing prepped for planning submission	21/11/22
REVB Drawing prepped for planning submission	21/11/22
REVC Revised scheme	20/05/24

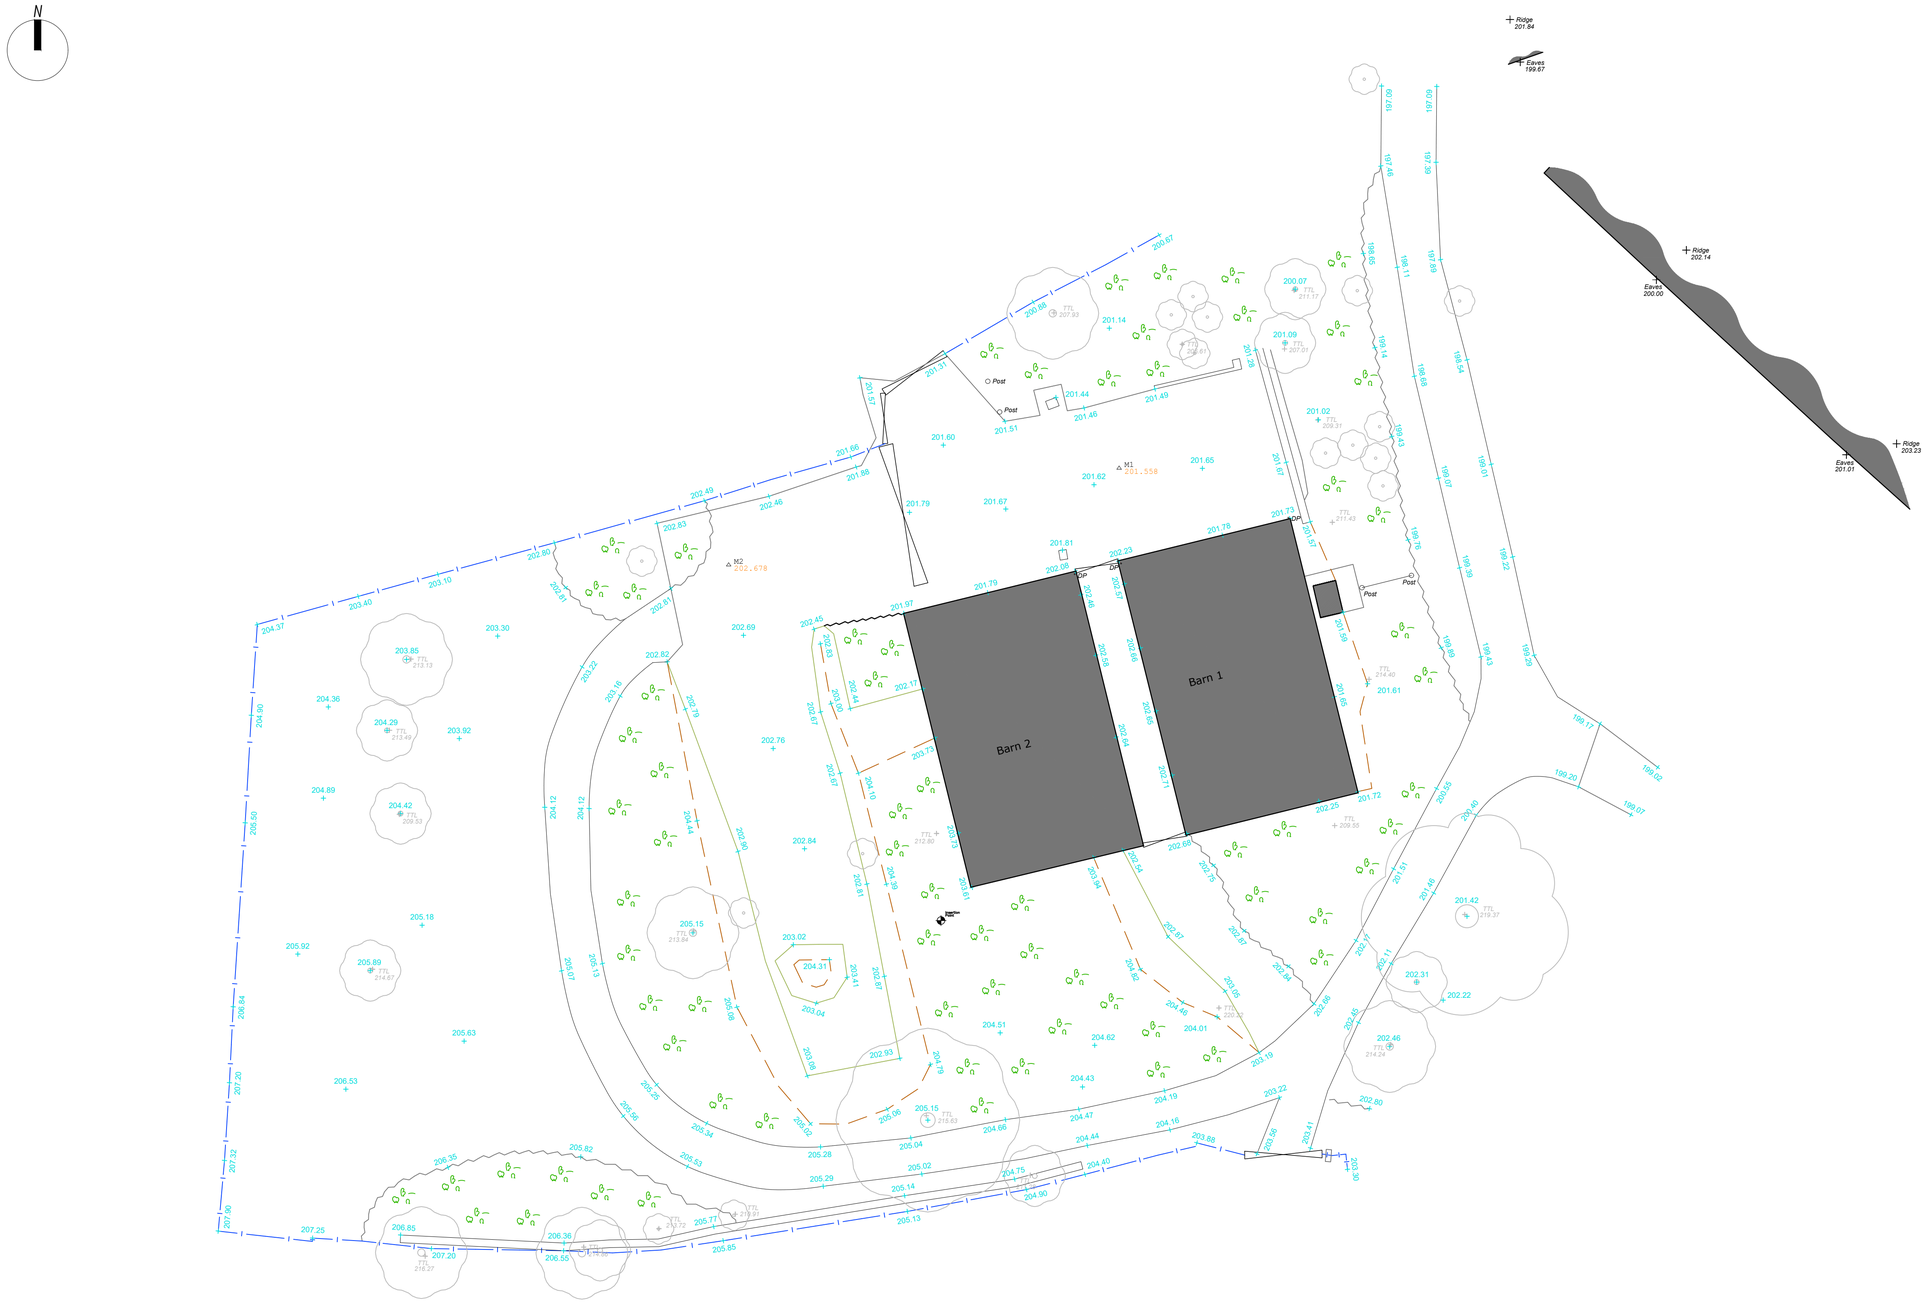

Site plan as existing
scale 1: 200

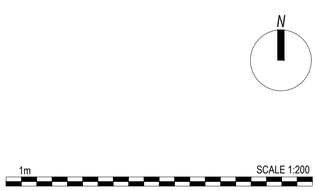

PlanningDesign
Second Floor, Suite 3
Woburn House
Vernon Gate
Derby DE1 1UL
Tel: 01332 347 371
E-mail: info@planningdesign.co.uk
www.planningdesign.co.uk

CLIENT:
Mr Badger

STATUS:
CONCEPT

PROJECT DESCRIPTION:
Barn Conversions at Ladygreen Barn, Leek

DRAWING TITLE:
Existing site block plan

DRAWN BY:	CHECKED BY:
DS	-
DRAWING NUMBER:	REVISION:
002	C
SCALE:	DATE:
1:100 @ A1	July 2023

DRAWING REF:
3479 - 002

© COPYRIGHT EXISTS ON THE DESIGNS AND INFORMATION SHOWN ON THIS DRAWING: The Contractor must verify all dimensions on site before making shop drawings or commencing work of any kind. No dimensions to be scaled from this drawing. Architect to be notified of any discrepancies in dimensions immediately