



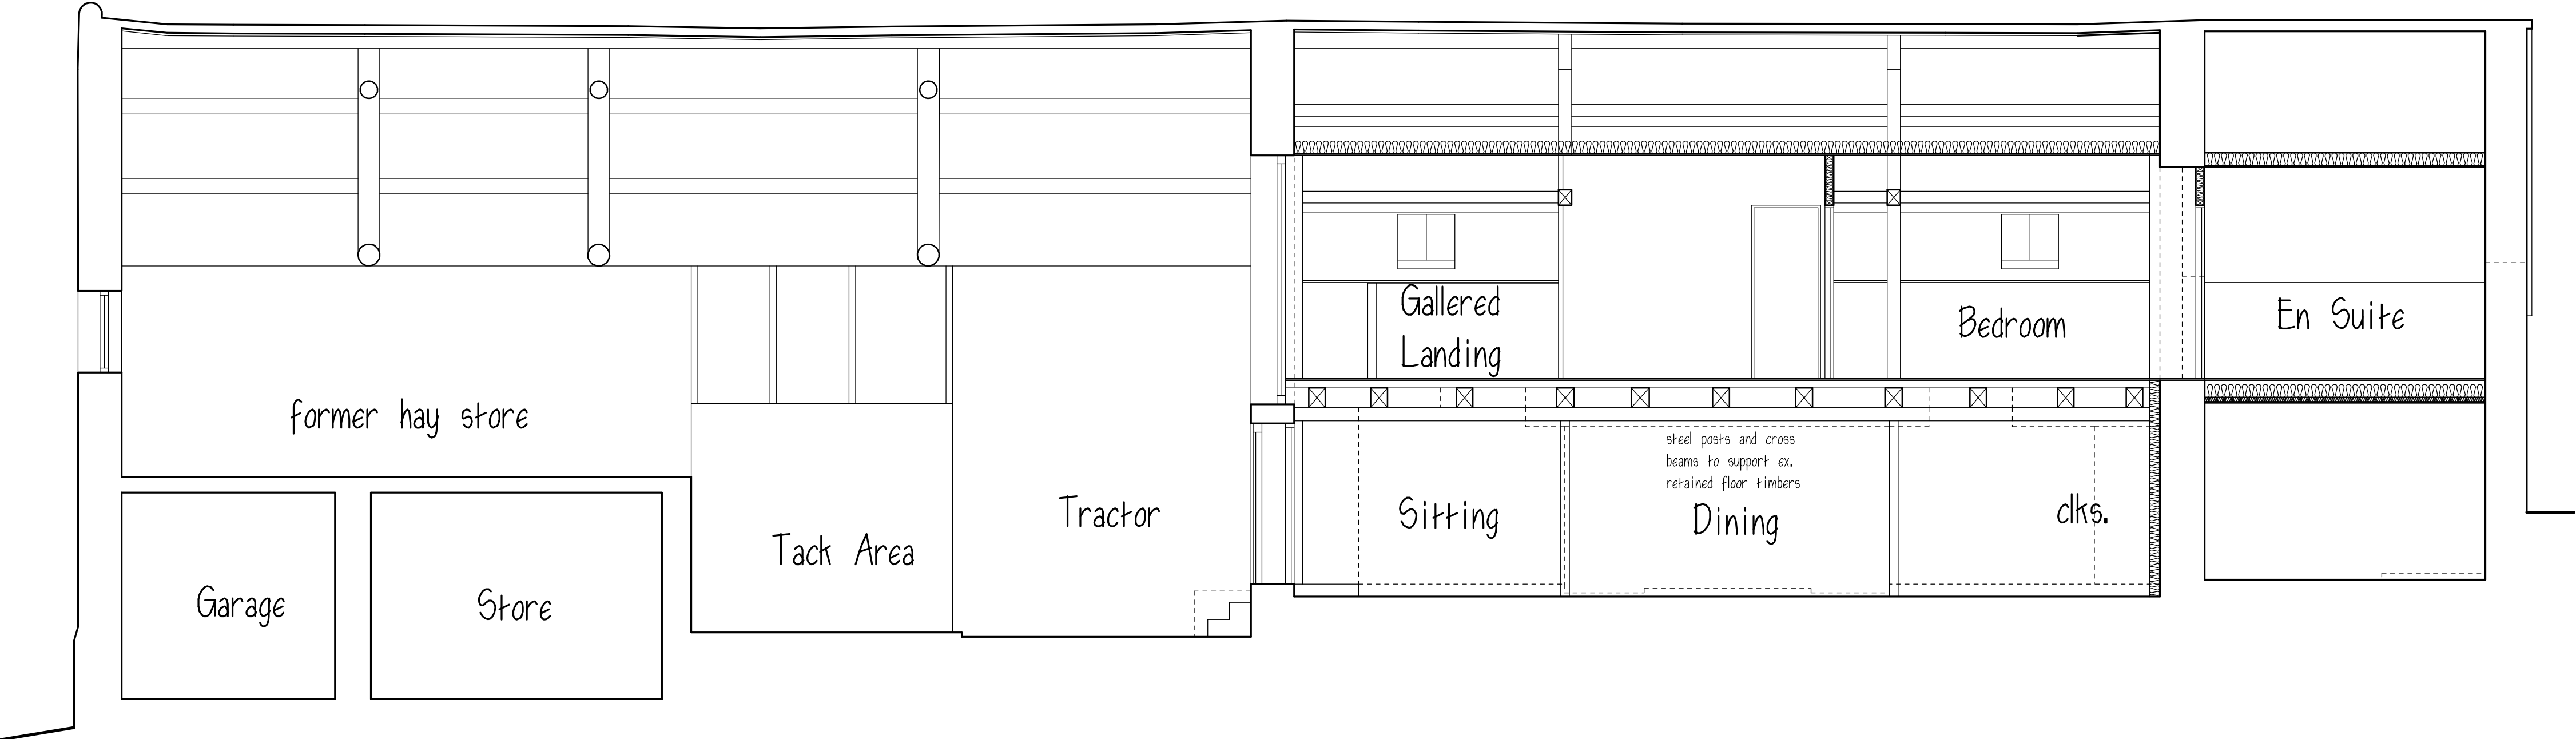


Longitudinal Section A-A as Proposed

Datum 255.00m

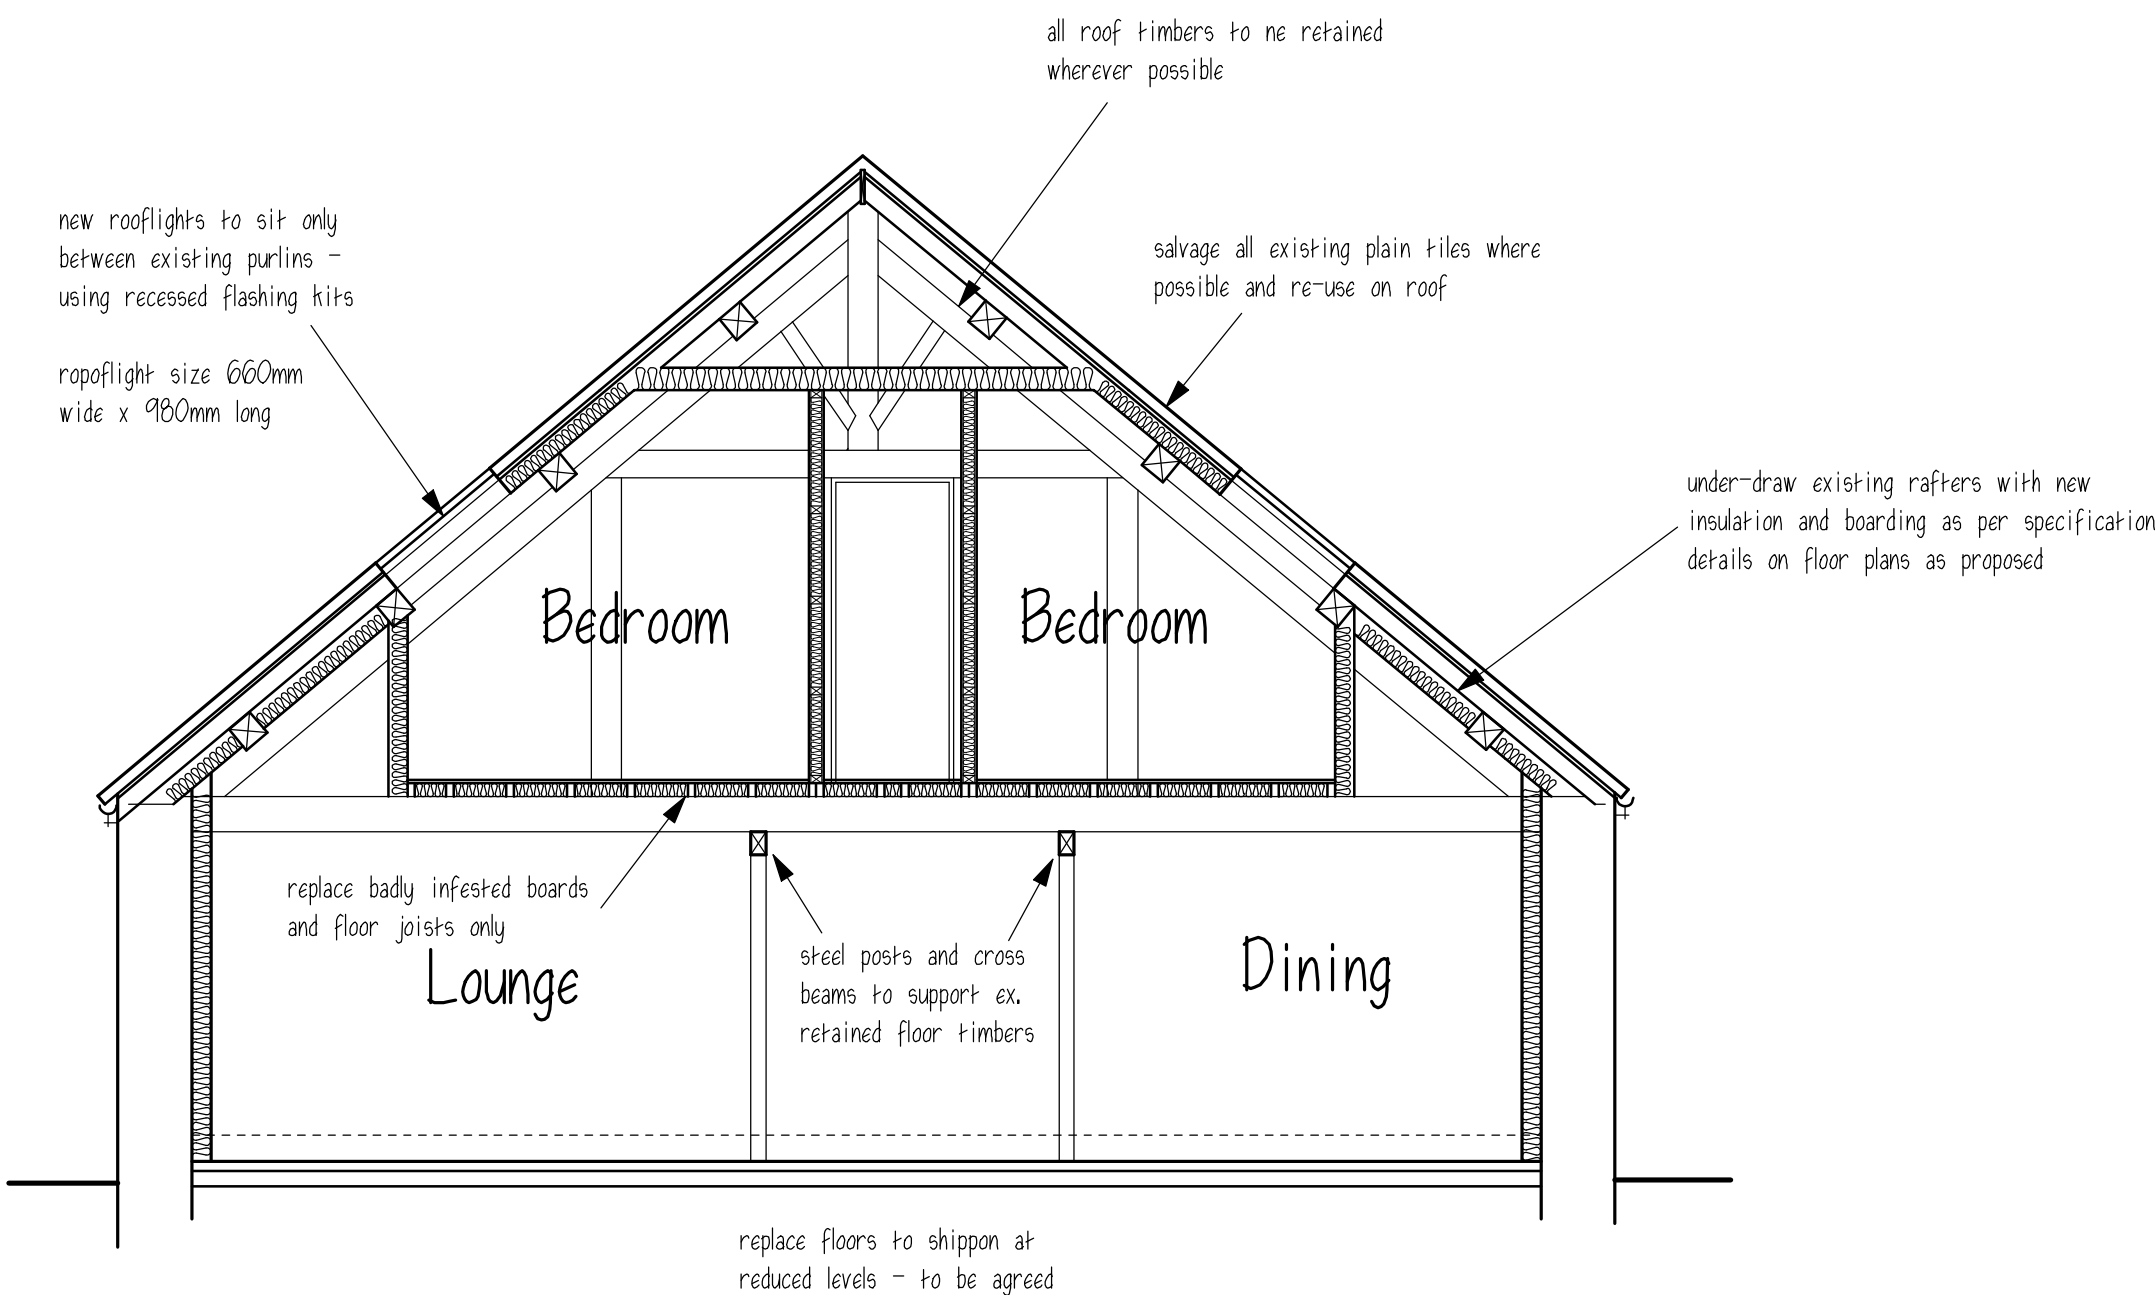


Cross Section B-B as Proposed

Datum 255.00m

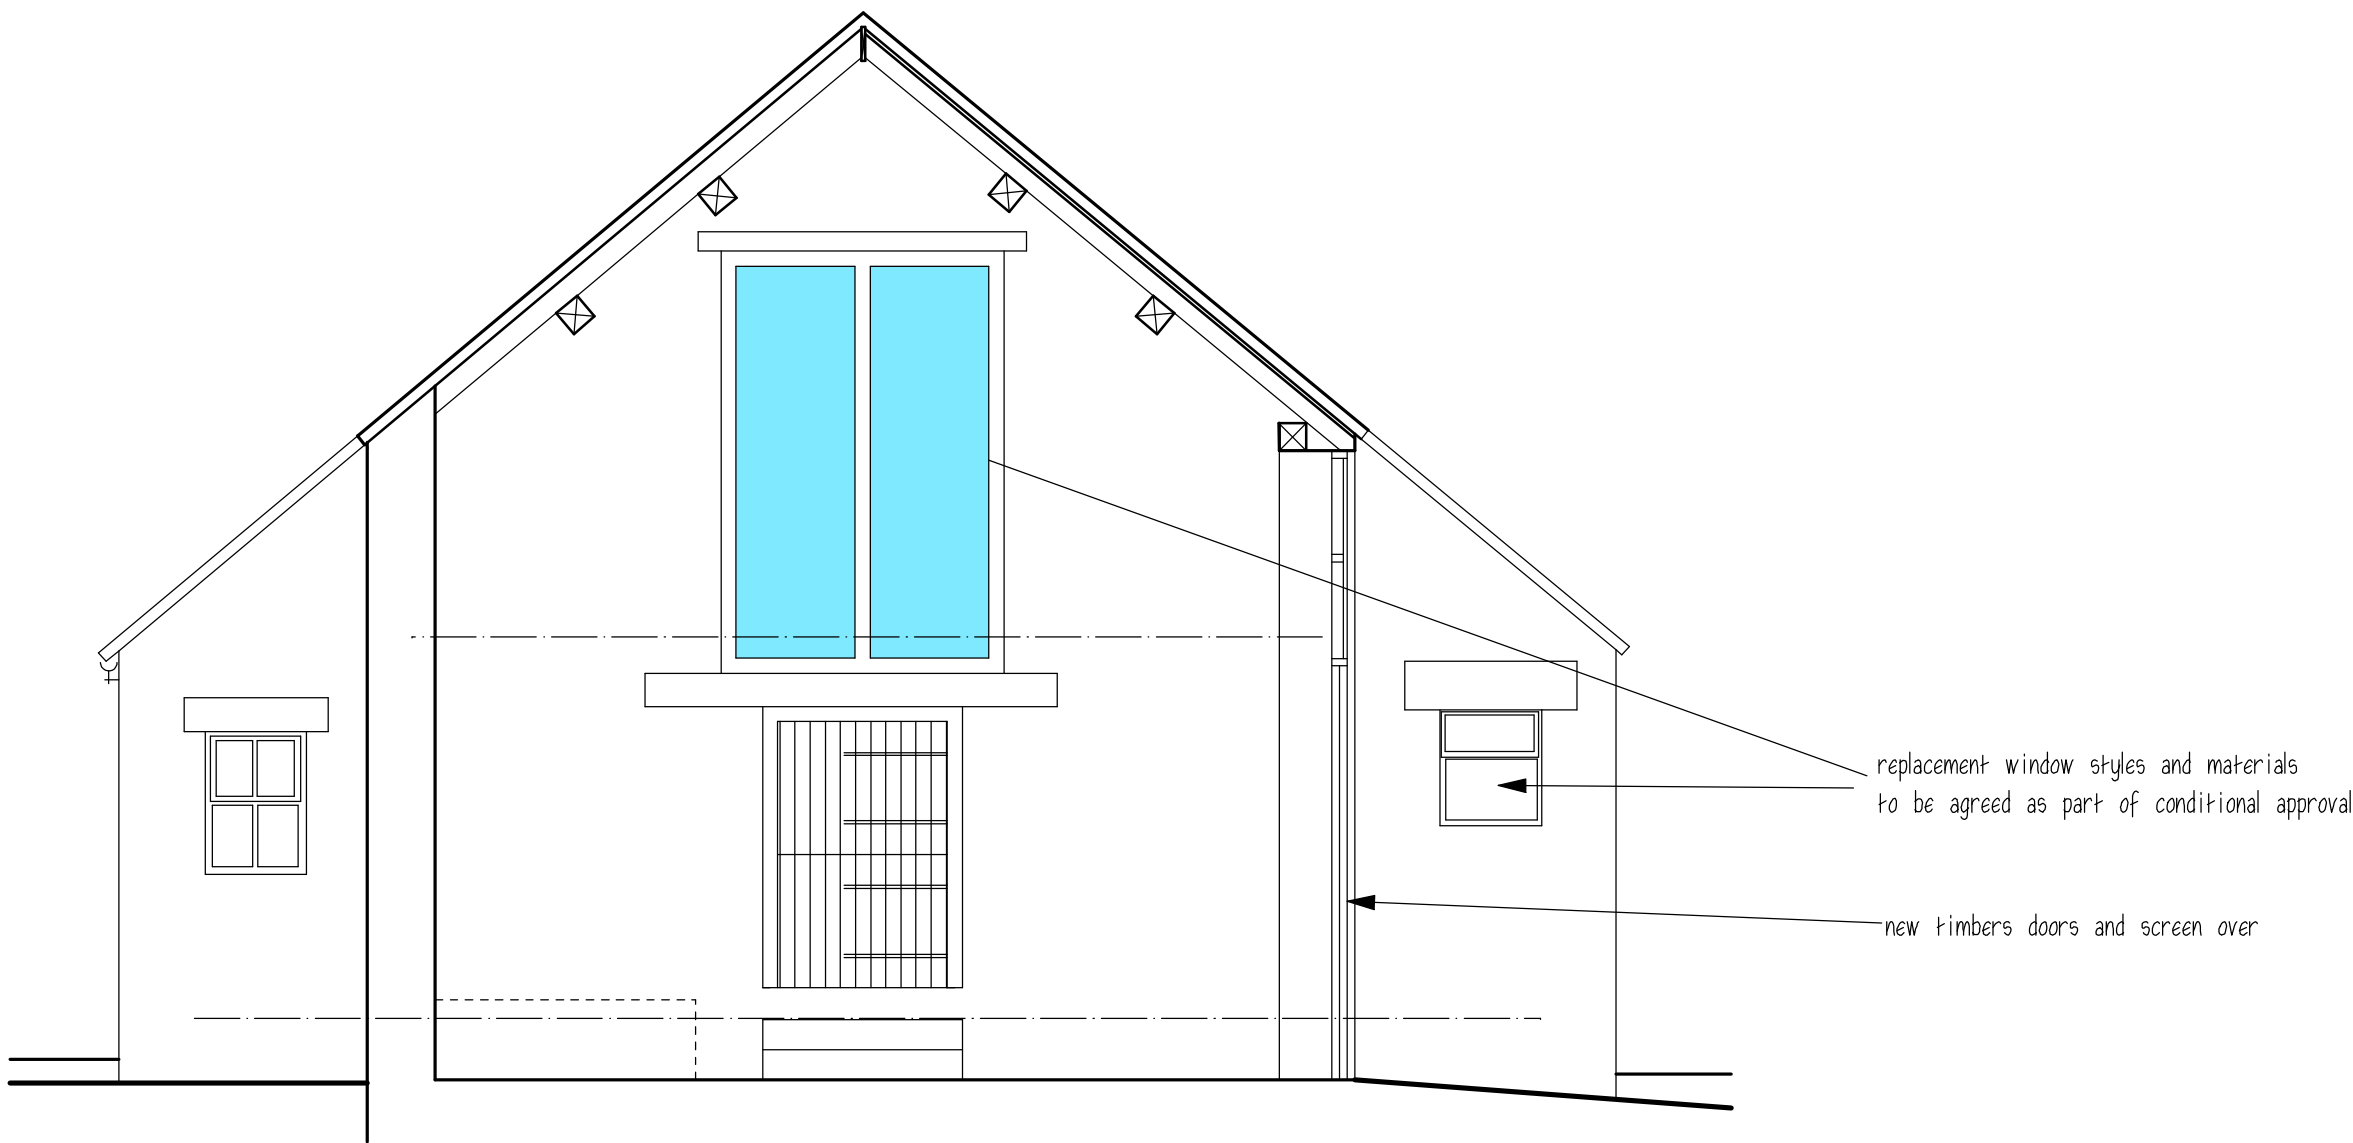

Cross Section C-C as Proposed

Datum 255.00m

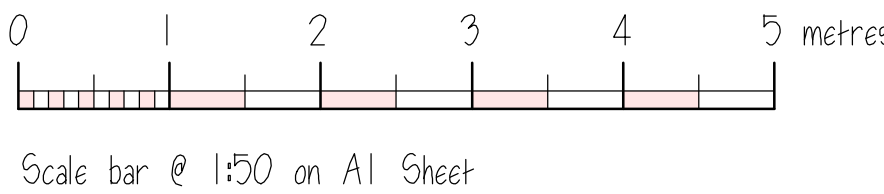

Clients are advised to clarify dimensions with the author prior to setting out and not to scale from the drawing. This drawing is copyright and should not be reproduced without the written consent of RLM ASSOCIATES.

RLM ASSOCIATES

JOB	WHITEHOUGH FARM BARN, IPSTONES.
CLIENT	Mr. F. HARRIS.
DRAWING	CROSS SECTIONS AS PROPOSED
	- BARN 1 - AMENDED.
DATE	April 2025.
DRWG. No.	RLM1099/12.
SCALE	1:50.
REVISION	A.

