



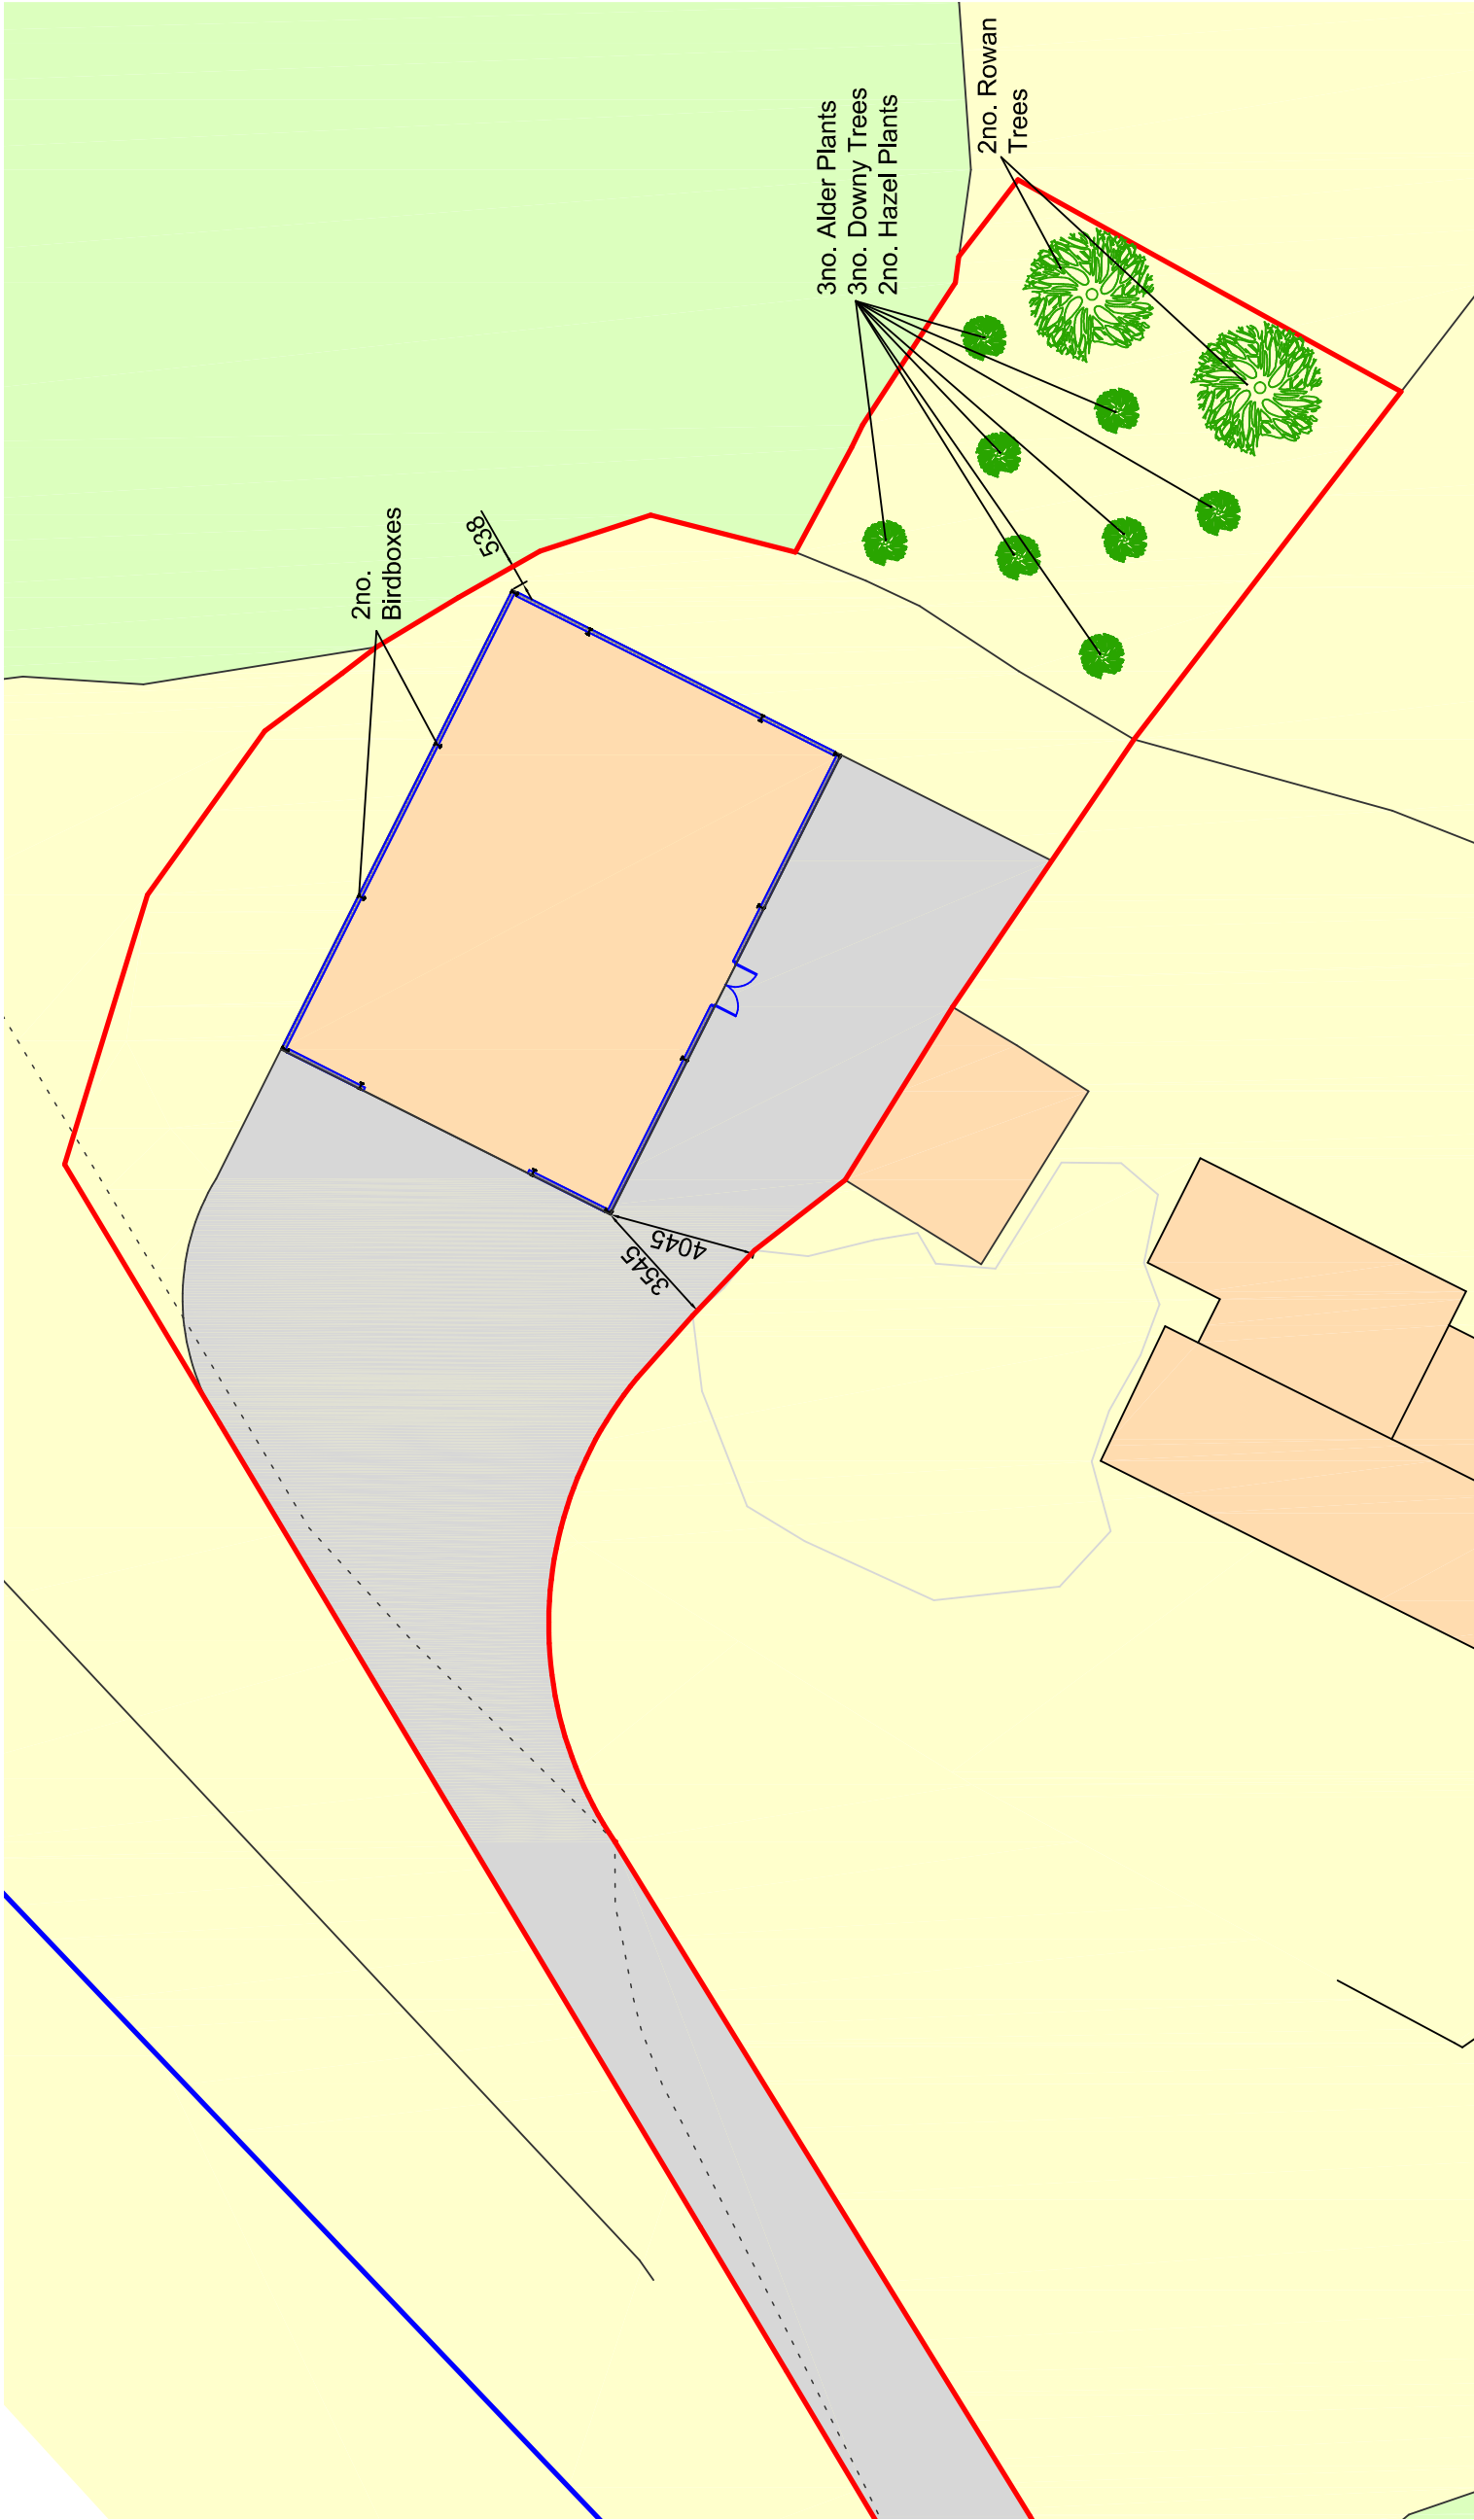

Biodiversity Gain Plan

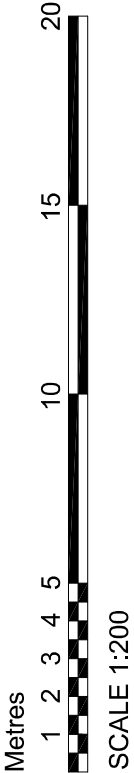

DBD Architectural Consultancy Ltd ©2025

- 1. Copyright is vested with DBD Architectural Consultancy Ltd.
- 2. All dimensions to be checked on site before proceeding.
- 3. Contractor to check/adjust dimensions of new work to suit existing conditions. Do not assume existing structure or details are plumb, square or level.
- 4. Contractor must notify the architect of any discrepancies before proceeding.
- 5. All drawings to be read in conjunction with all other consultants drawings and specs.

Rev	Date	Description



DBD Architectural Consultancy

DBD Architectural Consultancy Ltd
50 Broad Street, Leek,
Staffordshire, ST13 5NS
01538 383118
mail@dbdconsultants.co.uk
www.dbdconsultants.co.uk

Mr Iain Hambleton
Hope Stone Farm
Park Lane, Ipstones
ST10 2NE

Machinery Shed

Title

Biodiversity gain plan

Stage	Planting
Size	A3
Scale	1:200
Date	07.04.25
Job No.	2502

Drawing Number: **PL 03**