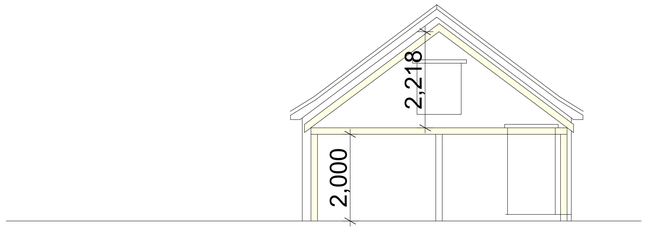

section

air dried oak horizontal boarding

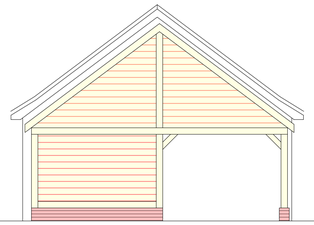

side elevation

reclaimed staffordshire blue clay tiles

air dried oak frame on reclaimed facing plinth

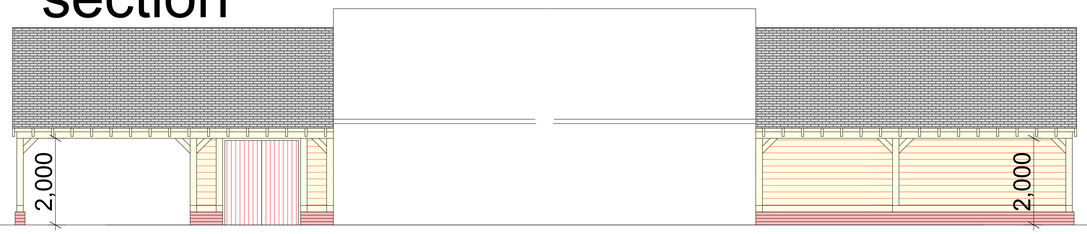

front elevation

reclaimed staffordshire blue clay tiles

air dried oak frame on reclaimed facing plinth

rear elevation

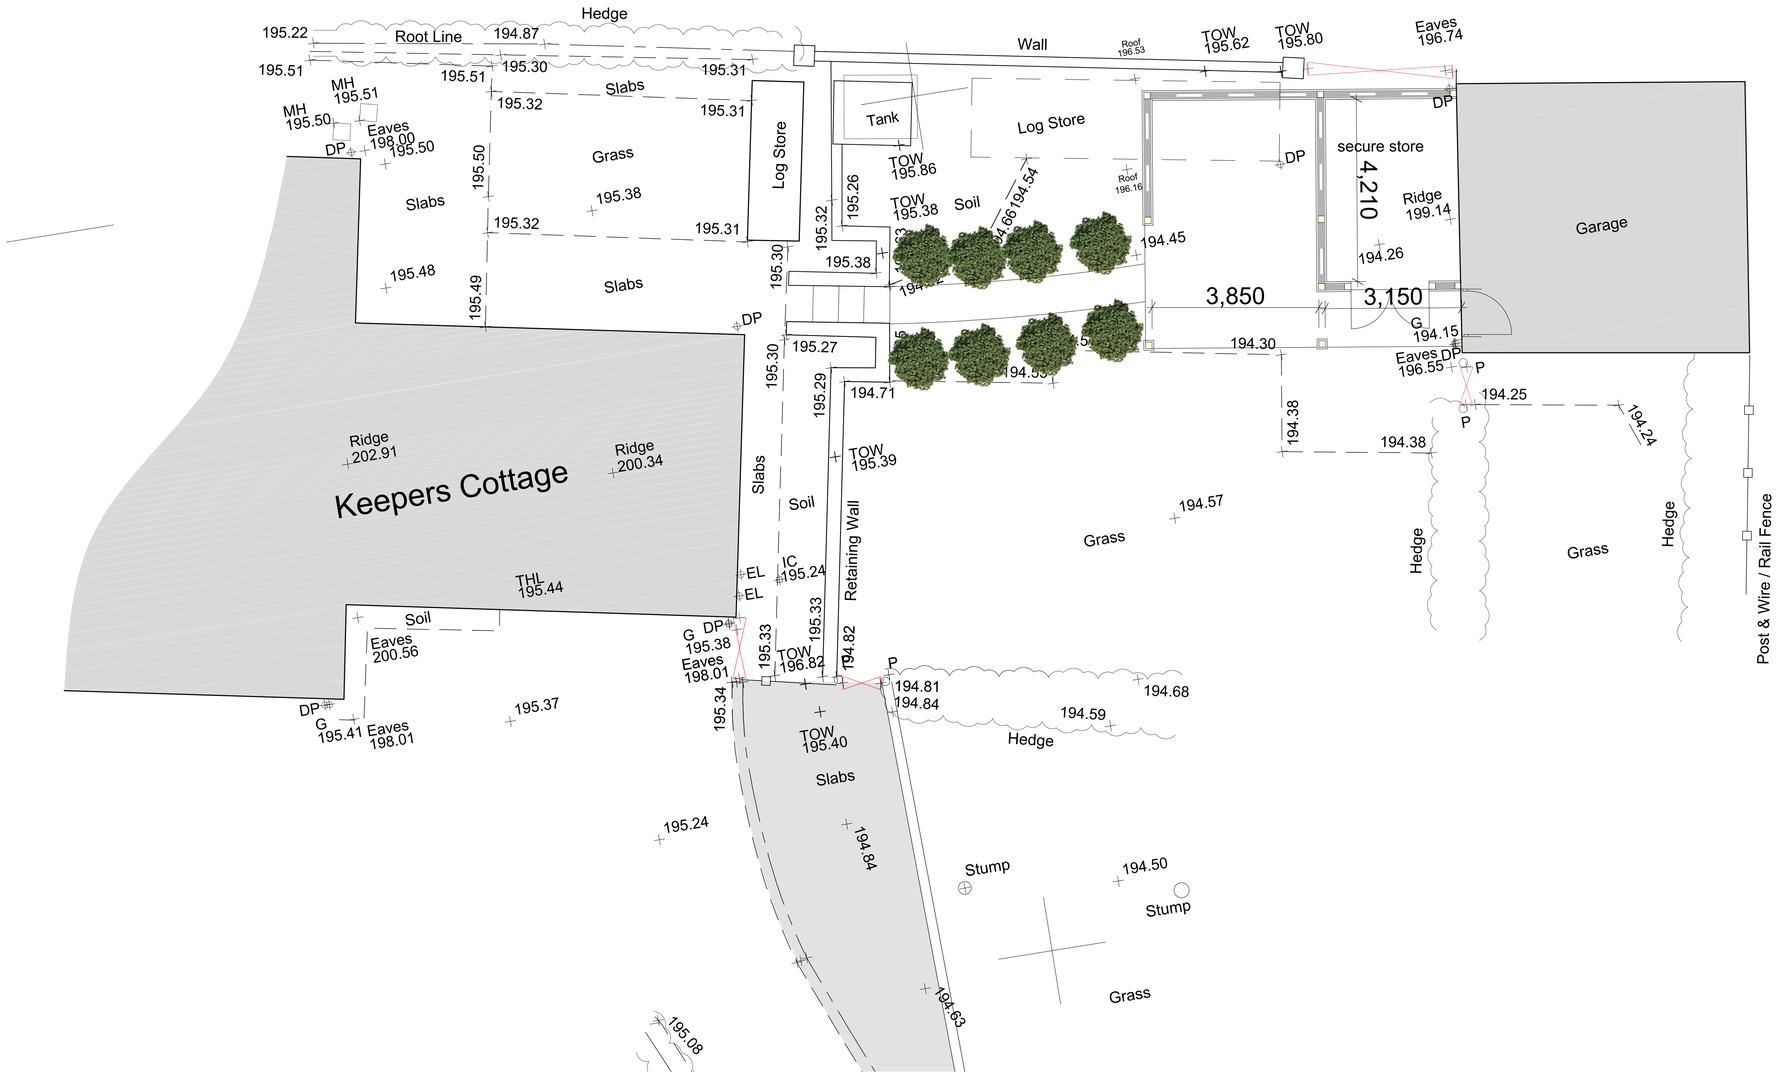

Rev: Comment: Date By:

wood | goldstraw | yorath
ARCHITECTS QUANTITY SURVEYORS CDM CO-ORDINATORS
Churchill House, Regent Road, Stoke on Trent, ST1 3RH.
Tel: 01782 208000 Fax: 01782 208712 E-mail: info@woodgoldstraw.co.uk
www.woodgoldstraw.co.uk

Client.
MR & MRS D CARTER

Project.
PROPOSED OAK FRAME STORE

Scale	Issue Date
1:50	09/04/2025
Sheet Size: A0	Drawn:

Title.
scheme 1

Drawing Number	Revison ID
3646-03-01-	

CAD file path:
X:\3 PROJECTS\3646 Damer Carter\3646-03 Proposed new carport & store\Design\Arch\CAD
Drawing Number: 3646-03-01-
Copyright. Wood Goldstraw Yorath LLP
Contractors are to check all dimensions on site and refer any discrepancies to the Architect immediately. This drawing has been prepared for the purpose of obtaining Planning Consent. Dimensions are approximate and are not necessarily to the stated scale. However, we cannot accept liability for the accuracy of third party data (DS mapping), topographical survey information, etc) used in the production of this document which we have relied upon in good faith. Key dimensions are noted for reference and any further specific dimensional information can be provided upon request.