Notes:

1. THIS DRAWING TO BE READ IN CONJUNCTION WITH THE ARCHITECTS / ENGINEERS DRAWINGS.

KEY:

SITE BOUNDARY

Ordnance Survey©
UKmapcentre.com

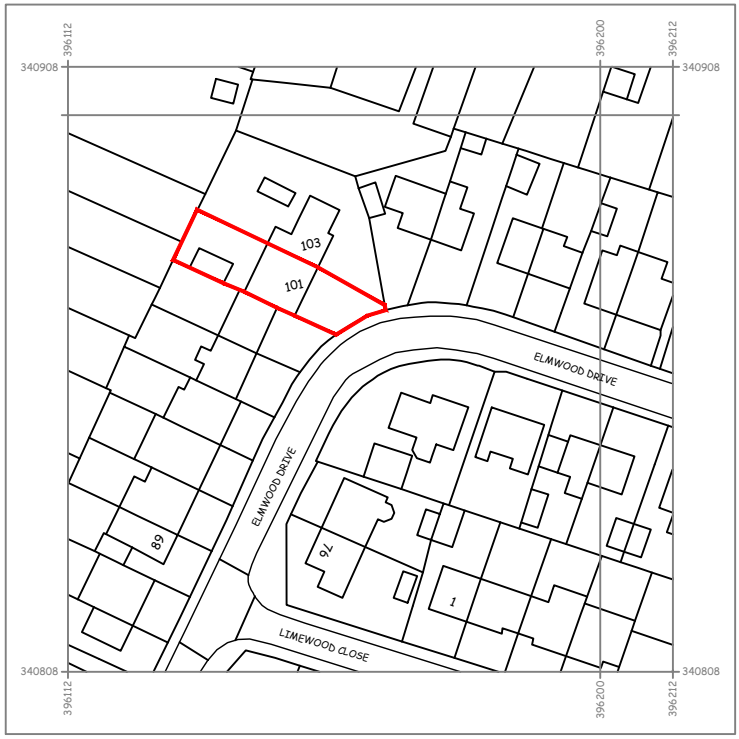

Serial number: 307818

© Crown copyright and database right 2025
Ordnance Survey licence AC0000848283
Reproduction in whole or in part is prohibited
without the prior permission of Ordnance Survey.

SITE LOCATION PLAN

(SCALE: 1:1250)

Rev.	Revision Description	Drn	Date

FOR GUIDANCE ONLY

0 5 10 15 20 25 50

Scale m

Client: MRS BETH PRIME		Suitability: PLANNING	
Drawing Type: AUTOCAD		Index No.: IDS-2025-767	
Title: 101 ELWOOD DRIVE, BLYTHE BRIDGE, ST11 9NY SITE LOCATION PLAN			
Scales: 1:1250 @A4	Date: APR 2025	Drawn by: SPW	Checked by:

Drawing No: ELMWOOD-IDS-767-DR-A-00-10-001

Revision /

IDEAL DESIGN SOLUTIONS

Tel: 01889 568573
e-mail: enquiries@idsdesigns.co.uk

Drawing Design & Copyright of:
Ideal Design Solutions.