


Ordnance Survey © Crown copyright 2025 All rights reserved. Licence number AC0000810055

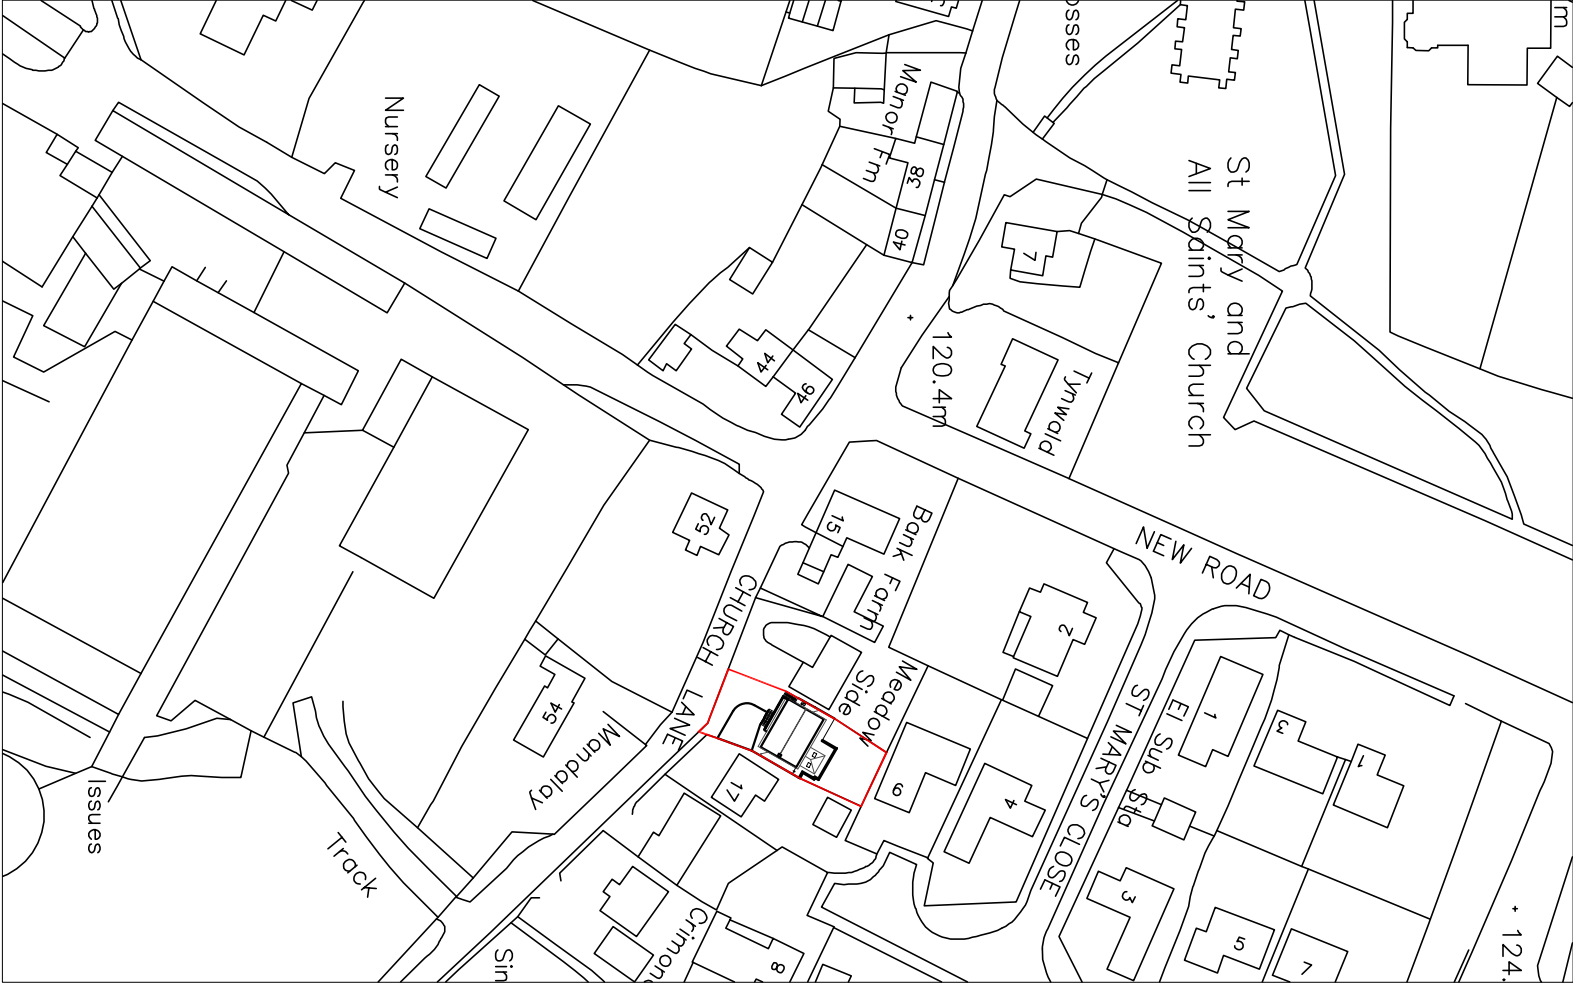

SITE LOCATION PLAN 1:1250

Ordnance Survey © Crown copyright 2025 All rights reserved. Licence number AC0000810055



SITE LAYOUT PLAN 1:200

Copyright of this drawing is vested in the Architect and it must not be copied or reproduced without consent. All contractors must visit the site and be responsible for taking and checking all dimensions relative to their work. Hewitt&Carr Architects Ltd are to be advised of any variation between drawings and site conditions. THIS DRAWING IS FOR PLANNING PURPOSES ONLY AND CLIENTS/CONTRACTORS ARE ADVISED TO CLARIFY DIMENSIONS WITH THE ARCHITECT PRIOR TO SETTING OUT.

Rev	Drawn	Comments	Date
-----	-------	----------	------

Hewitt&Carr Architects
A: Daisy/Bank House | 17-19 Leek Road | Cheddle | ST10 1JE
T: 01538 756888
E: enquiries@hccarchitects.co.uk
W: www.hccarchitects.co.uk

Client
MR & MRS RATCHFORD

Project
PROPOSED LOFT CONVERSION AT
19 CHURCH LANE CHECKLEY
ST10 4NJ

Title
PLANS AS EXISTING

Status
SURVEY

Date
JAN 2025

Scale @A3 AS NOTED

Project No

01442-PL(0)02

Drawing No.

Rev