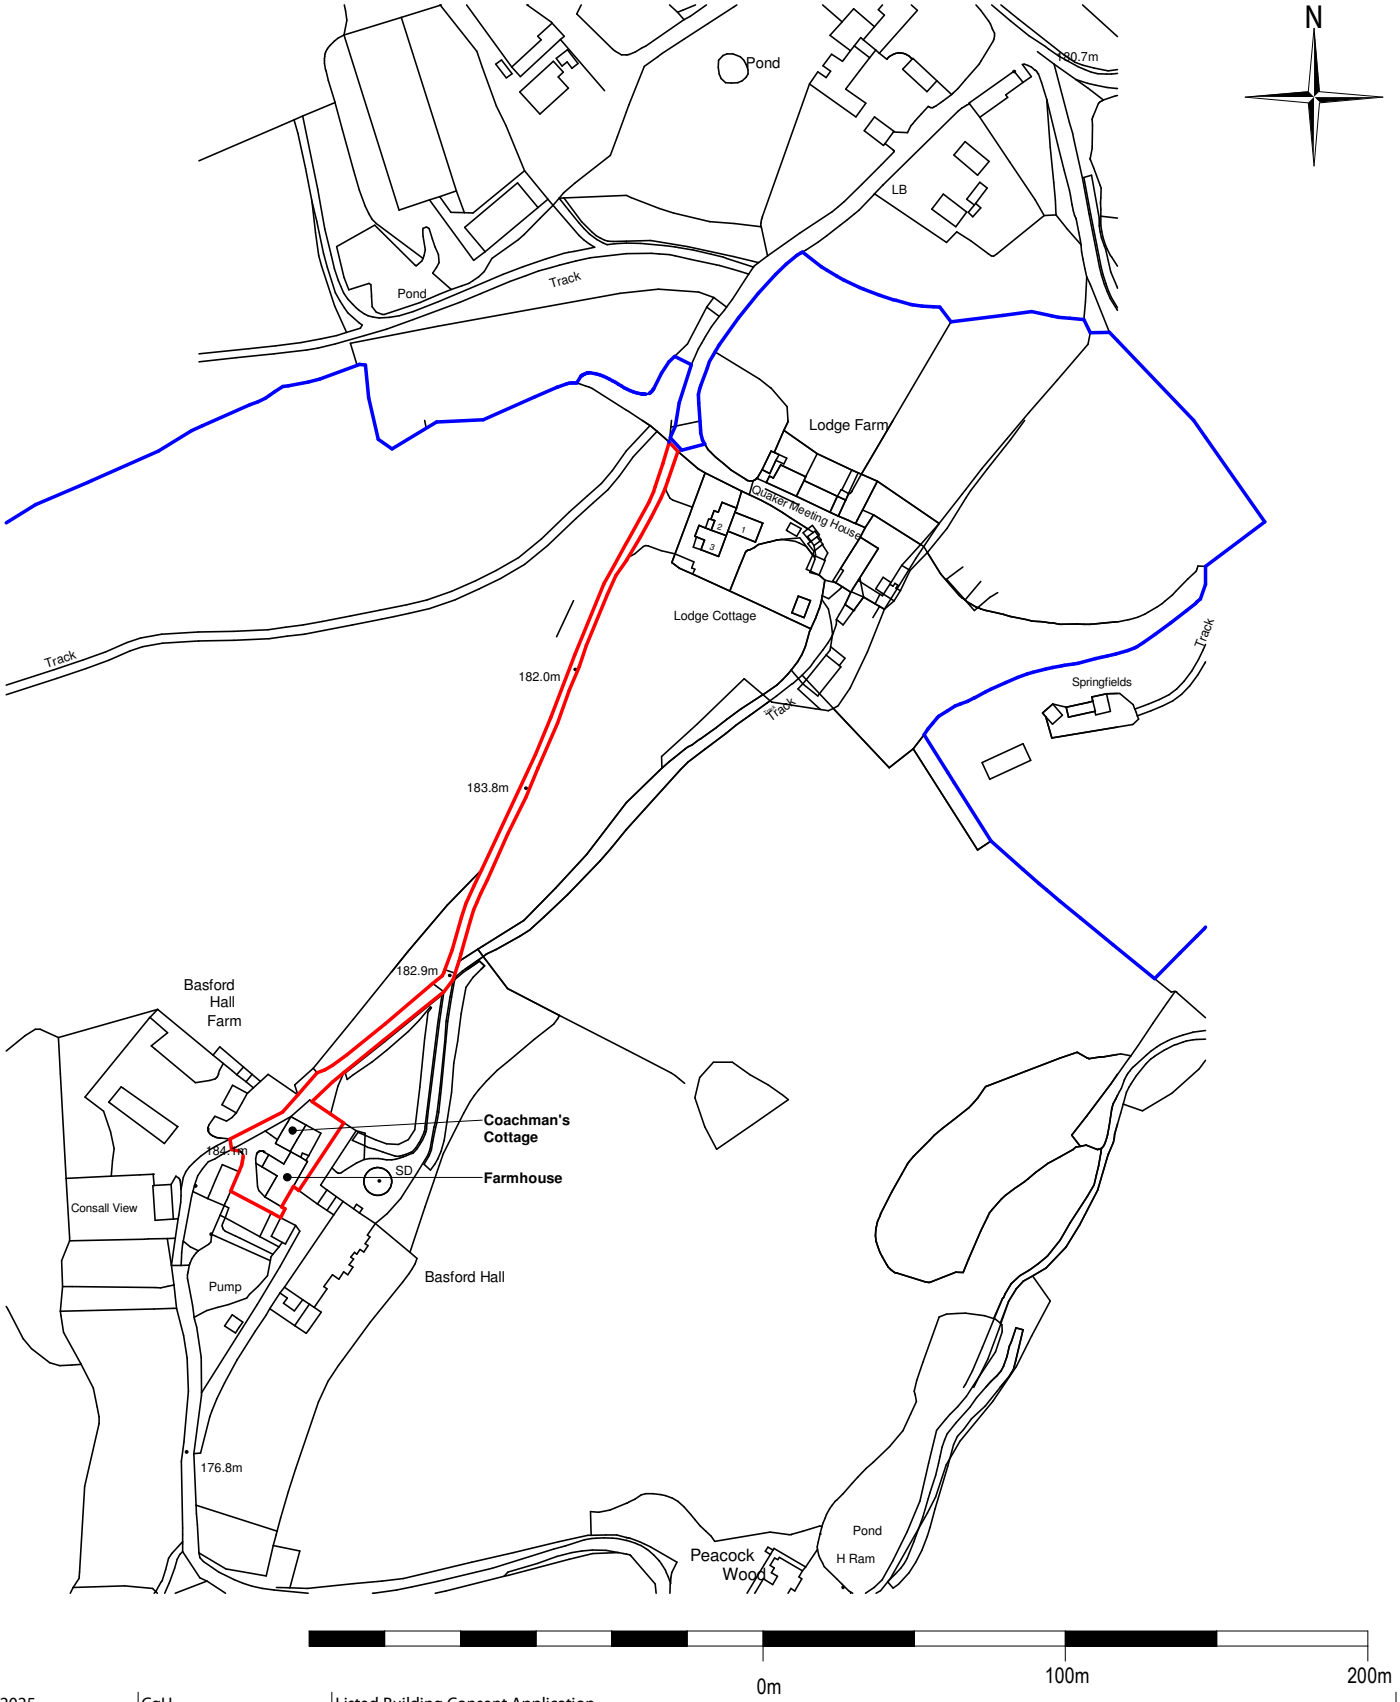

Rev	Date	Drawn	Description
L01	24/04/2025	CgH	Listed Building Consent Application

ctd architects

Clerk Bank House
Clerk Bank
LEEK
Staffordshire
ST13 5HE

t : 01538 373477
f : 01538 386503
e : info@ctdarchitects.co.uk
w : www.ctdarchitects.co.uk

ctd architects © 2025

- This drawing is copyright.
- All dimensions to be checked on site before proceeding.
- Contractor must notify the architect of any discrepancies before proceeding.
- Contractor to check/adjust dimensions of new work to suit existing conditions. Do not assume existing structure or details are plumb, square or level.
- All drawings to be read in conjunction with all other consultants drawings and specs.

Client
Mr. W
Scott-Moncrieff

Project
Basford Hall Farmhouse
Basford Hall, Leek, ST13 7ER

Title
Site Location Plan

Scale 1 : 2500 | Size A4 | Drawn CgH | Chk'd KL

Status LISTED BUILDING CONSENT

Drawing Ref
2501 - CTD - FH - XX - DR - A - 001 - L01