


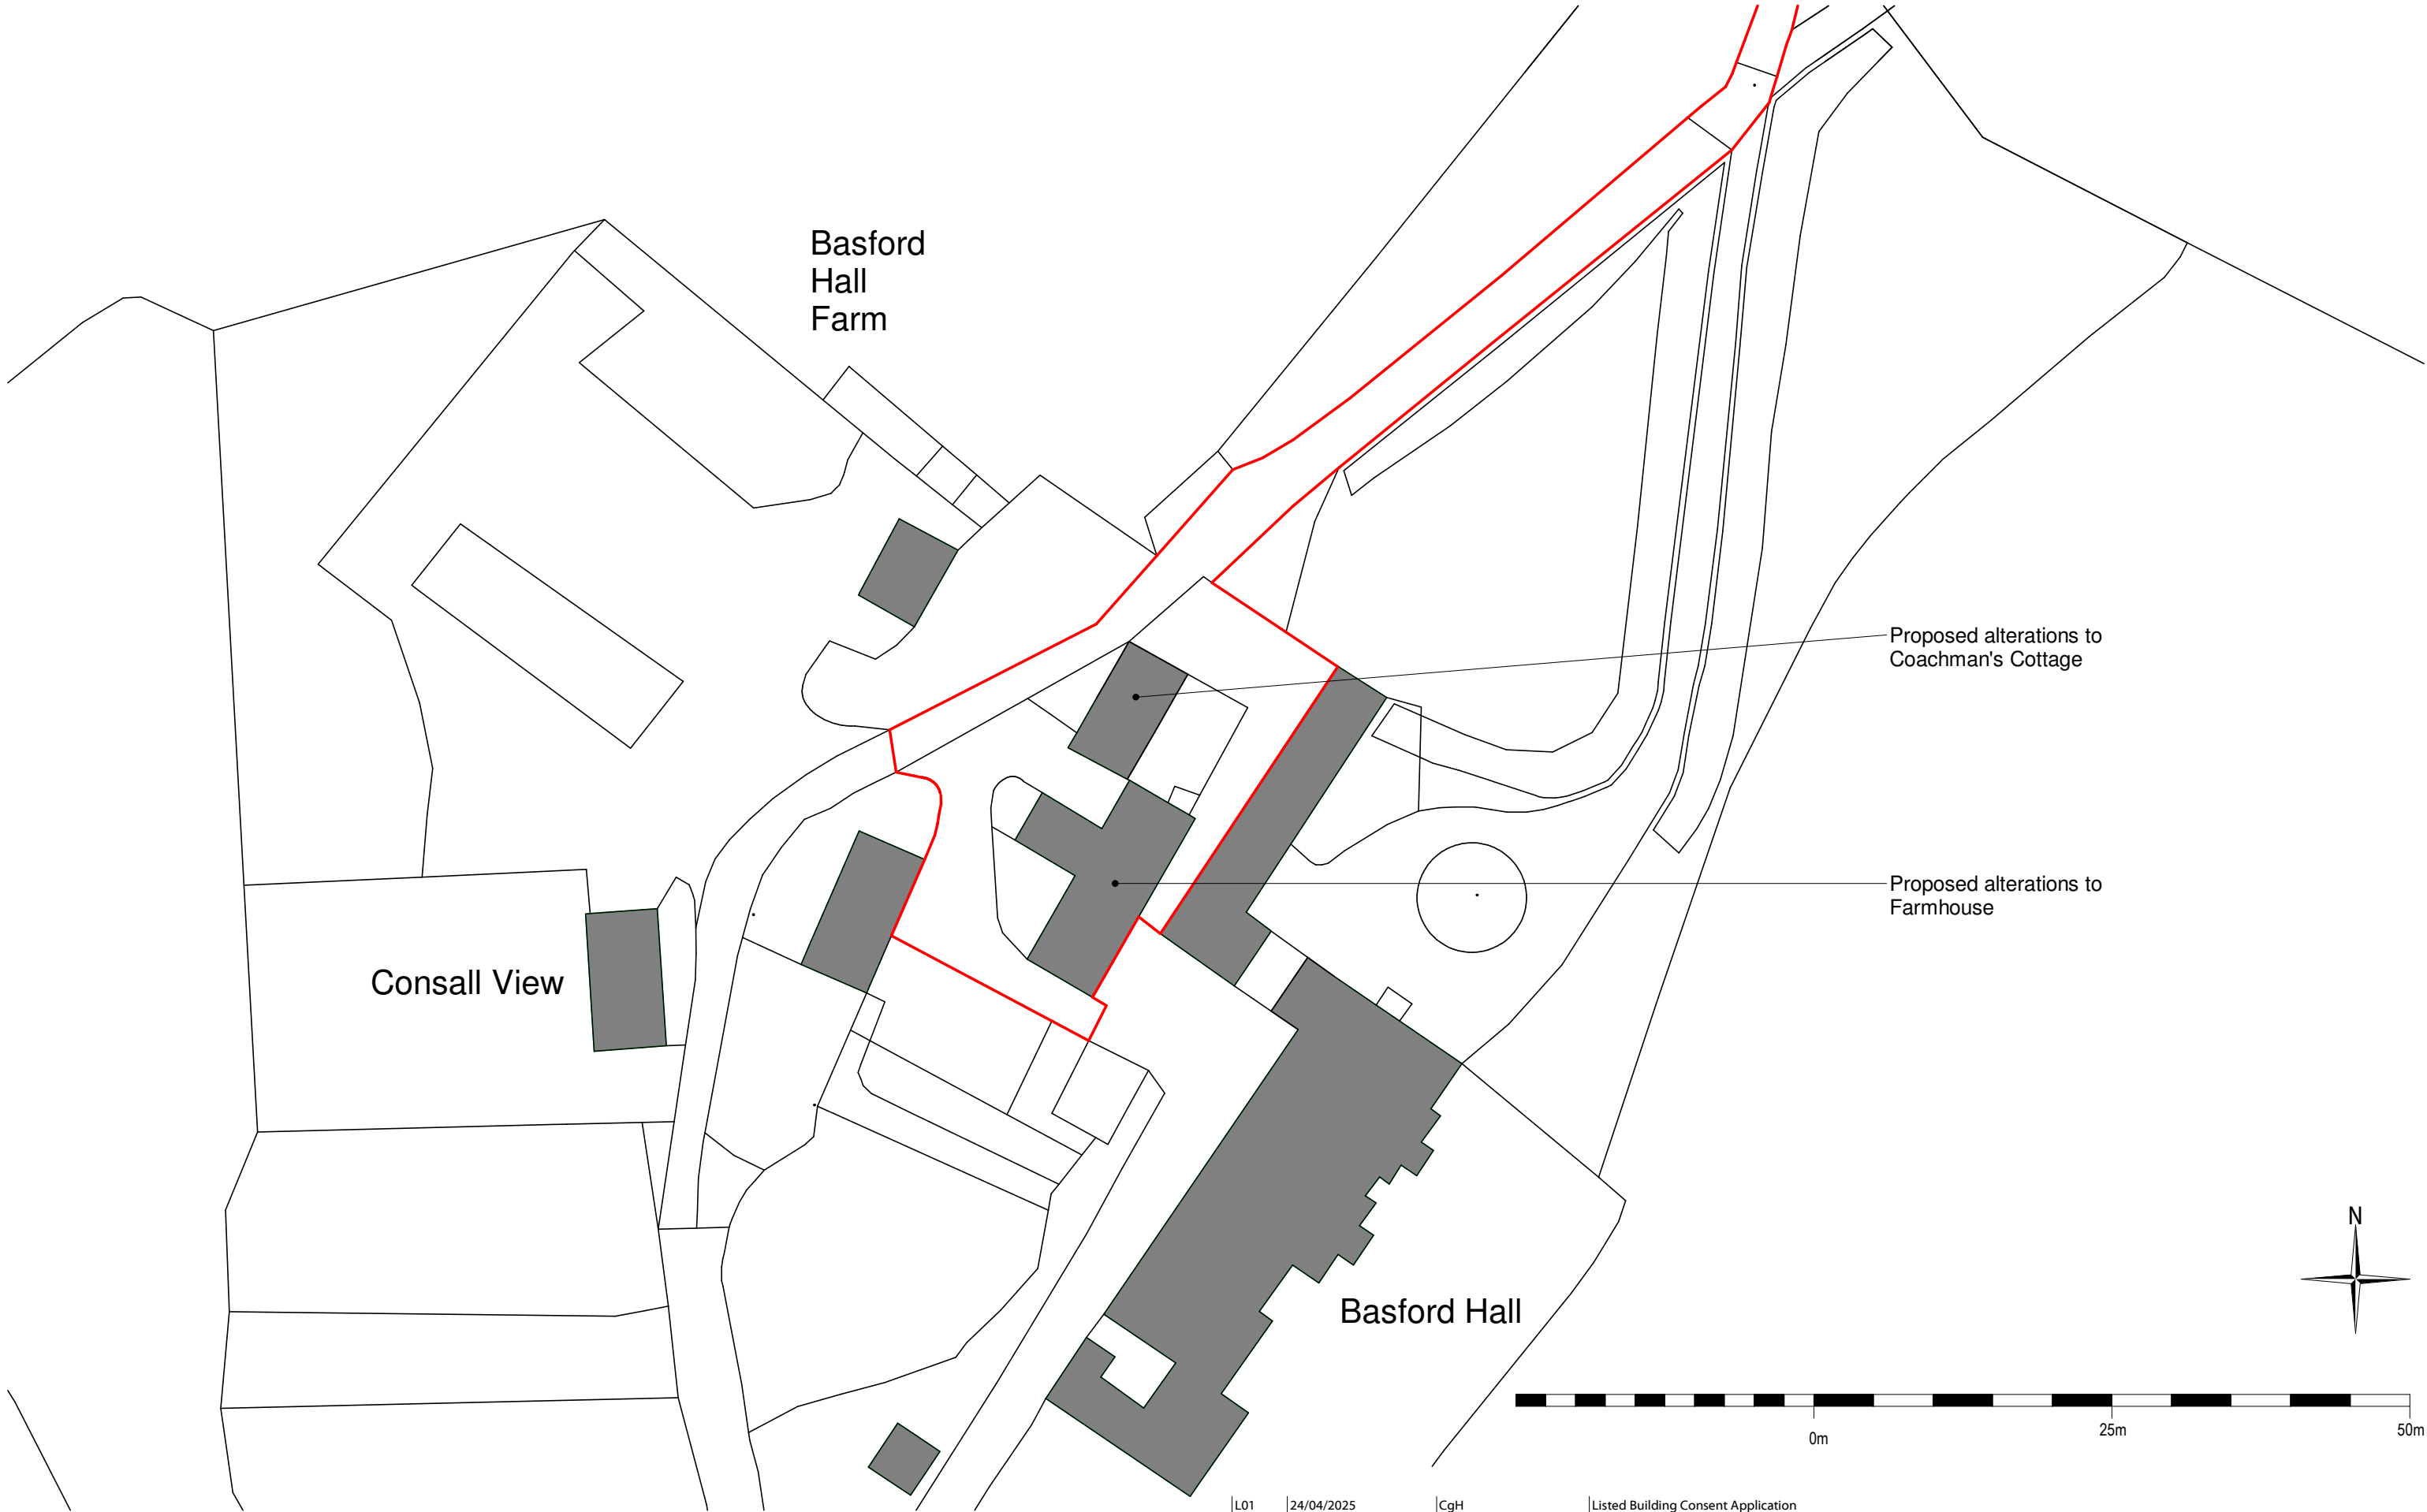

L01 Rev	24/04/2025 Date	CgH Drawn	Listed Building Consent Application Description		
Client			Project	Scale	1 : 500
Mr. W Scott-Moncrieff			Basford Hall Farmhouse Basford Hall, Leek, ST13 7ER	Size	A3
			Title	Drawn	CgH
			Site Block Plan	Chk'd	KL
			Status		
			LISTED BUILDING CONSENT		
			Drawing Ref		
			2501 - CTD - FH - XX - DR - A - 008 - L01		

ctdarchitects

Clerk Bank House
Clerk Bank
LEEK
Staffordshire
ST13 5HE

t : 01538 373477
f : 01538 386503

e : info@ctdarchitects.co.uk
w : www.ctdarchitects.co.uk

ctd architects © 2025

- This drawing is copyright.
- All dimensions to be checked on site before proceeding.
- Contractor must notify the architect of any discrepancies before proceeding.
- Contractor to check/adjust dimensions of new work to suit existing conditions. Do not assume existing structure or details are plumb, square or level.
- All drawings to be read in conjunction with all other consultants drawings and specs.