


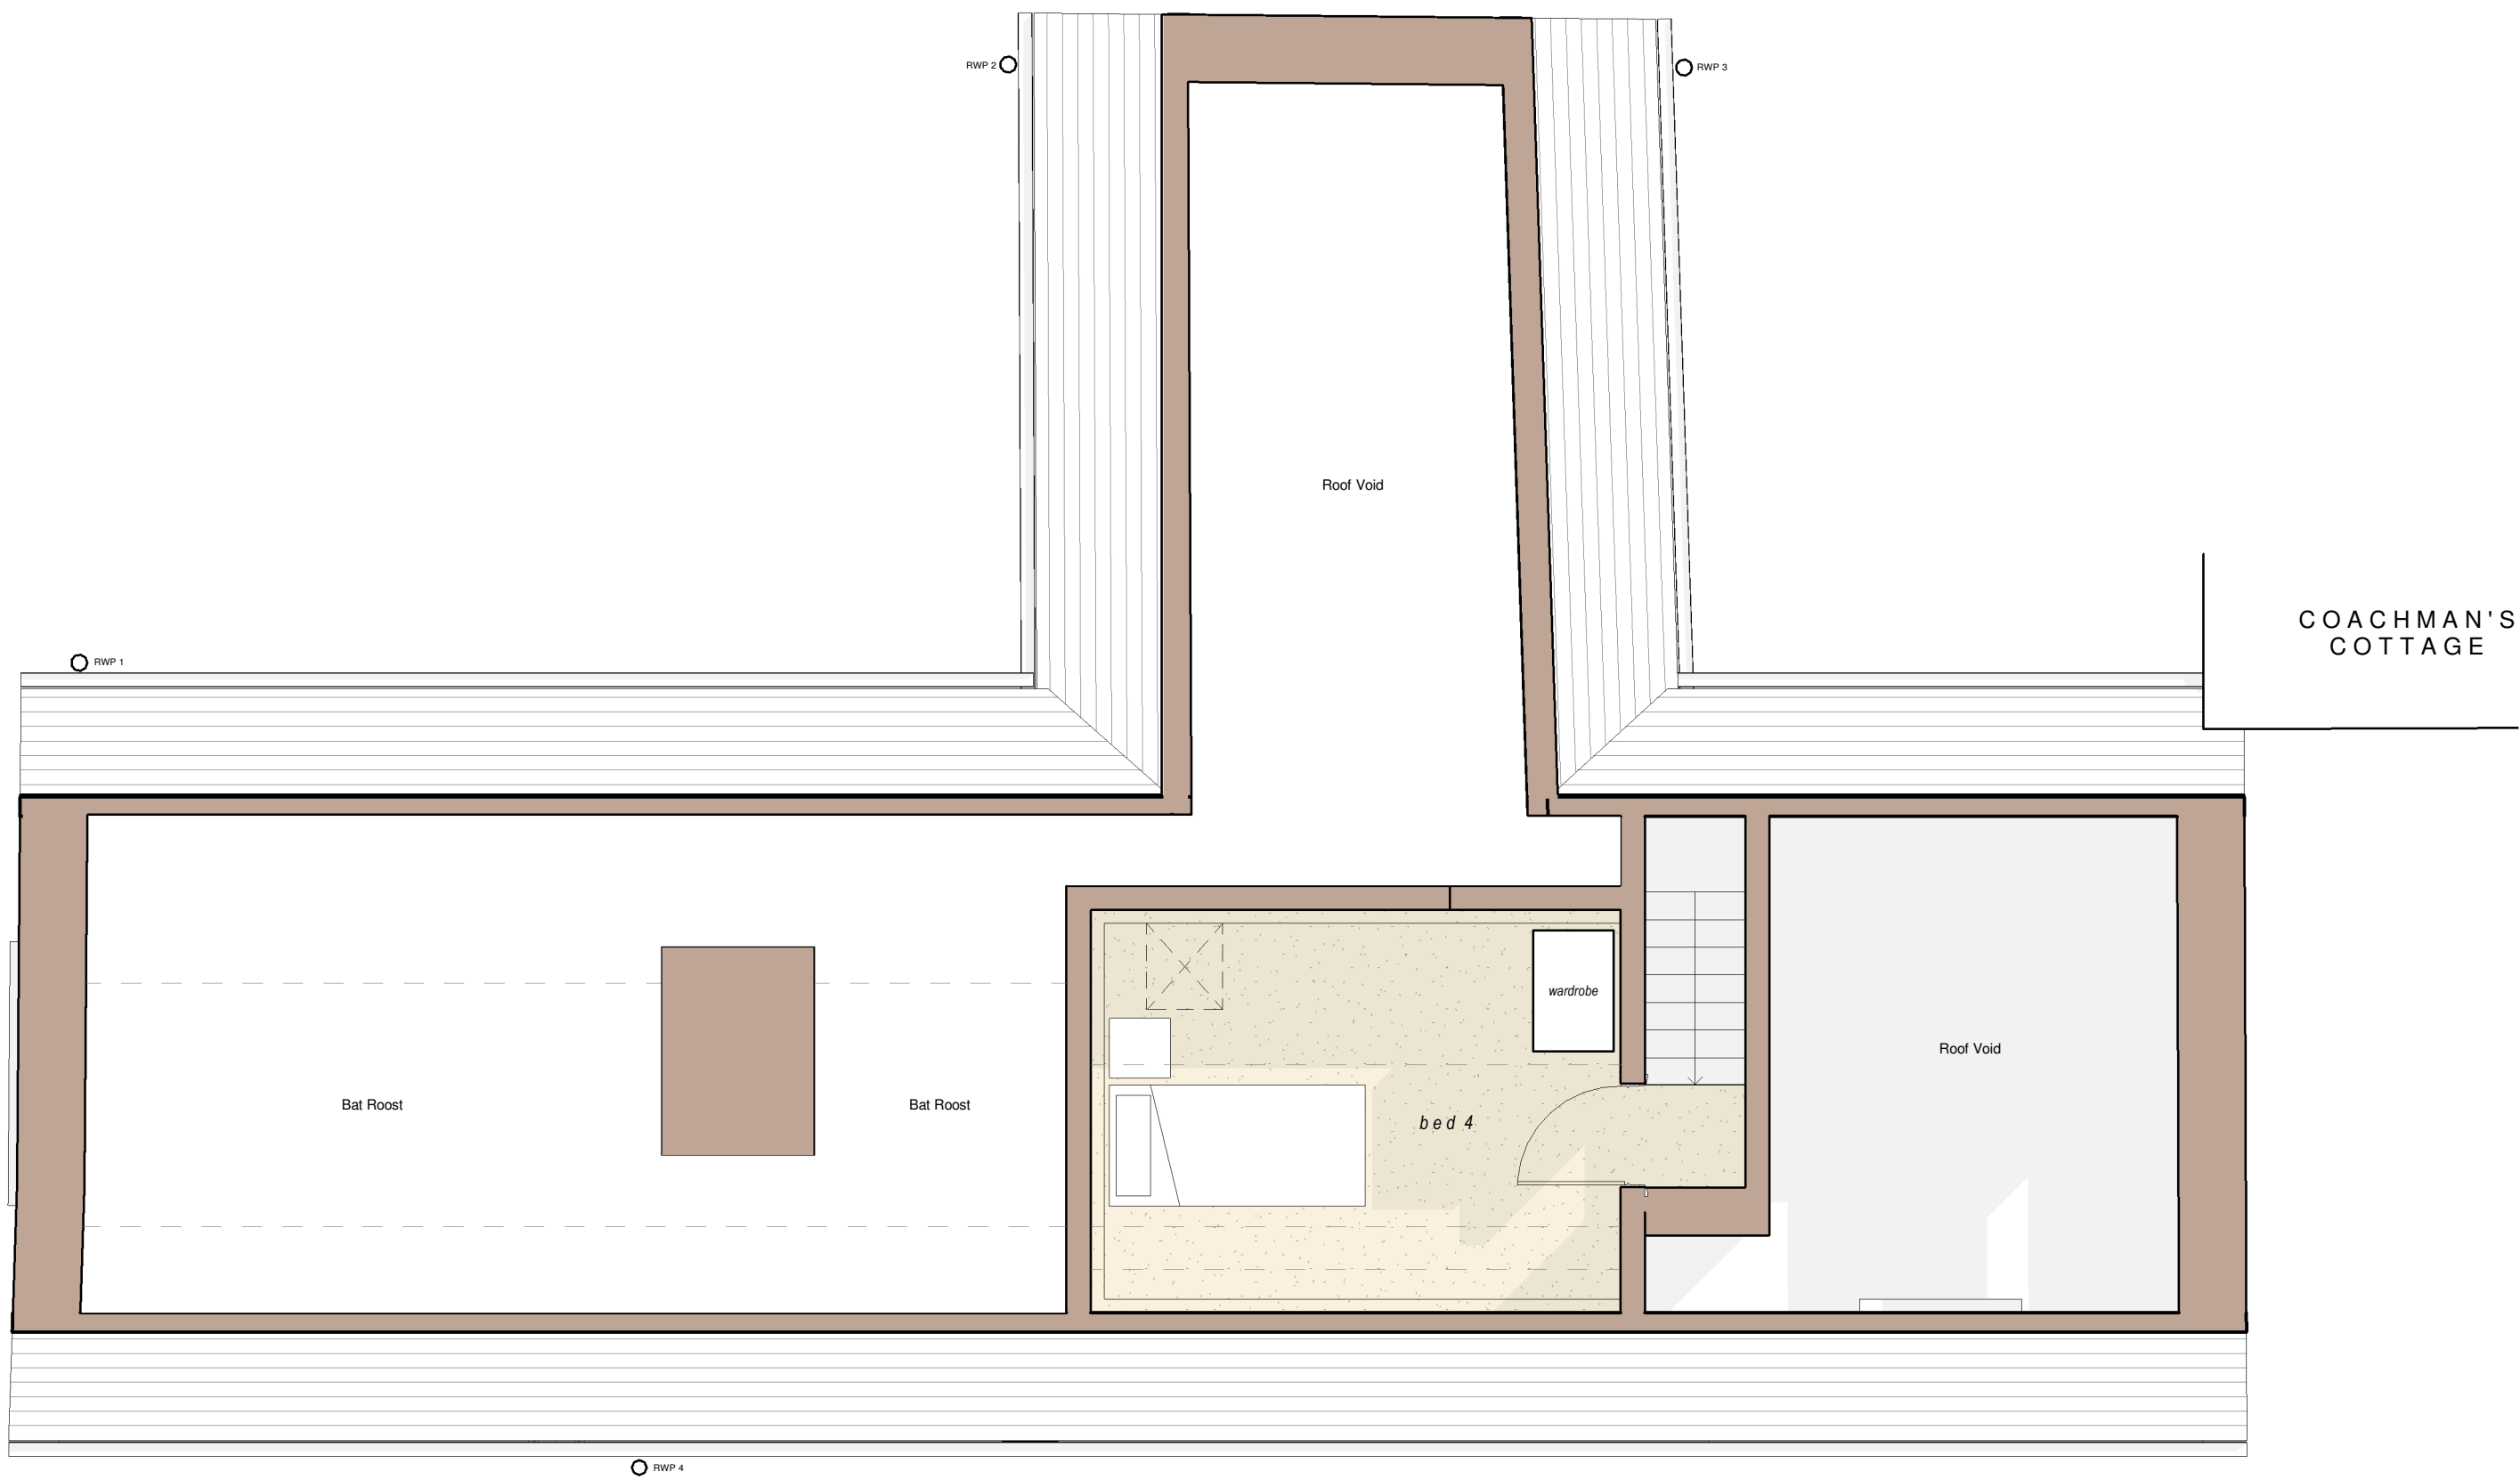


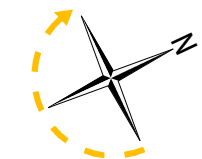

Second Floor Plan 'as proposed'

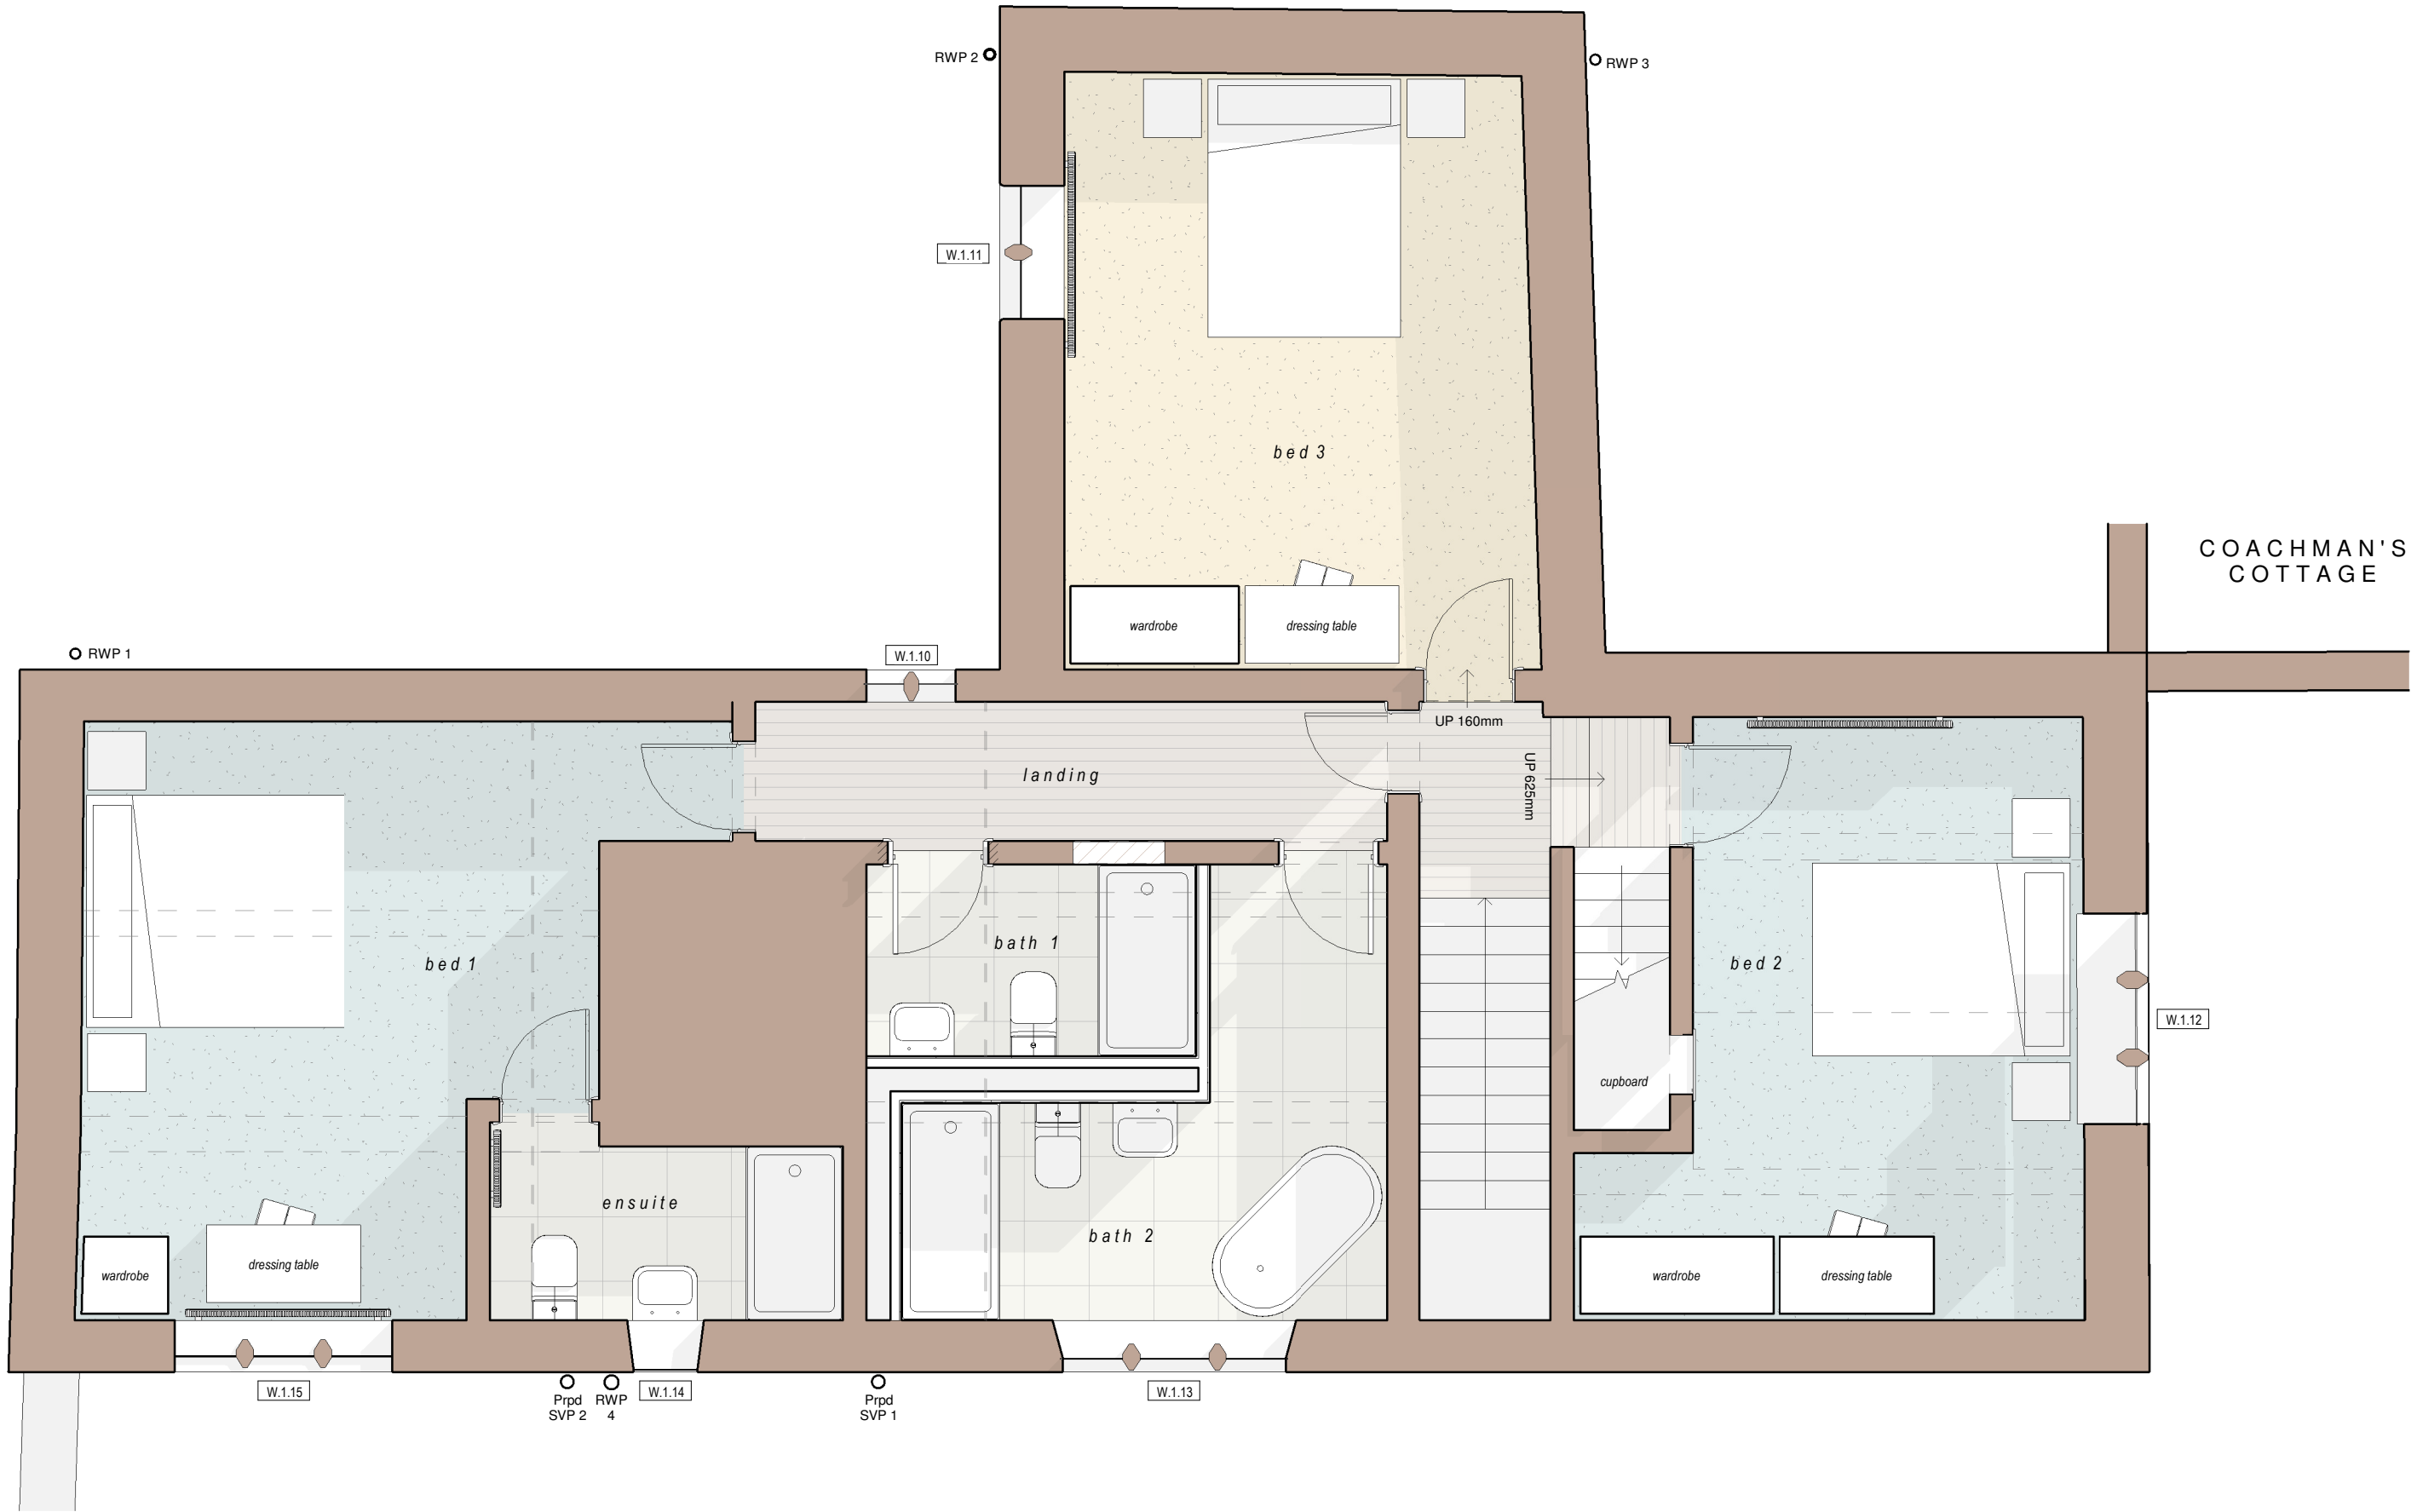

First Floor Plan 'as proposed'

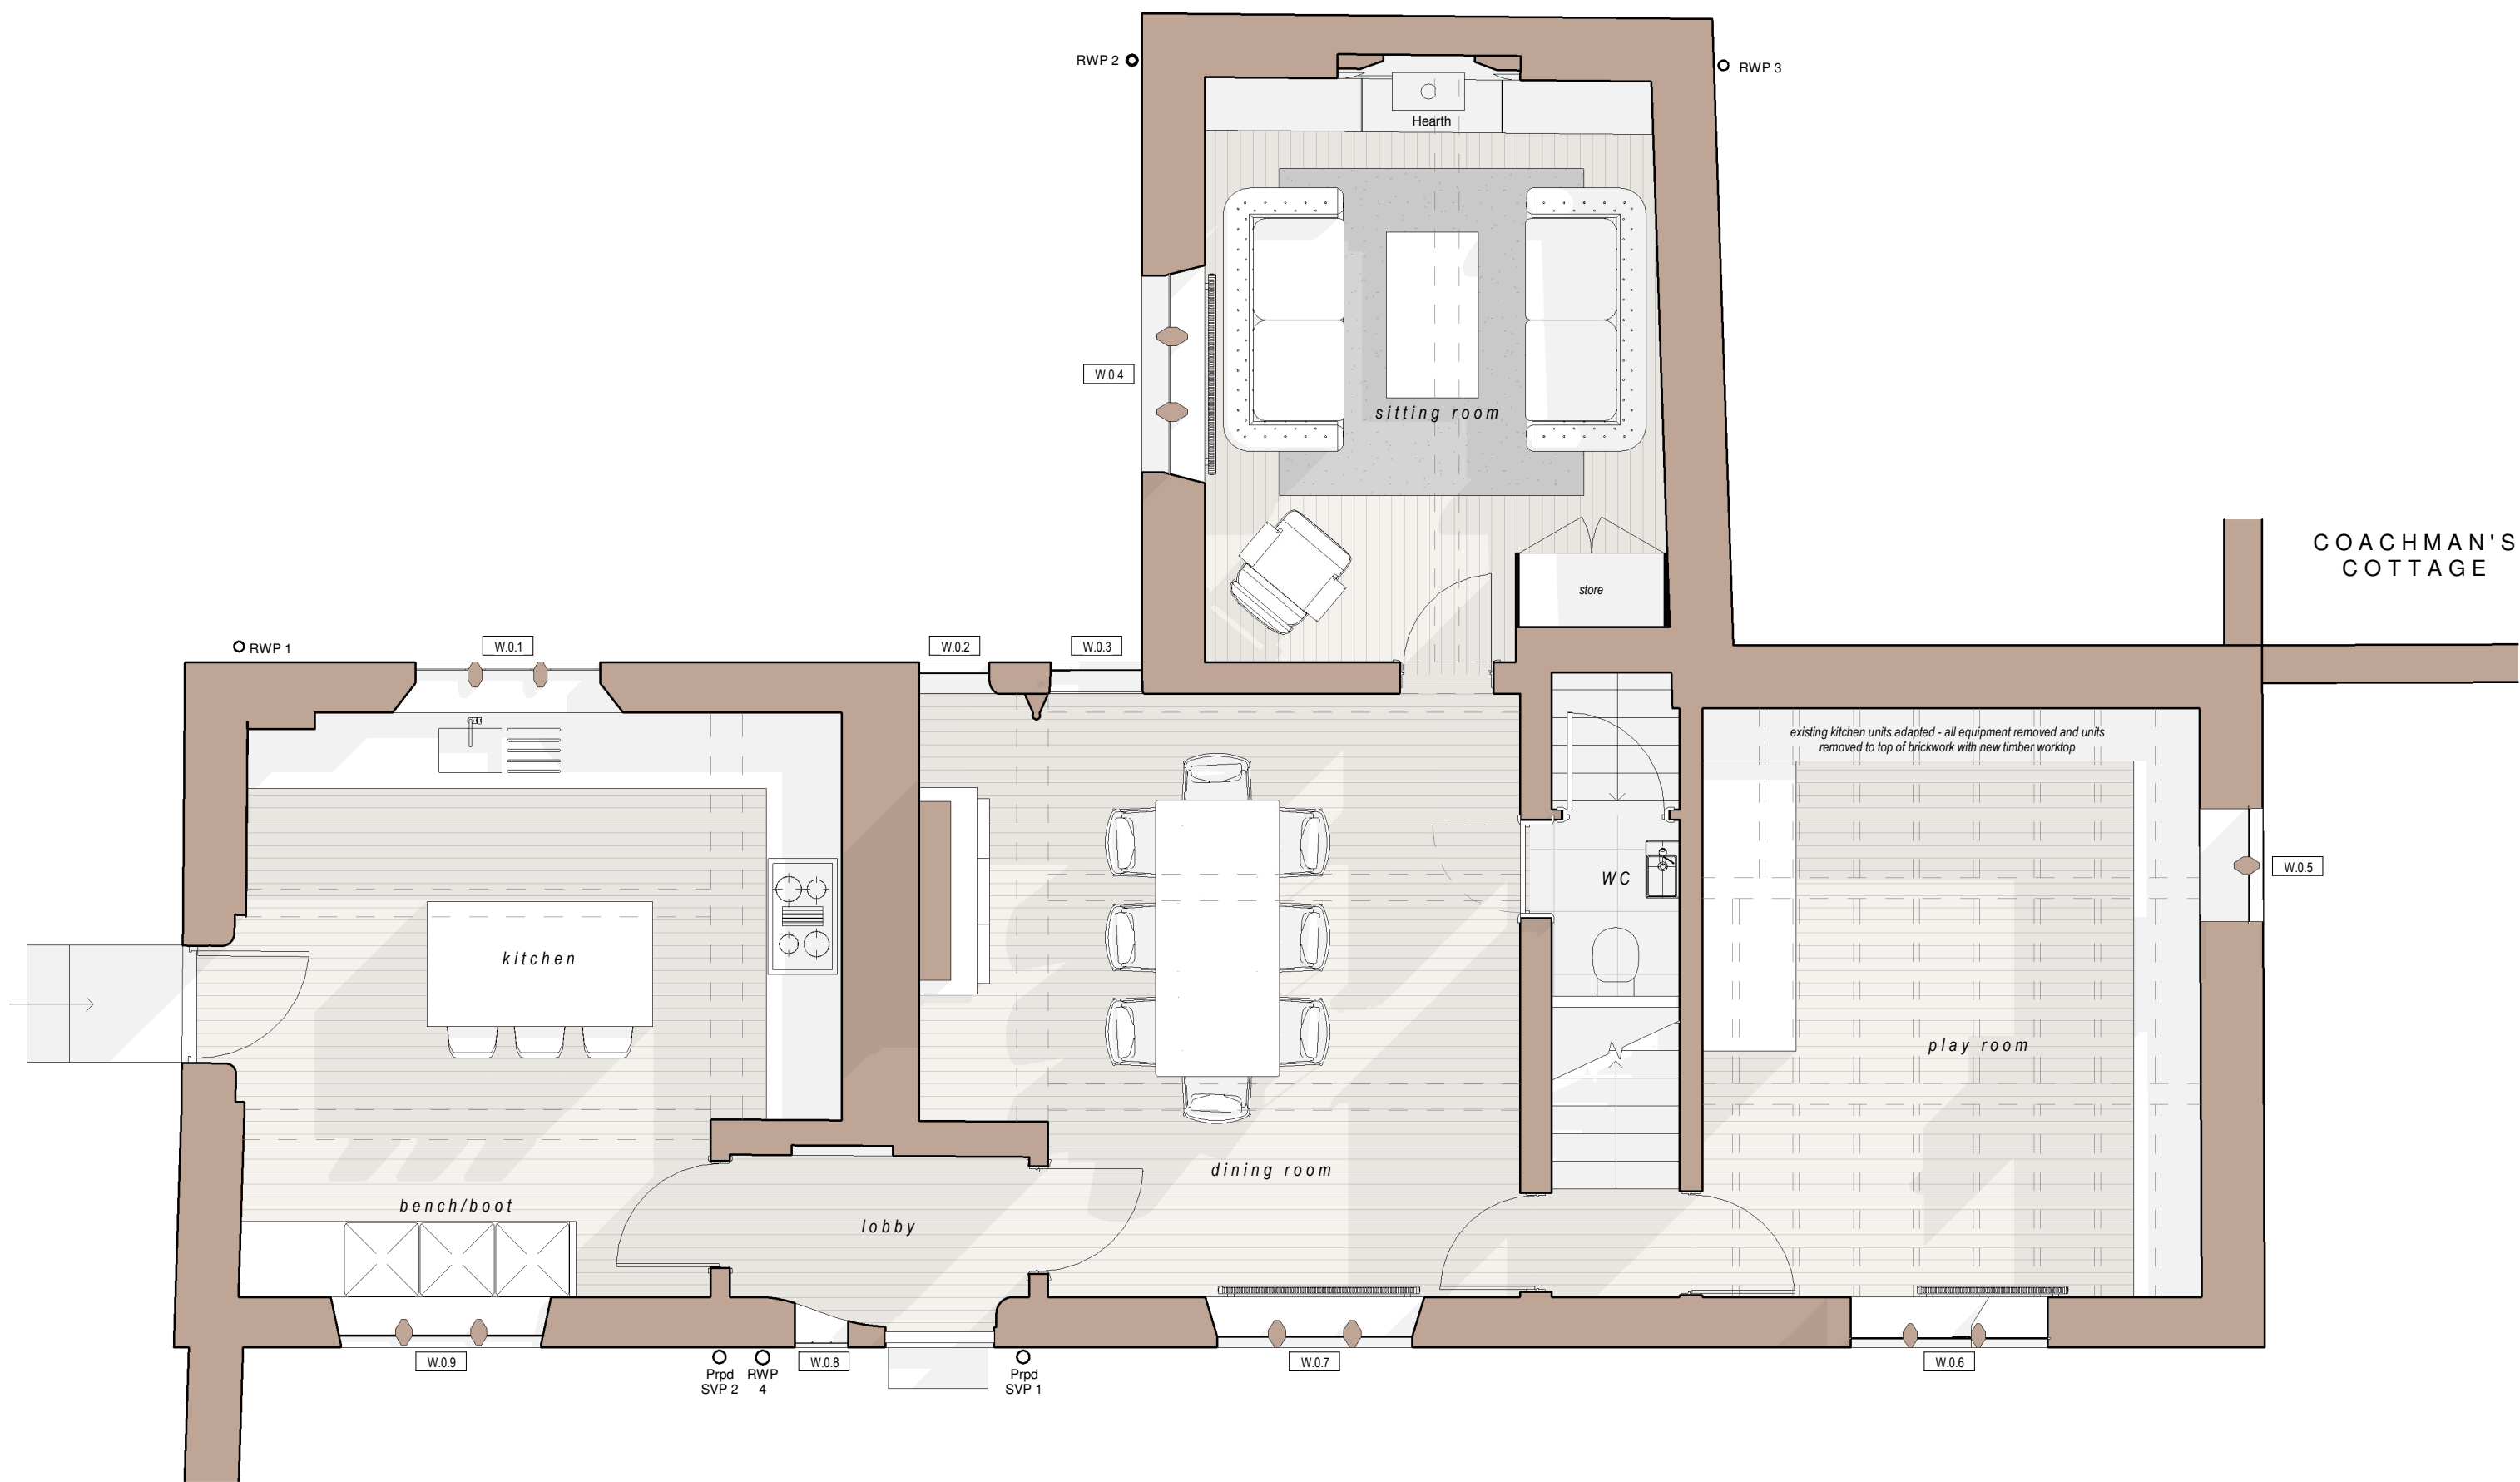

Ground Floor Plan 'as proposed'



L01	24/04/2025	Cgh	Listed Building Consent Application
S02	25/03/2025	JAC	Amended following clients comments
S01	04/02/2025	JAC	Initial issue
Rev	Date	Drawn	Description

ctd architects		Clerk Bank House LEEK Staffordshire ST13 5HE t: 01538 373477 e: info@ctdarchitects.co.uk f: 01538 386503 w: www.ctdarchitects.co.uk		ctd architects © 2025 • This drawing is copyright. • All dimensions to be checked on site before proceeding. • Contractor must notify the architect of any discrepancies before proceeding. • Contractor to check/adjust dimensions of new work to suit existing conditions. Do not assume existing structure or details are precisely as shown or fixed. • All drawings to be read in conjunction with all other consultants drawings and specs.	
Client	Mr. W Scott-Moncrieff	Project	Basford Hall Farmhouse Basford Hall, Leek, ST13 7ER	Scale	1 : 50
Status	LISTED BUILDING CONSENT	Size	A1	Drawn	AC
Title	Floor Plans 'as proposed'	Check	KL	Drawing Ref	2501 - CTD - FH - ZZ - DR - A - 004 - L01