



All heights, sizes and dimensions should be checked on site by the contractor before any work is put in hand.

Figured dimensions should be taken in preference to scaling and any errors or omissions reported to the architect at once.

This drawing has been prepared in accordance with the CDM (Construction Design and Management) and all foreseeable design risks to those involved or affected by construction have been avoided wherever possible.

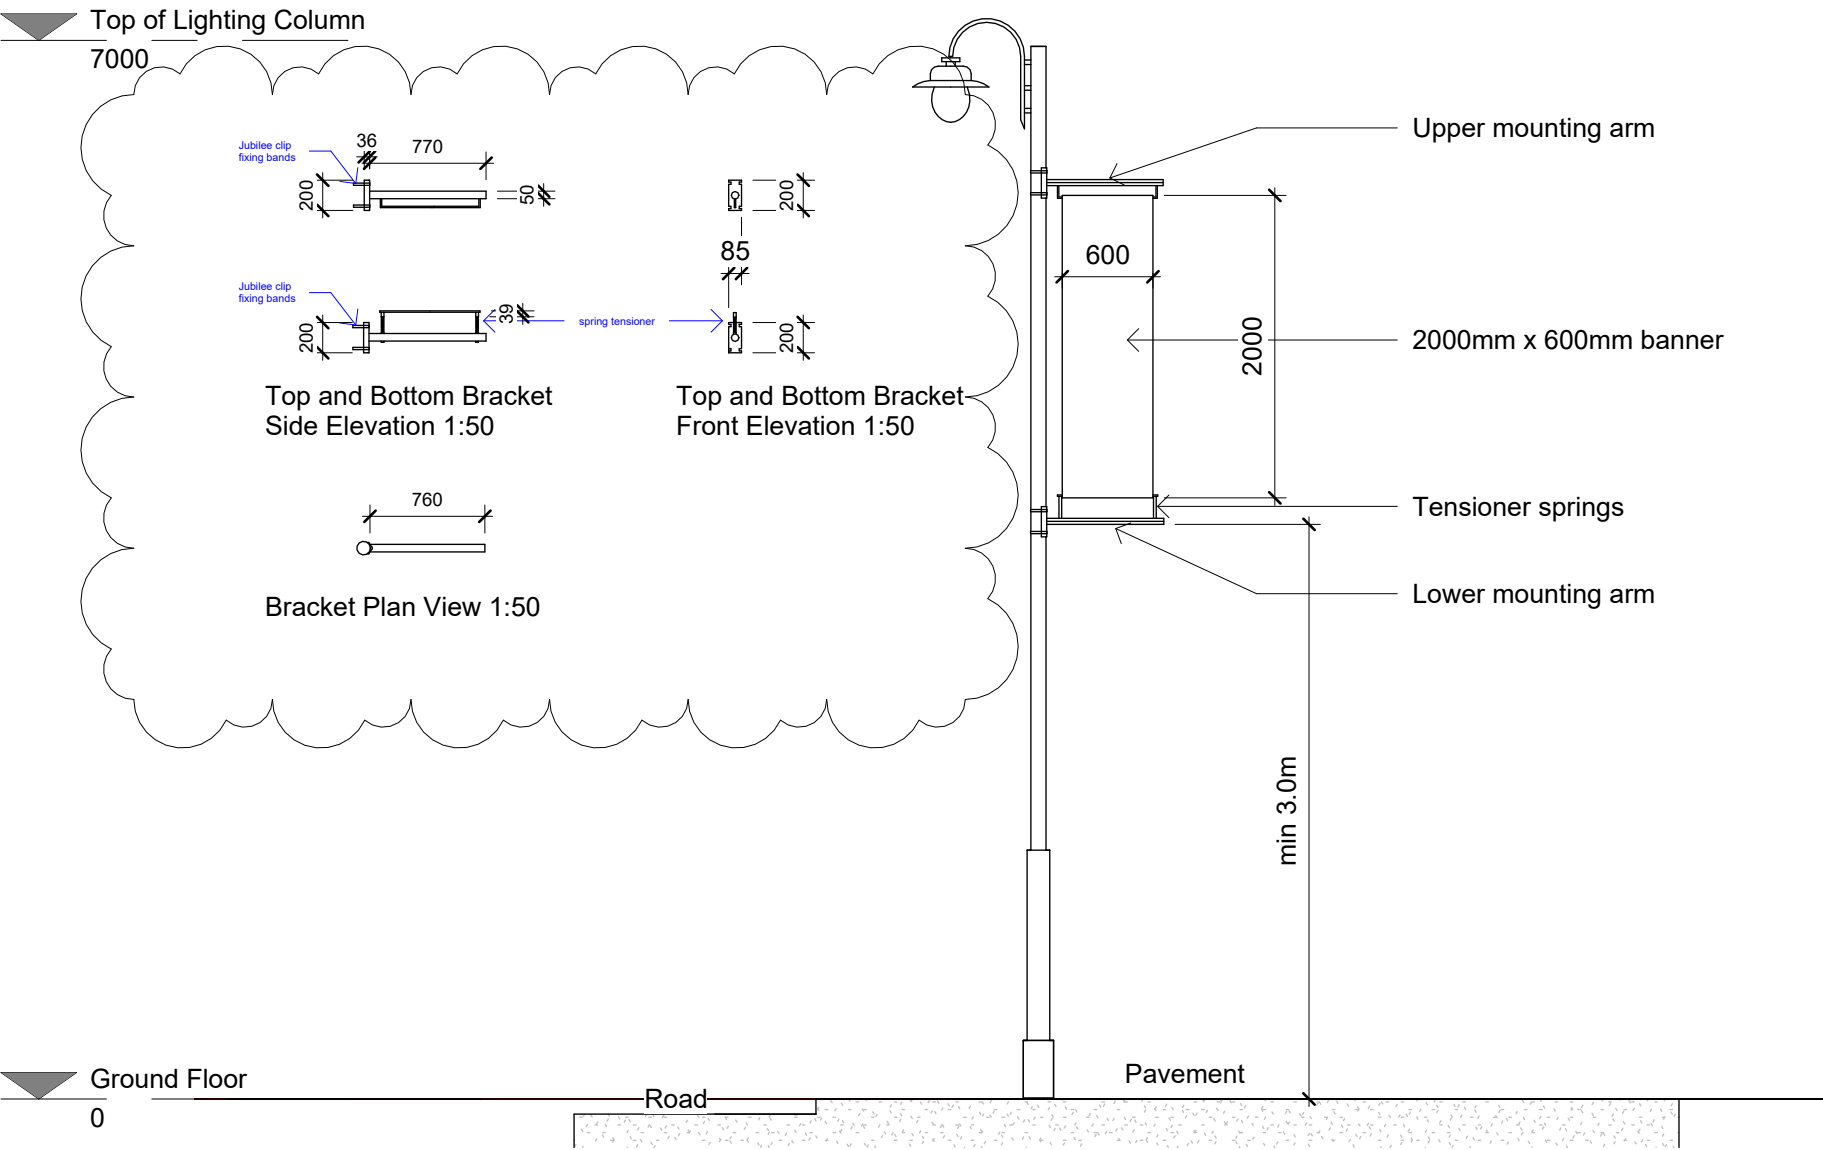

Typical Lighting Column Elevation
1 : 50

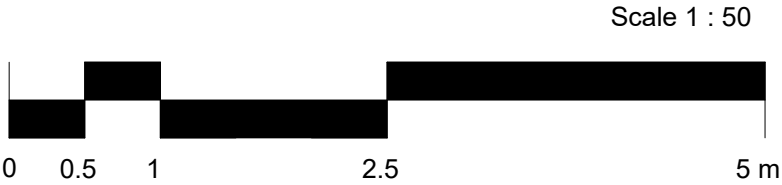

P0.1	02-04-2025	Scale bar, North Arrow and street names added
P0.2	29-04-2025	Fixing bracket details added

Rev	Date	By	Detail
-----	------	----	--------

Drawing status

P - Planning

Client

Leek Town Council

Project/Location

Nicholson War Memorial
off Derby Street
Leek

Drawing title

Lighting Column Elevation

Date	Drawn	Checked	Job No.
12/20/23	JCS	JCS	3327

Scale(s)

1 : 50 @A3

Drawing number

LTWM-SA-A-0401

Revision

P0.2



12 High Street, Tean,
Stoke-on-Trent
ST10 4DZ

T: +44 (0)1538 722097
E: mail@smytheman.co.uk
W: www.smytheman.co.uk

