

5 METRES X 10 X 10 METRES AT 1:1250 SCALE





ROBERT L FORD

private architectural practitioner and rural development consultant

PARKSIDE PARK ROAD LEEK STAFFORDSHIRE ST13 8JT

roblford@phonecoop.coop 01538 389290 / 07969 68 68 86

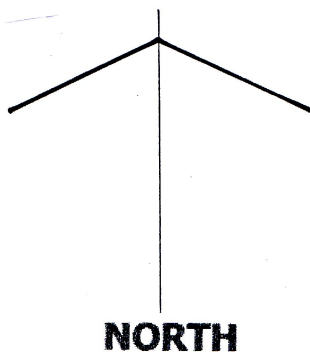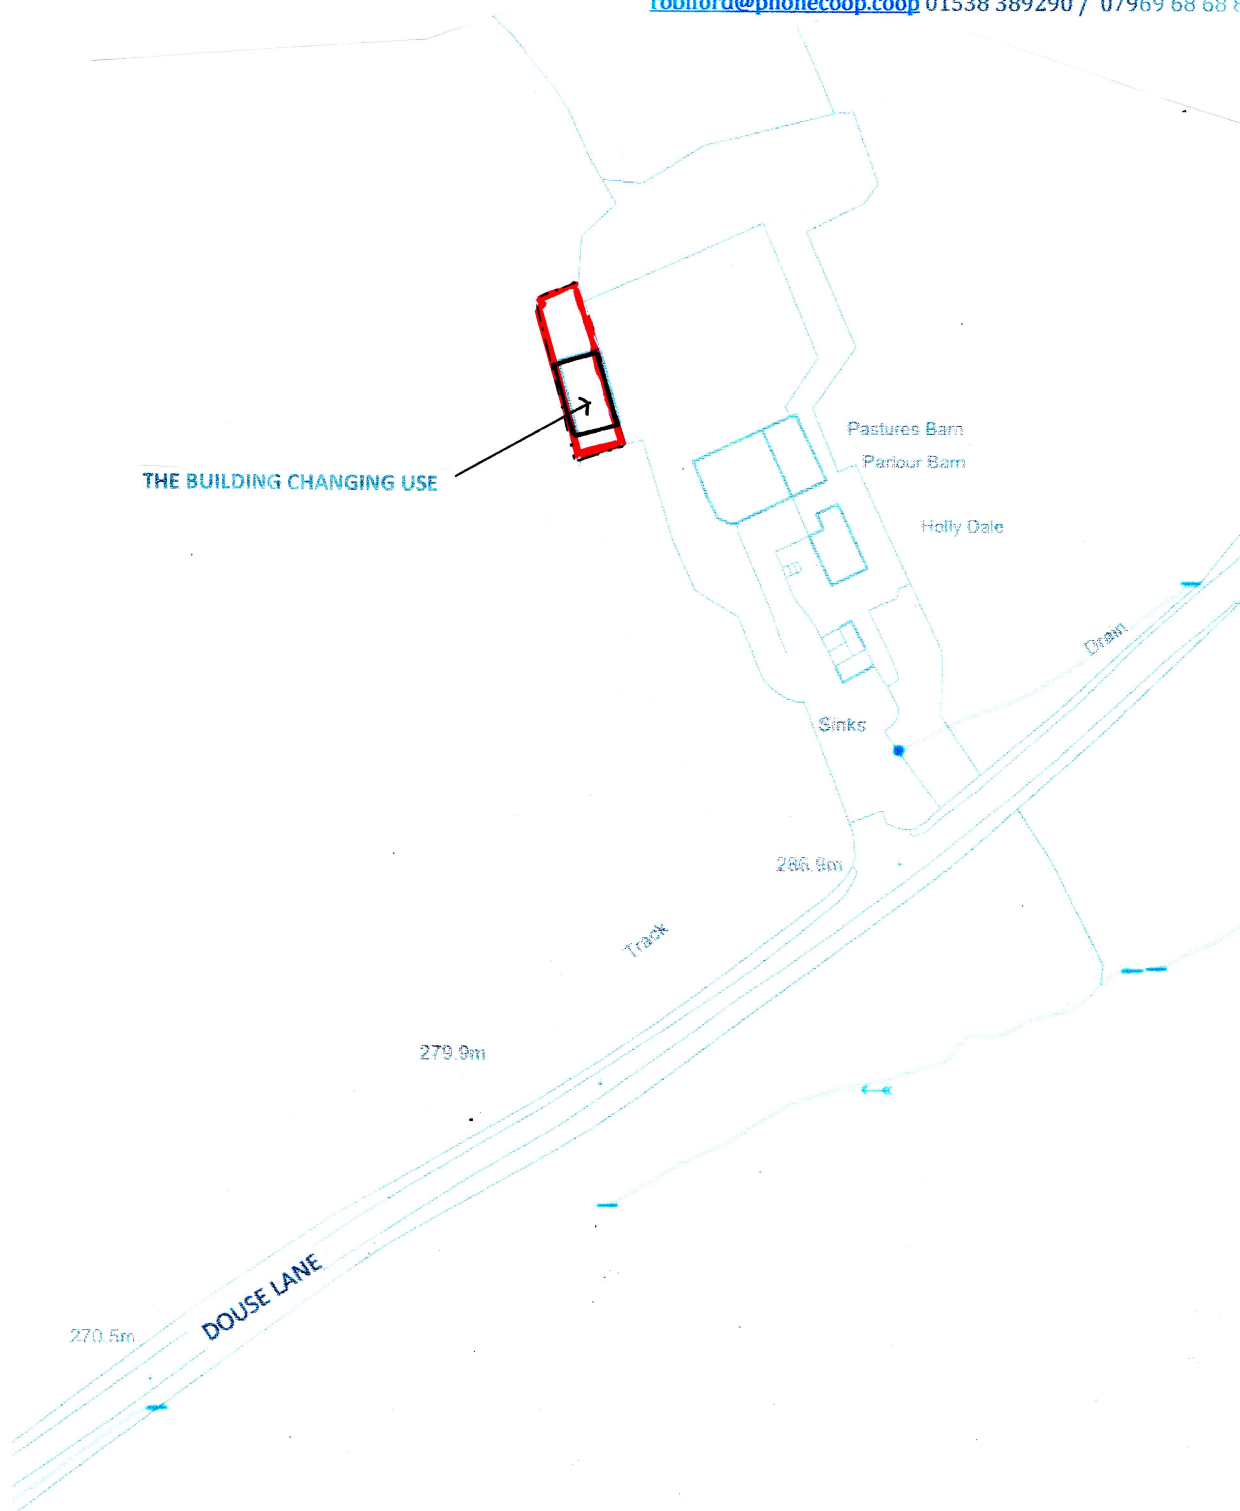

DRAWING NO. HDBQ 01 SITE LOCATION

1:1250 scale at A4

PROPOSED CHANGE OF USE OF A FORMER AGRICULTURAL BUILDING TO A SINGLE STOREY DETACHED DWELLING AT **HOLLY DALE FARM** DOUSE LANE BRADNOP STAFFORDSHIRE ST13 7ET

04 2025