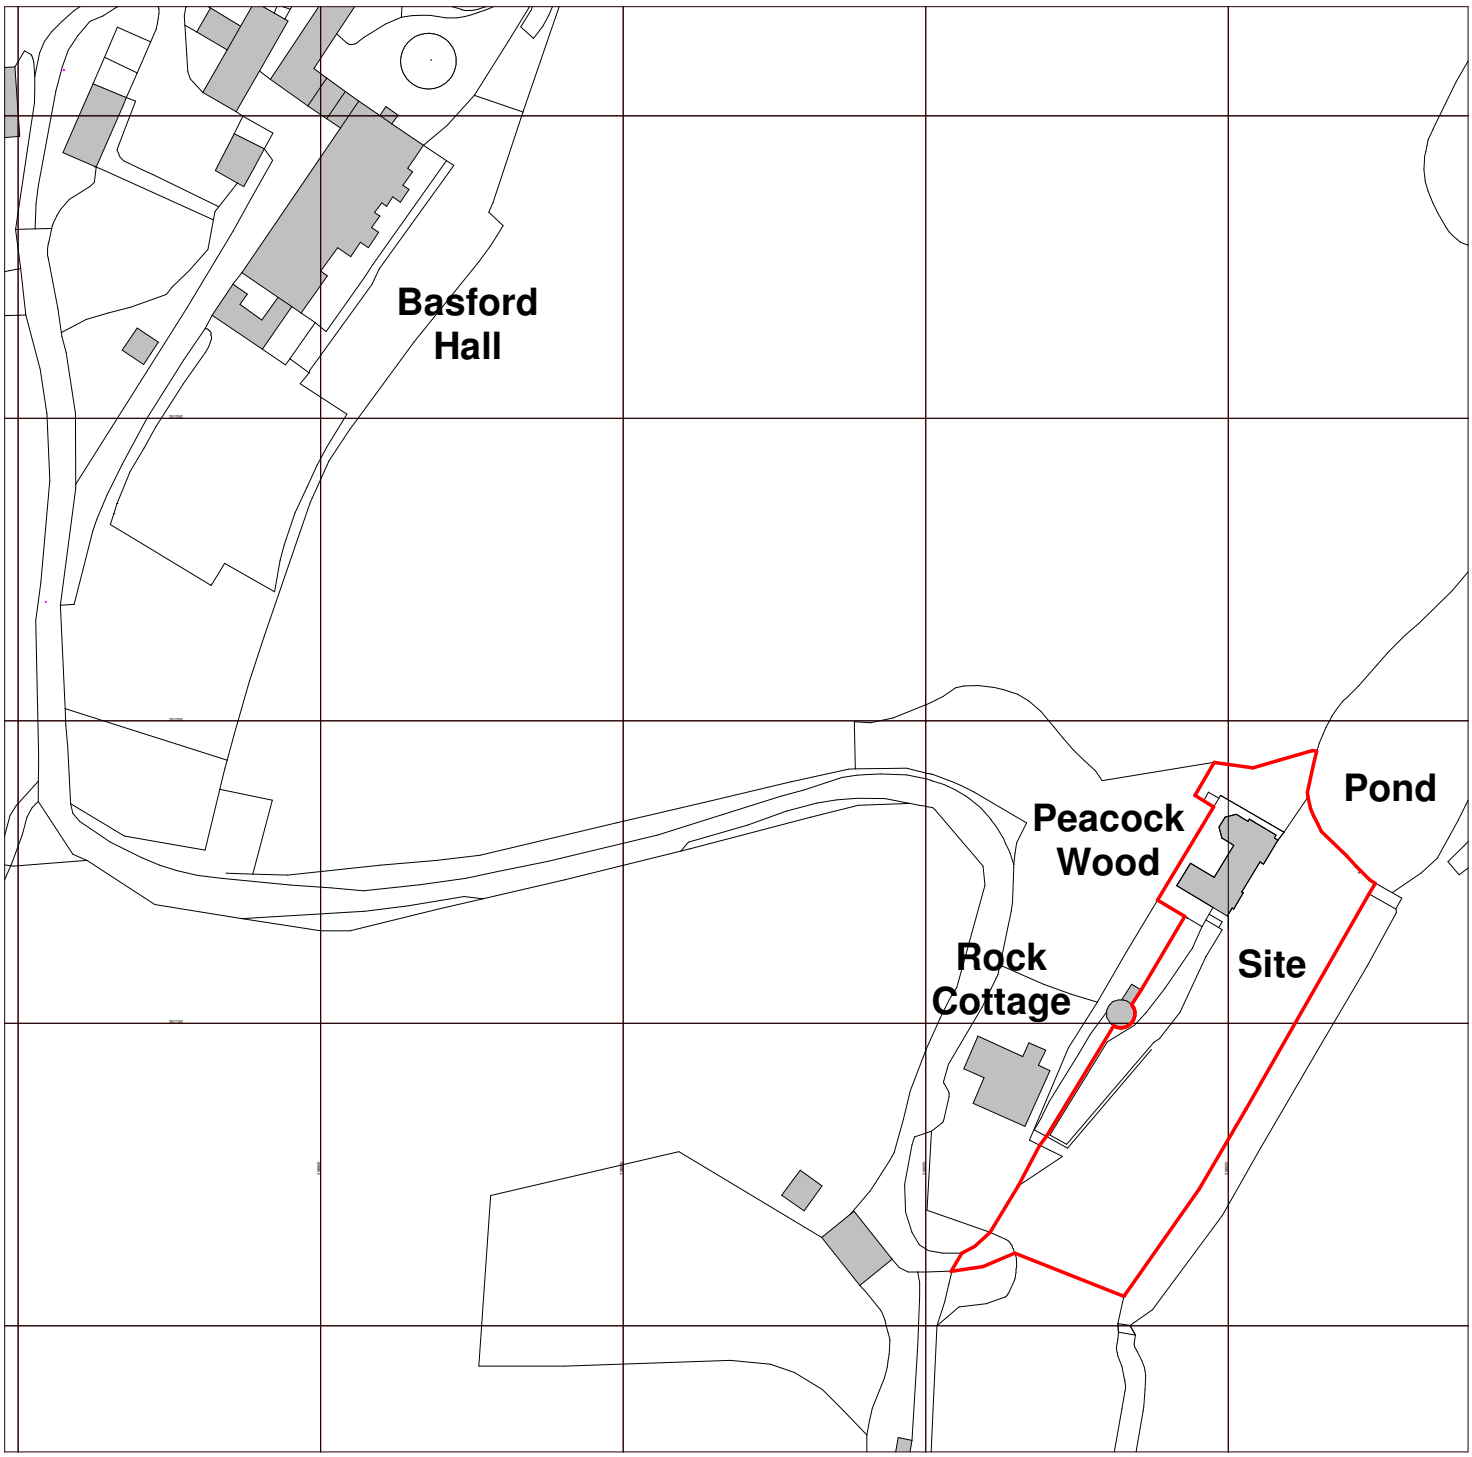

Ordnance Survey, (c) Crown Copyright 2024. All rights reserved. Licence number 100022432

0m 50m 100m

Rev	Date	Drawn	Description
A	10/09/24	SC	Amendments following client feedback

ctd architects

Clerk Bank House
Clerk Bank
LEEK
Staffordshire
ST13 5HE

t : 01538 373477
f : 01538 386503
e : info@ctdarchitects.co.uk
w : www.ctdarchitects.co.uk

ctd architects © 2024

- This drawing is copyright.
- All dimensions to be checked on site before proceeding.
- Contractor must notify the architect of any discrepancies before proceeding.
- Contractor to check/adjust dimensions of new work to suit existing conditions. Do not assume existing structure or details are plumb, square or level.
- All drawings to be read in conjunction with all other consultants drawings and specs.

Client
Mr. W. Scott-Moncrieff

Project
Swimming Pool
Basford Green Road, Cheddleton, Staffordshire. ST13 7ER.

Title
Site Location Plan

Scale	Size	Drawn	Chk'd	Date
1 : 1250	A4	SC	KL	10/09/24

Status: PLANNING

Job No.	Drawing No	Rev.
2420	AL01	A