



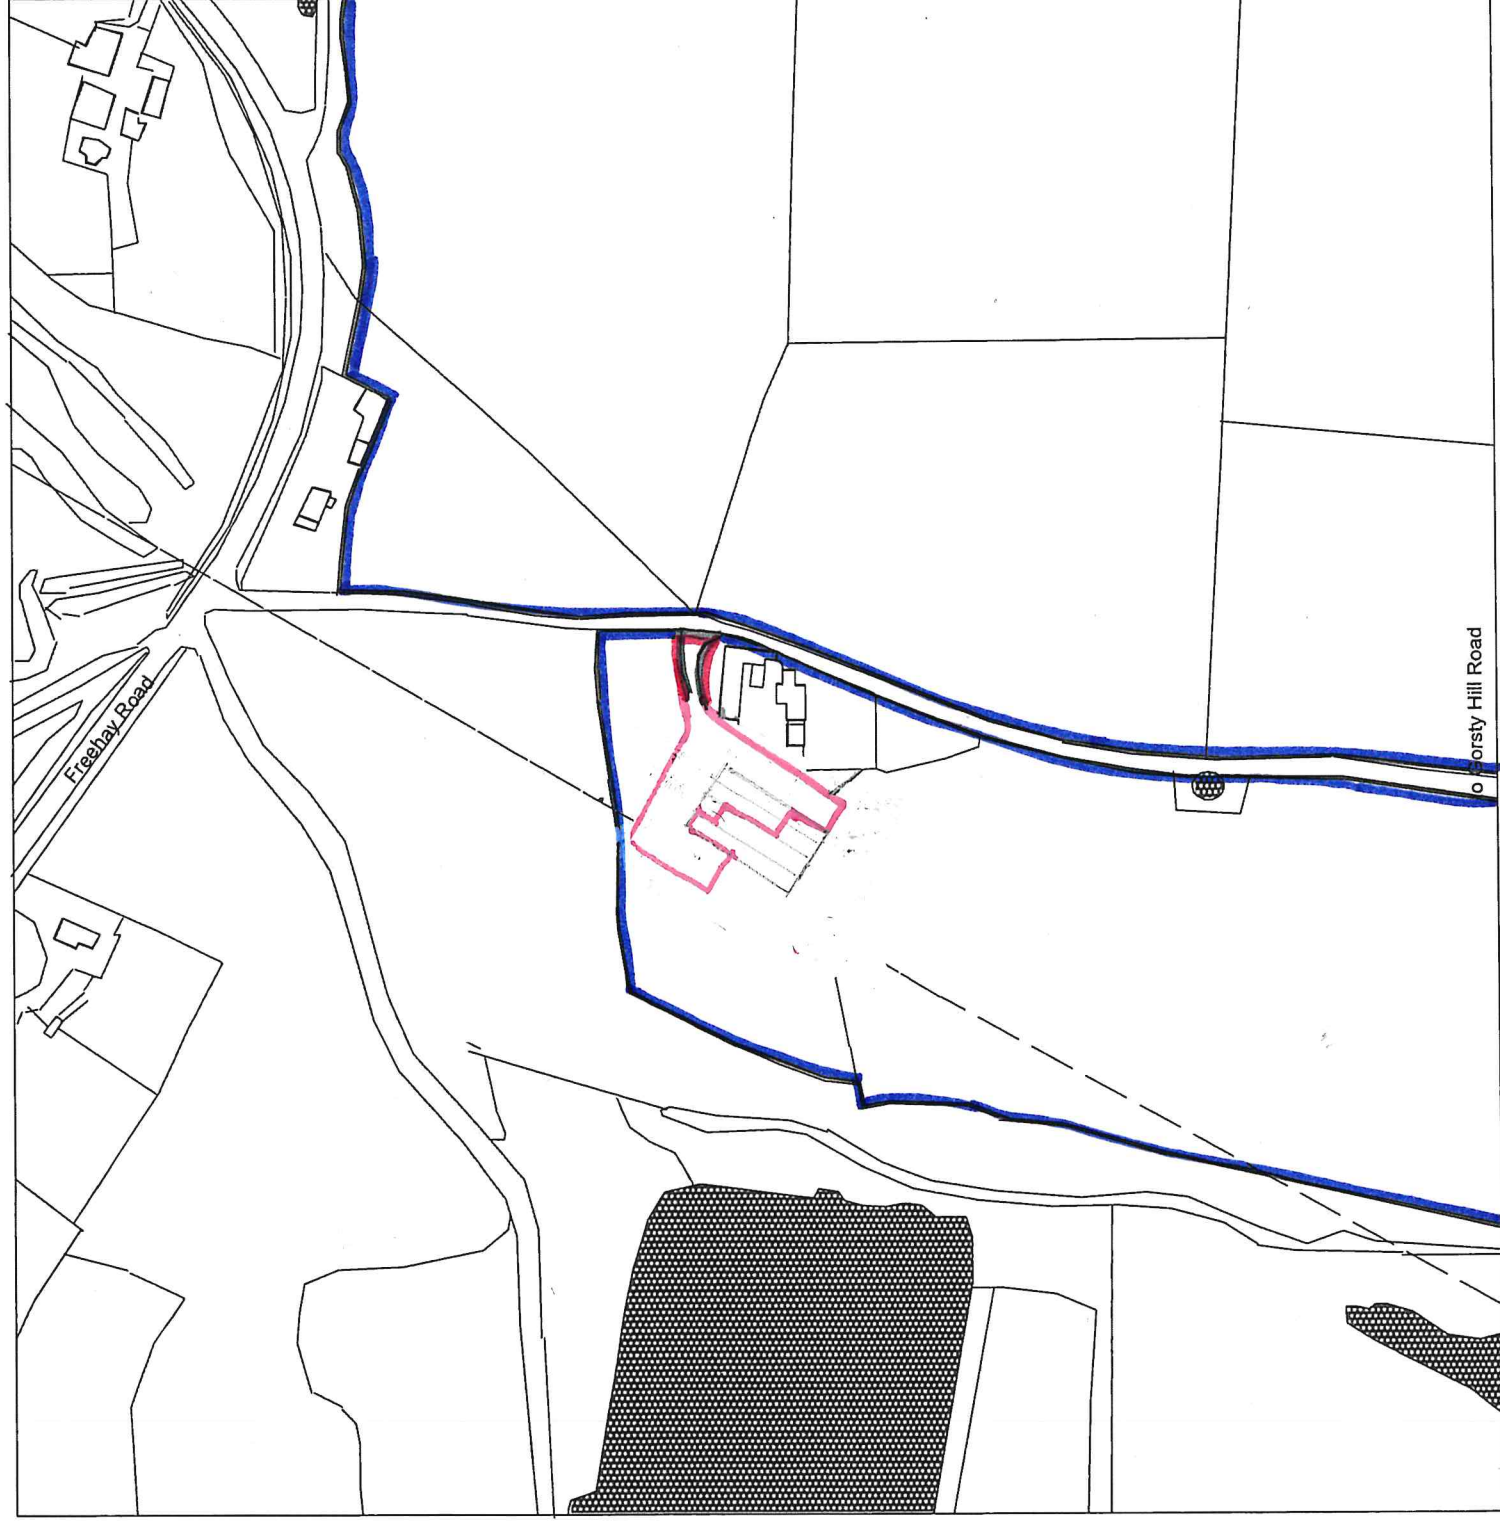

Ordnance Survey © Crown copyright 2023 All rights reserved. Licence number 100057264

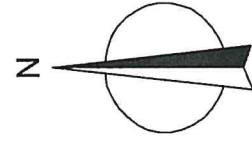

Location Plan - Barn
Gorsty Hill Farm, Gorsty Hill Road,
Teian, Staffs, ST10 4EL.
Scale 1 to 2500
433-223p Barn Location Plan 1 to 2500 A3

