


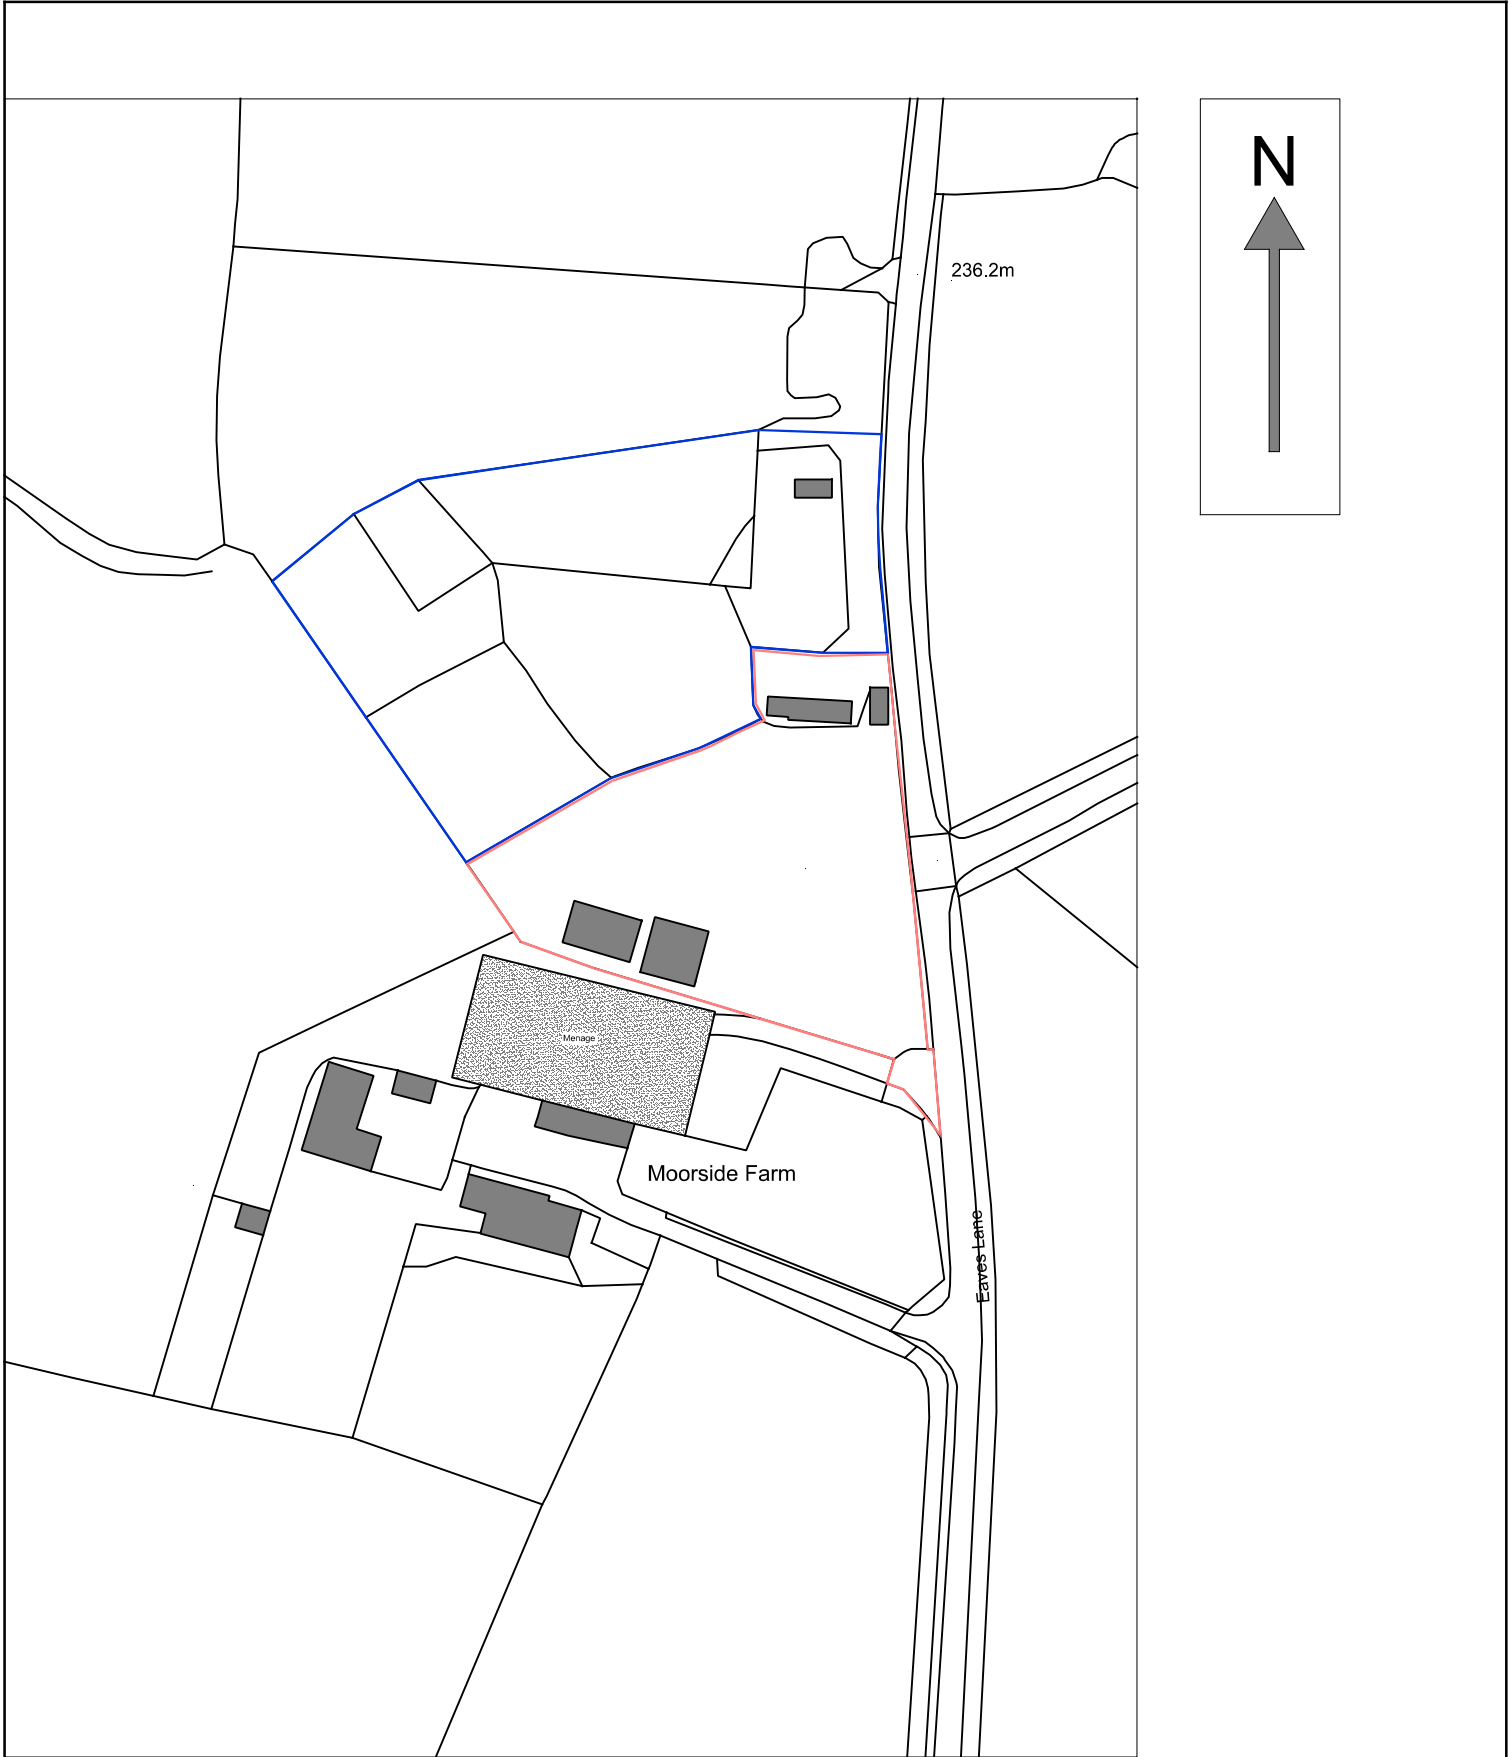

Project CHANGE OF USE OF LAND TO A 2 PITCH FAMILY GYPSY & TRAVELLER SITE ON LAND AT EAVES LANE, STOKE ON TRENT. ST2 8LY	Contract. No.	Drg.No.	Revision	Scale	1:1250	@ A4
		1		By	MCC	Date
				Chkd		APR 2025
Client MR P QUINN	Drawing Title SITE LOCATION PLAN					MAT Design Limited Town Planning & Building Control Consultants 17 BROOKSIDE AVE ECCLESTON ST. HELENS WA10 4RN Telephone:07850203448 E-mail:miketa@blueyonder.co.uk