


Responsibility is not accepted for errors made by others in scaling from this drawing. Use only figured dimensions and report any discrepancies or omissions to the Architect immediately.

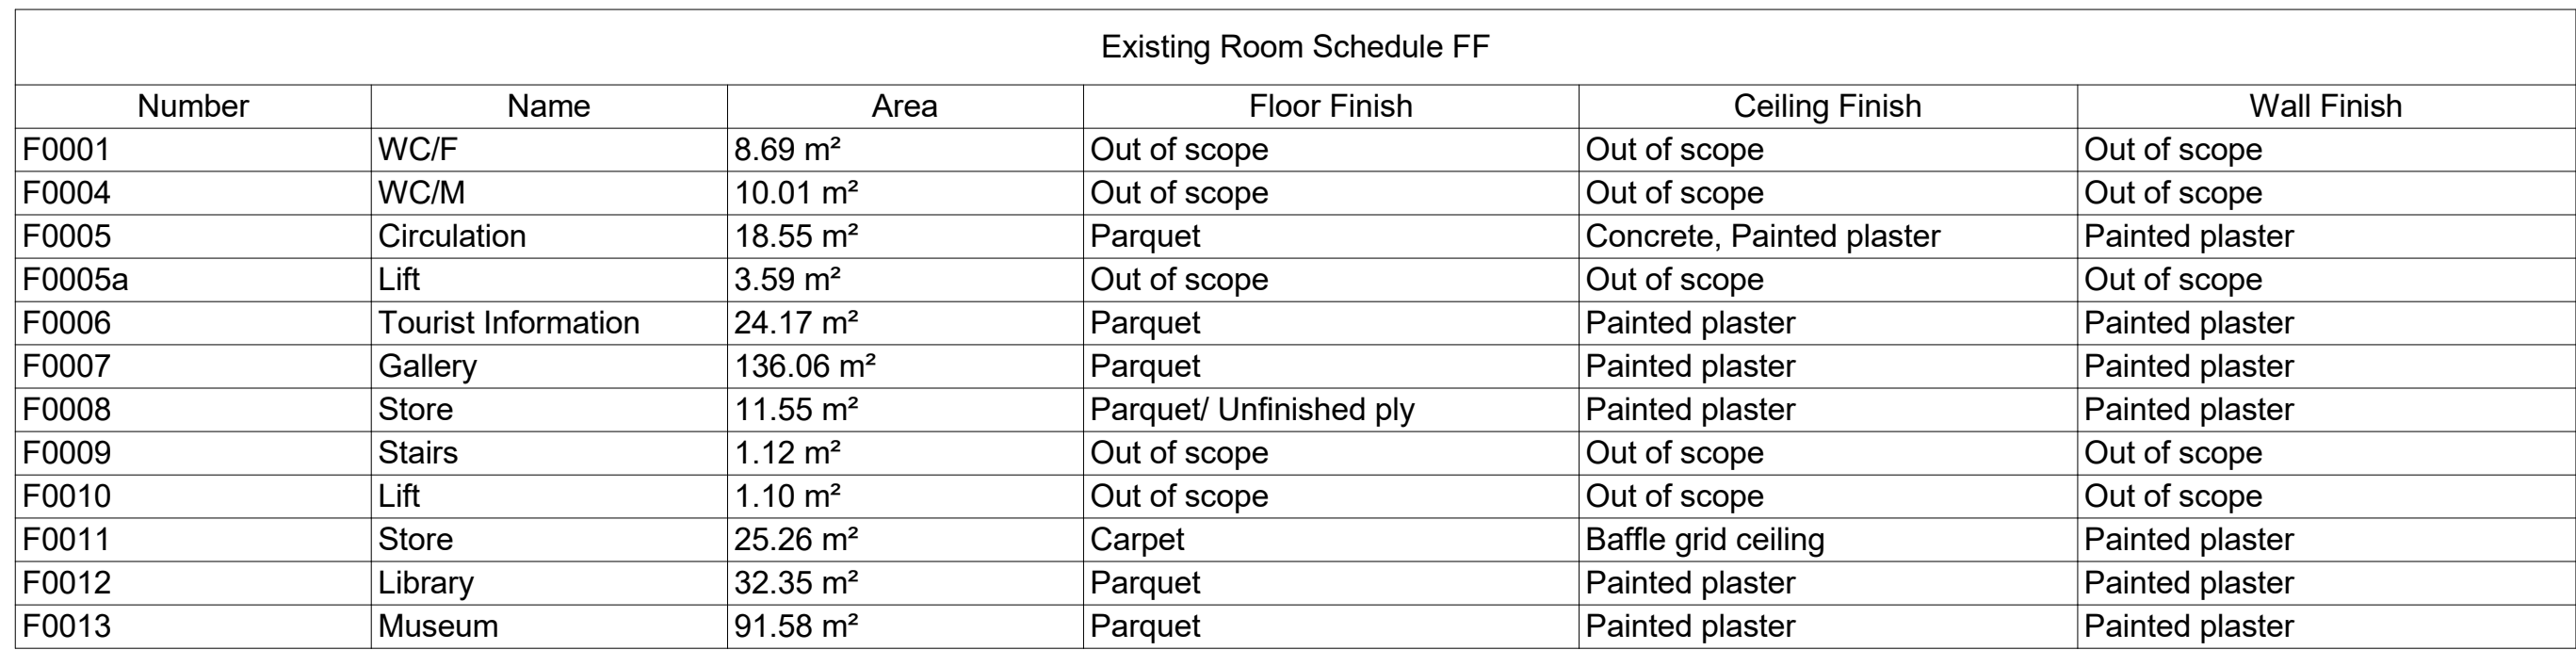

Tourist Information

0205/2025 16:13:57

Alliance Leisure

Existing First Floor Plan

11440

Issued for planning

DR • A

P01