



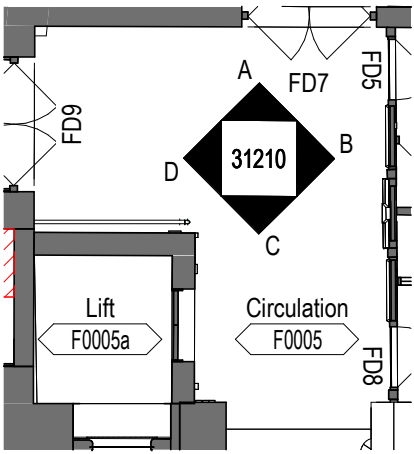


Callout Plan
1 : 100

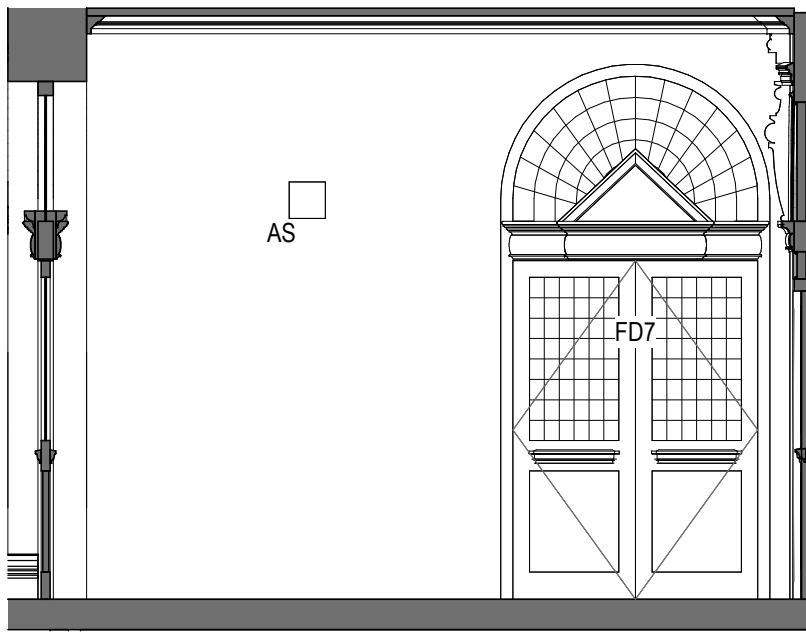


F0005 - Demolition Elevation A
1 : 50




F0005 - Demolition Elevation B
1 : 50

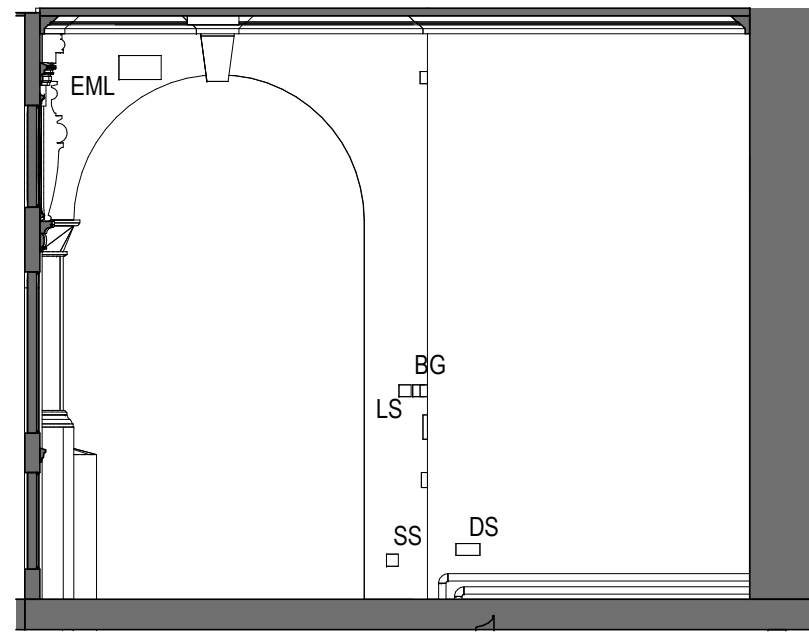


F0005 - Demolition Elevation C
1 : 50

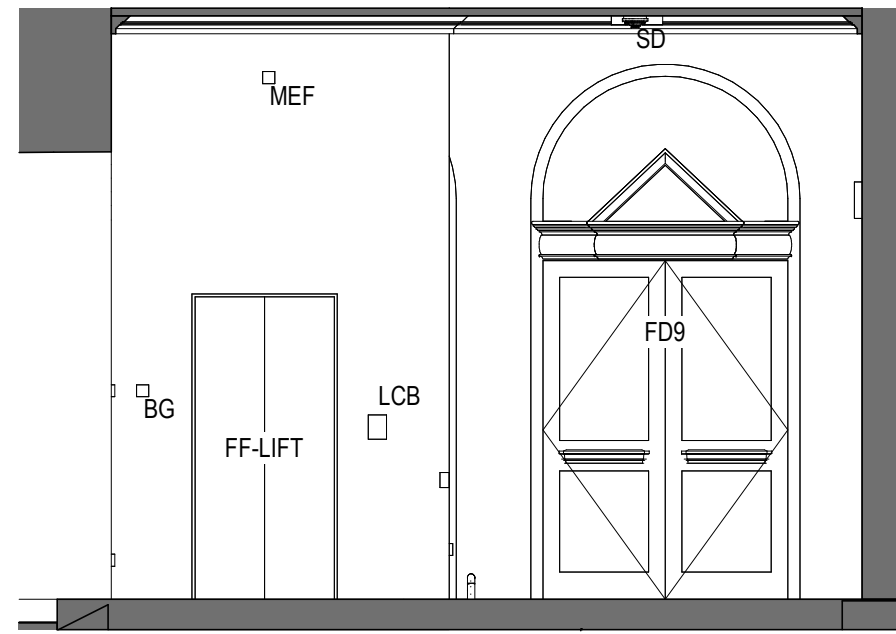


F0005 - Demolition Elevation D
1 : 50

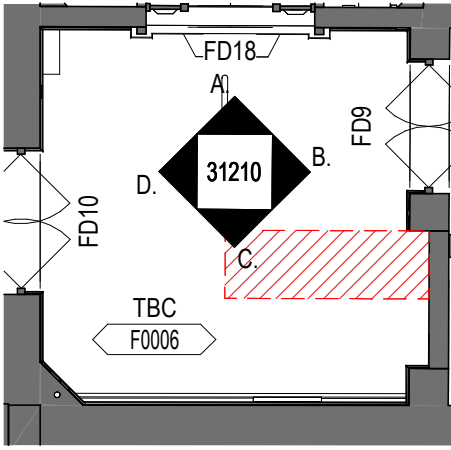


Callout Plan
1 : 100

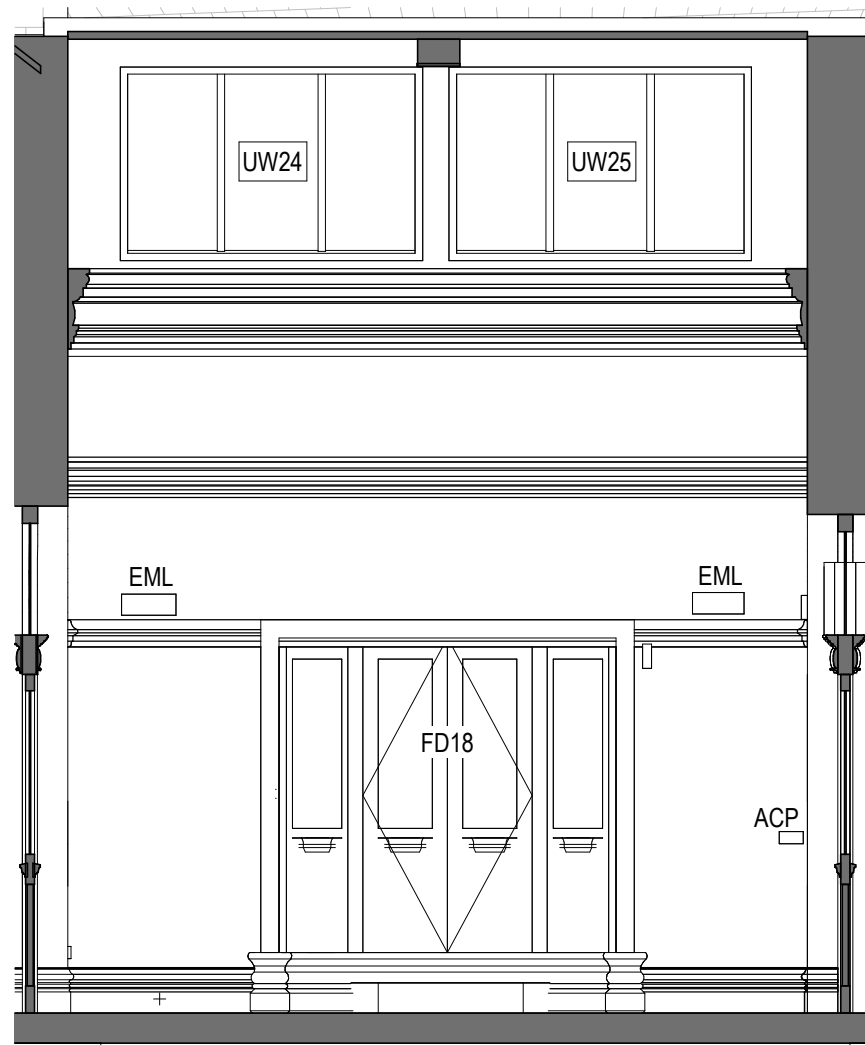


F0006 - Demolition Elevation A
1 : 50

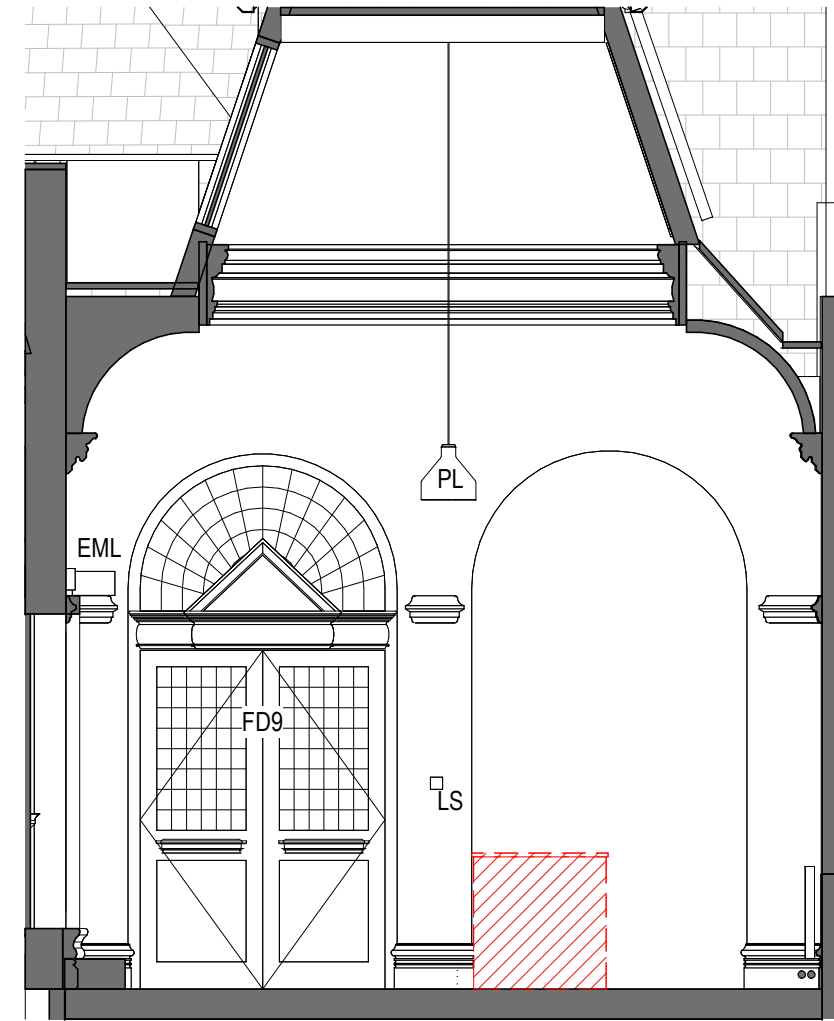


F0006 - Demolition Elevation B
1 : 50

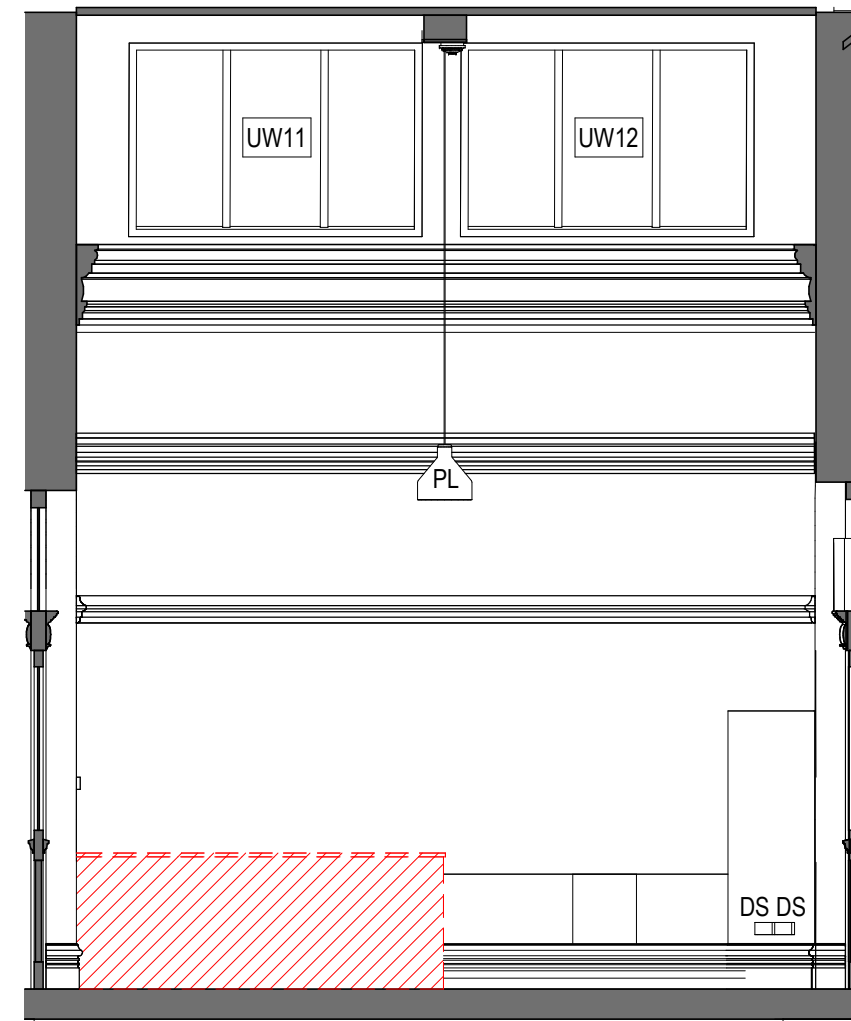


F0006 - Demolition Elevation C
1 : 50

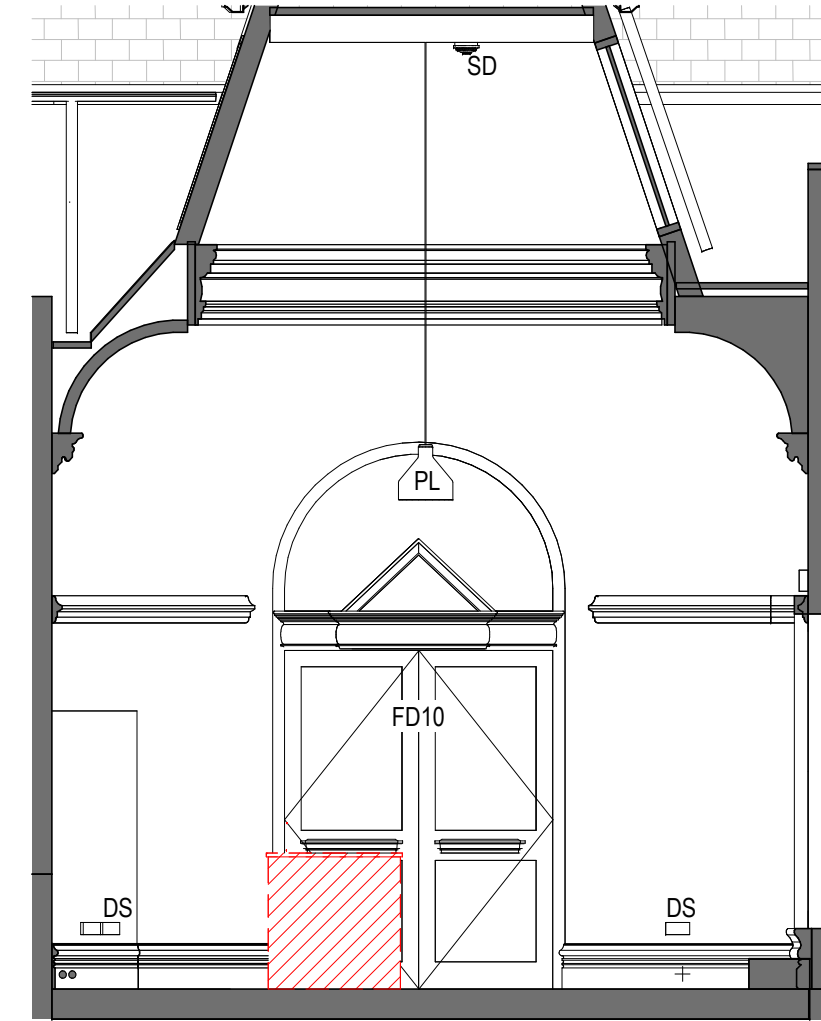


F0006 - Demolition Elevation D
1 : 50

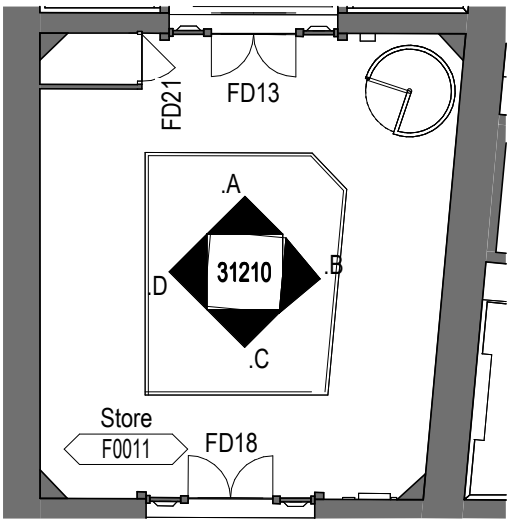


Callout Plan
1 : 100

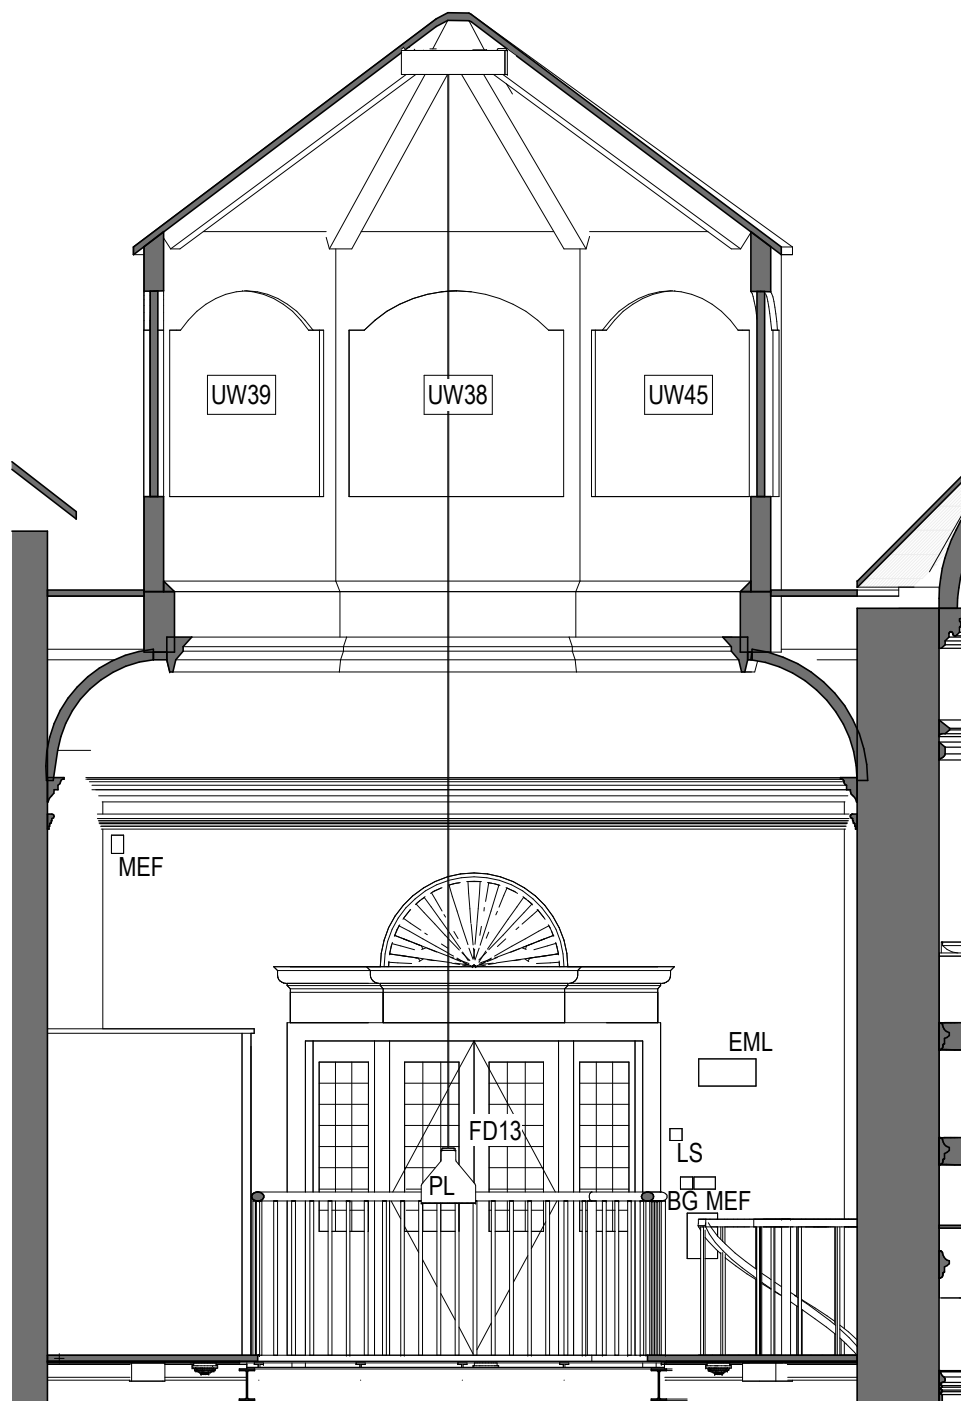


F0011 - Demolition Elevation A
1 : 50

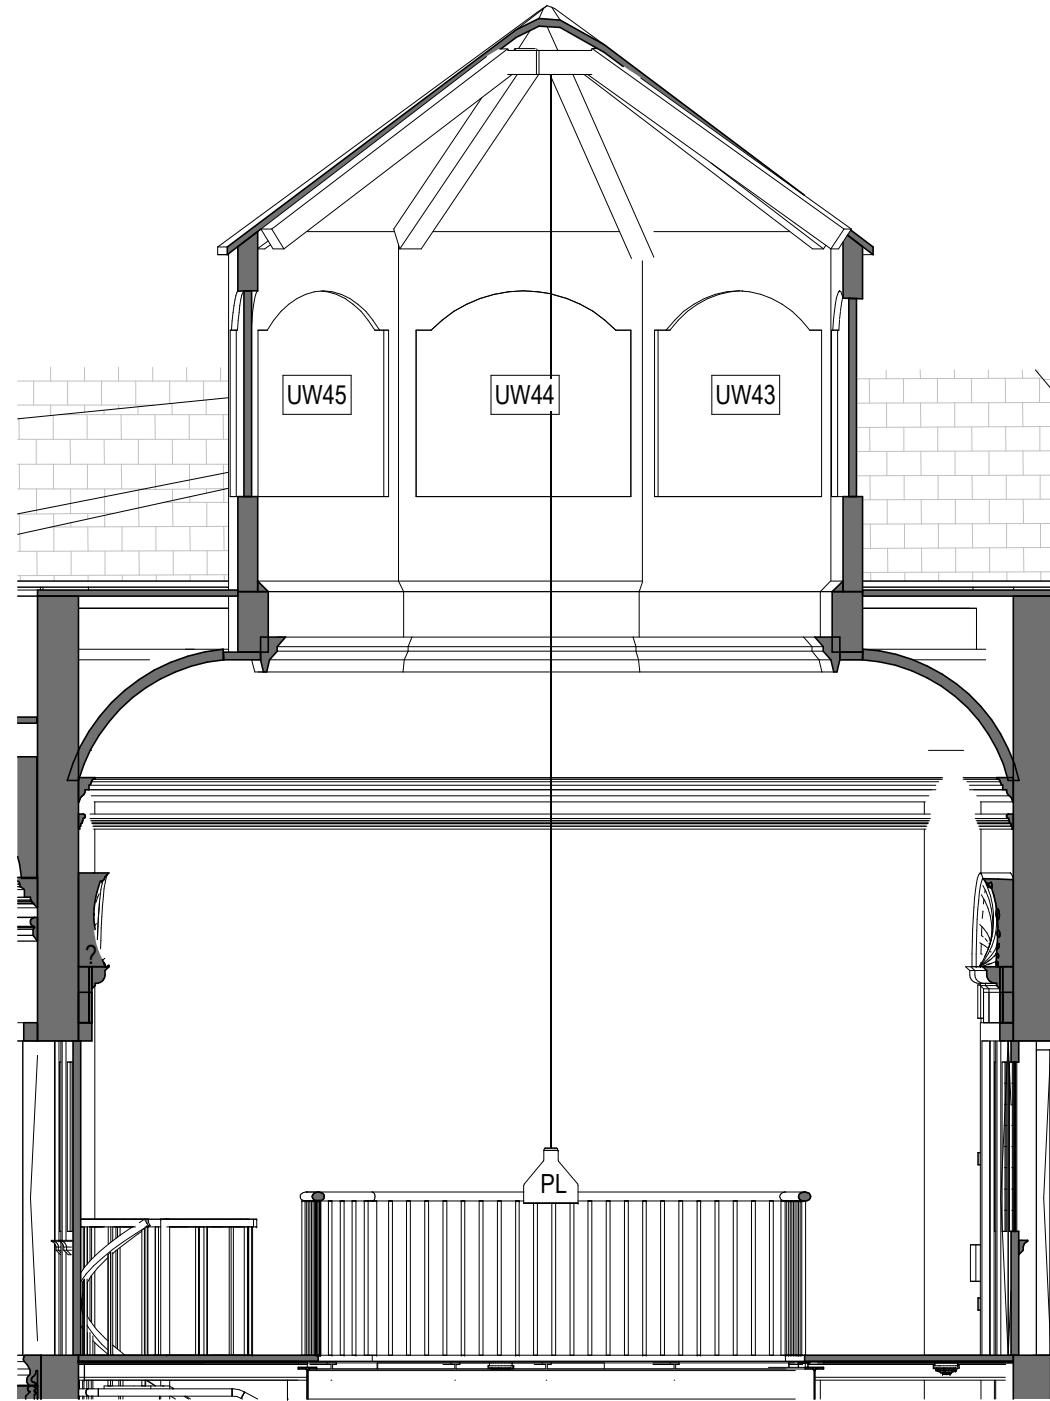

F0011 - Demolition Elevation B
1 : 50

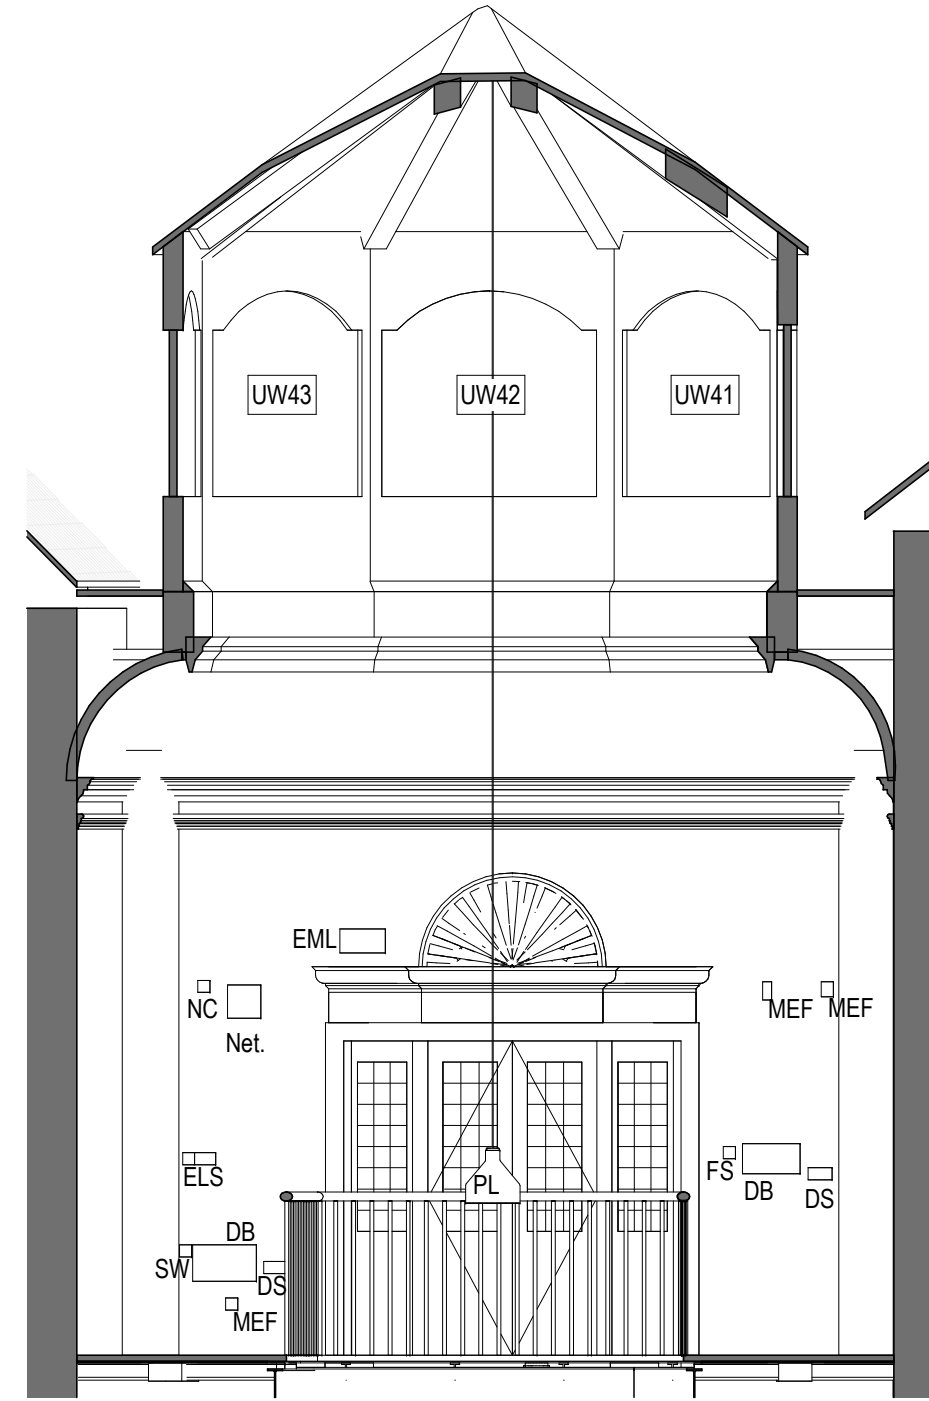

F0011 - Demolition Elevation C
1 : 50

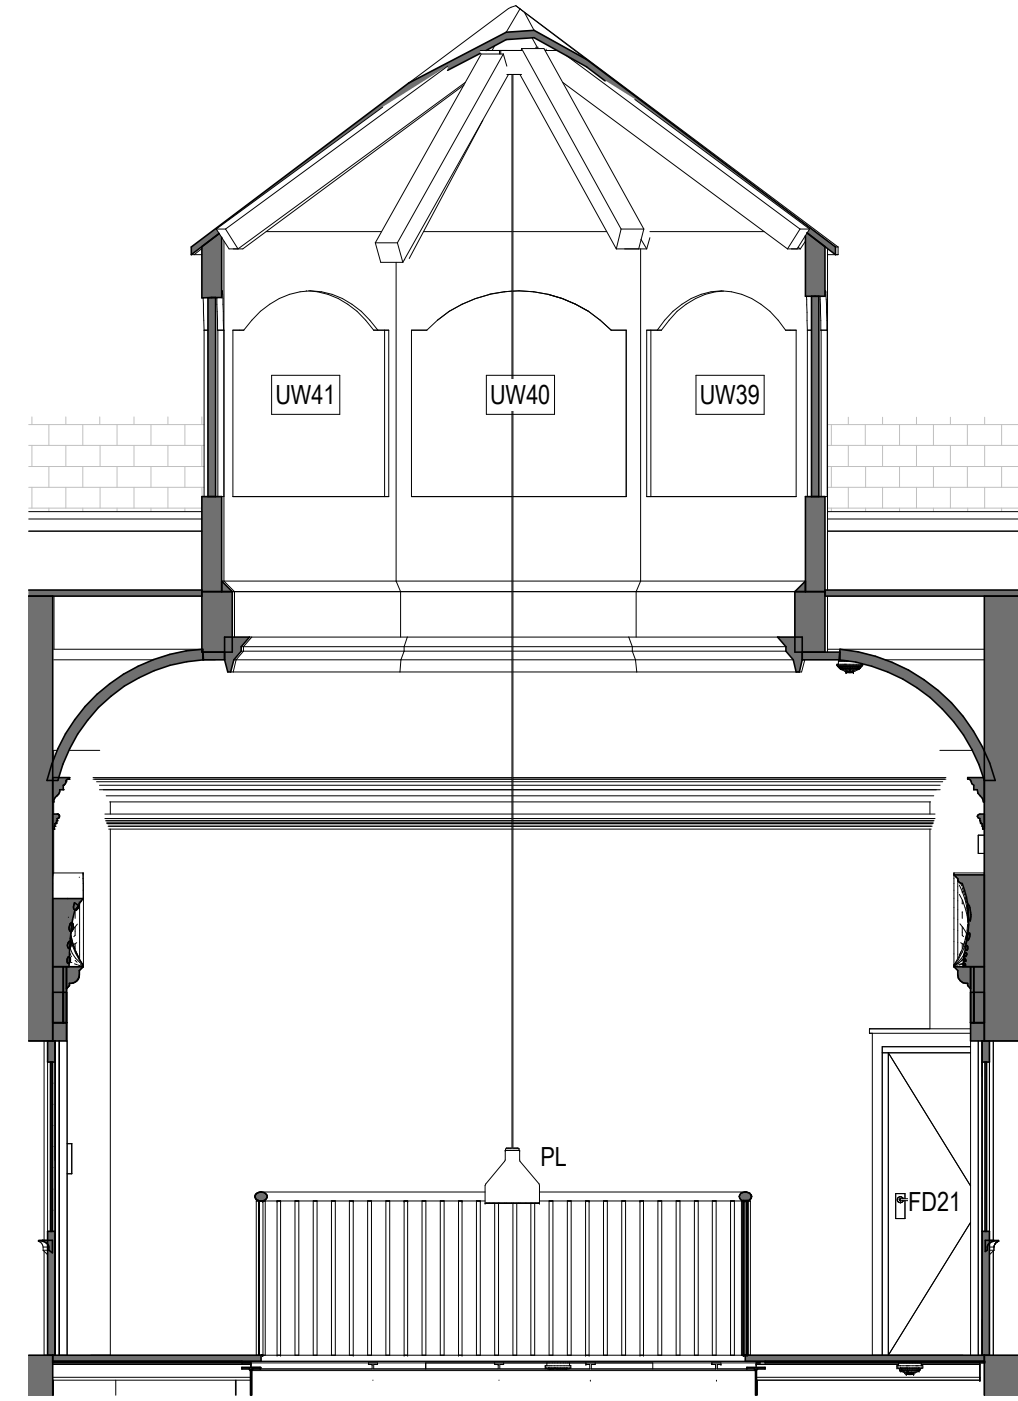

F0011 - Demolition Elevation D
1 : 50



This line should measure 70mm when printed correctly
This drawing is the copyright of Roberts Limbrick Ltd and should not be reproduced in whole or in part or used in any manner whatsoever without their written permission.
Responsibility is not accepted for errors made by others in scaling from this drawing. Use only figured dimensions and report any discrepancies or omissions to the Architect immediately.

Rev	Date	By	Chk	Description
P01	02.05.25	ND	HK	Issued for planning

Removed walls and major fittings

Internal elevations MEP Key

SW	Switch
SS	Single socket
SNR	Alarm Sensor
SD	Smoke detector
PL	Pendant lighting
Net.	Network router
NC	Network point
MEF	Miscellaneous
LS	Light Switch
LCB	Lift call button
L	Lighting
FS	Fuse Switch
EML	Rectangular wall light
ELS	Emergency light switch
DS	Double socket
DB	Distribution board
CCTV	CCTV
BG	Break Glass
BB	Blank ceiling socket
AS	Alarm Sensor
ACP	Alarm control panel

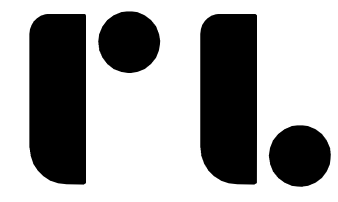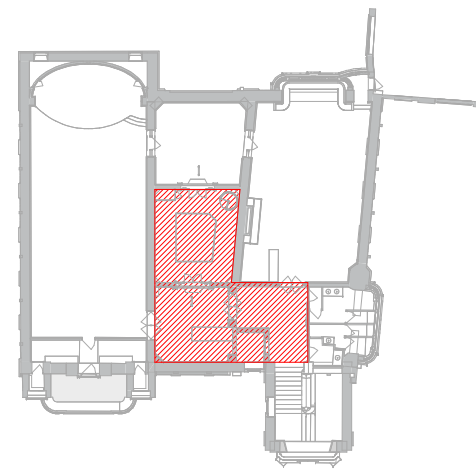

Roberts Limbrick

03333 405 500
mail@robertslimbrick.com
robertslimbrick.com

Registered Office England No. 06558029

Project Name

Nicholson Institute
Leek, Staffordshire

Client Name

Alliance Leisure

Drawing Title

Demolition Internal Elevations -
Sheet 11 of 14

Scale

As indicated • A1

Project No.

11440

Status

A3

Purpose Of Issue

Issued for planning

Project	Org	Vol	Level	Form	Role
NIB	• RL	• NI	• ZZ	• DR	• A

Number

31210

Revision

P01