




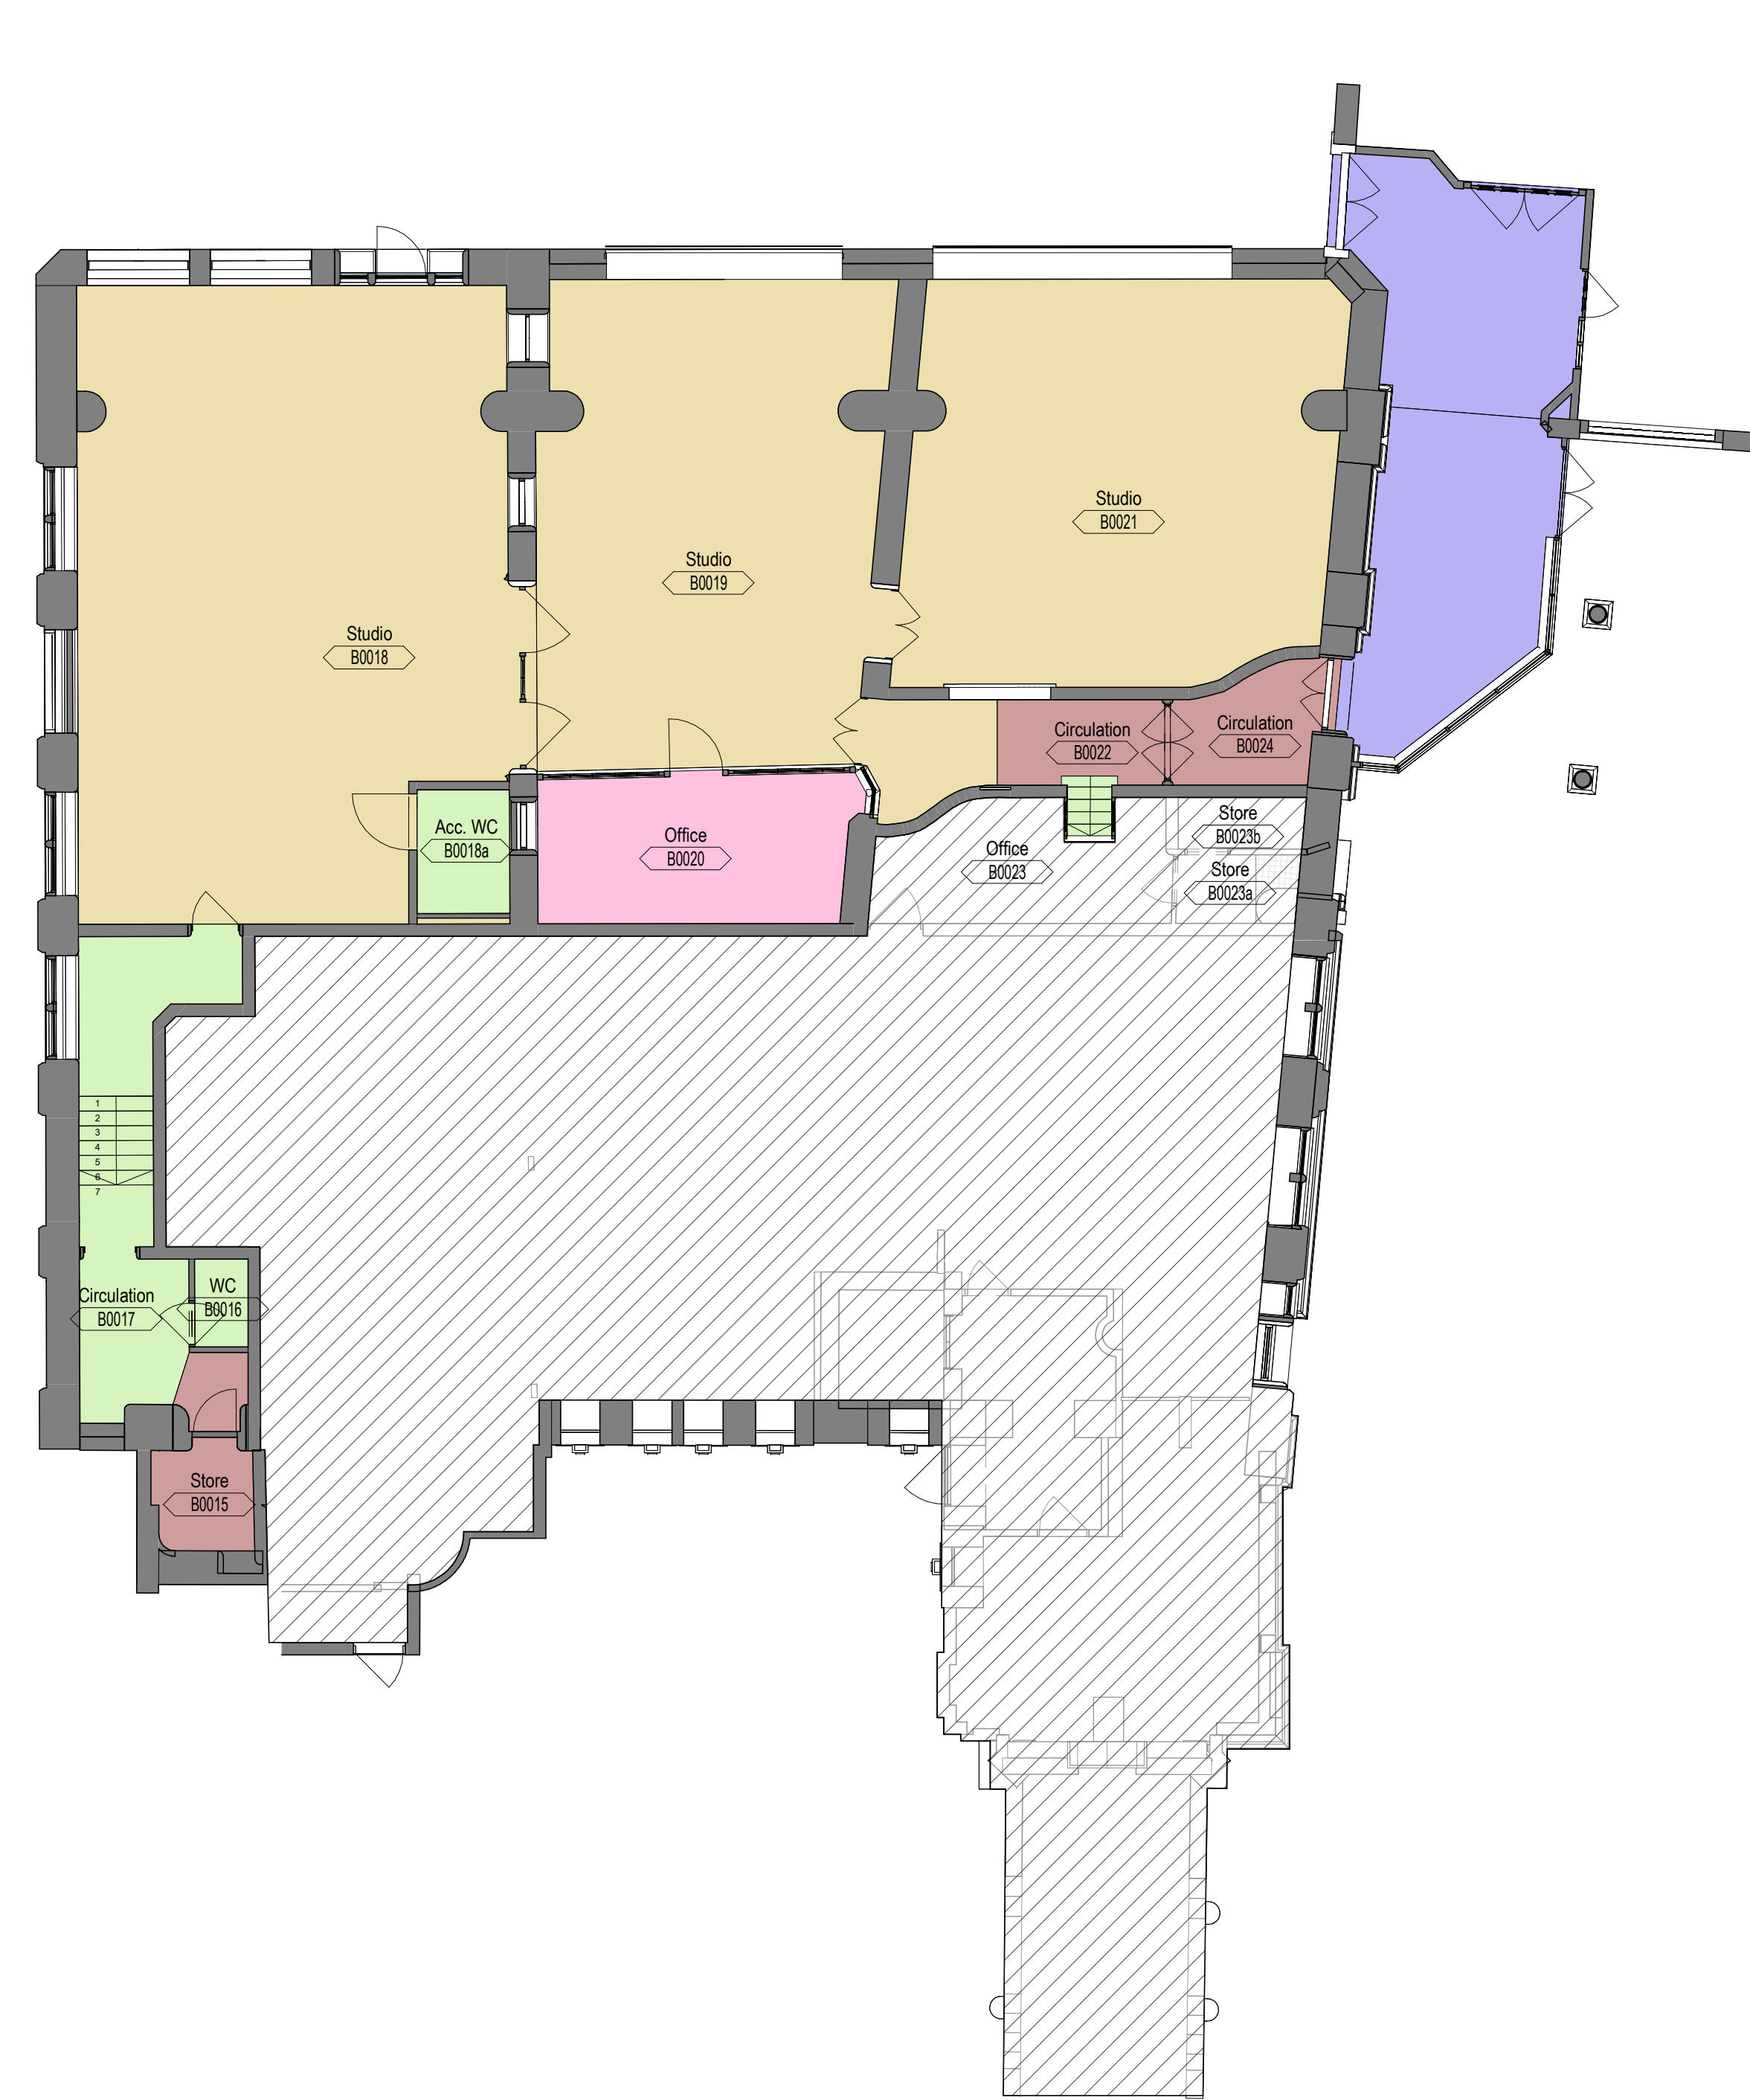



Proposed Lower Ground Floor Finishes Plan  
1 : 100

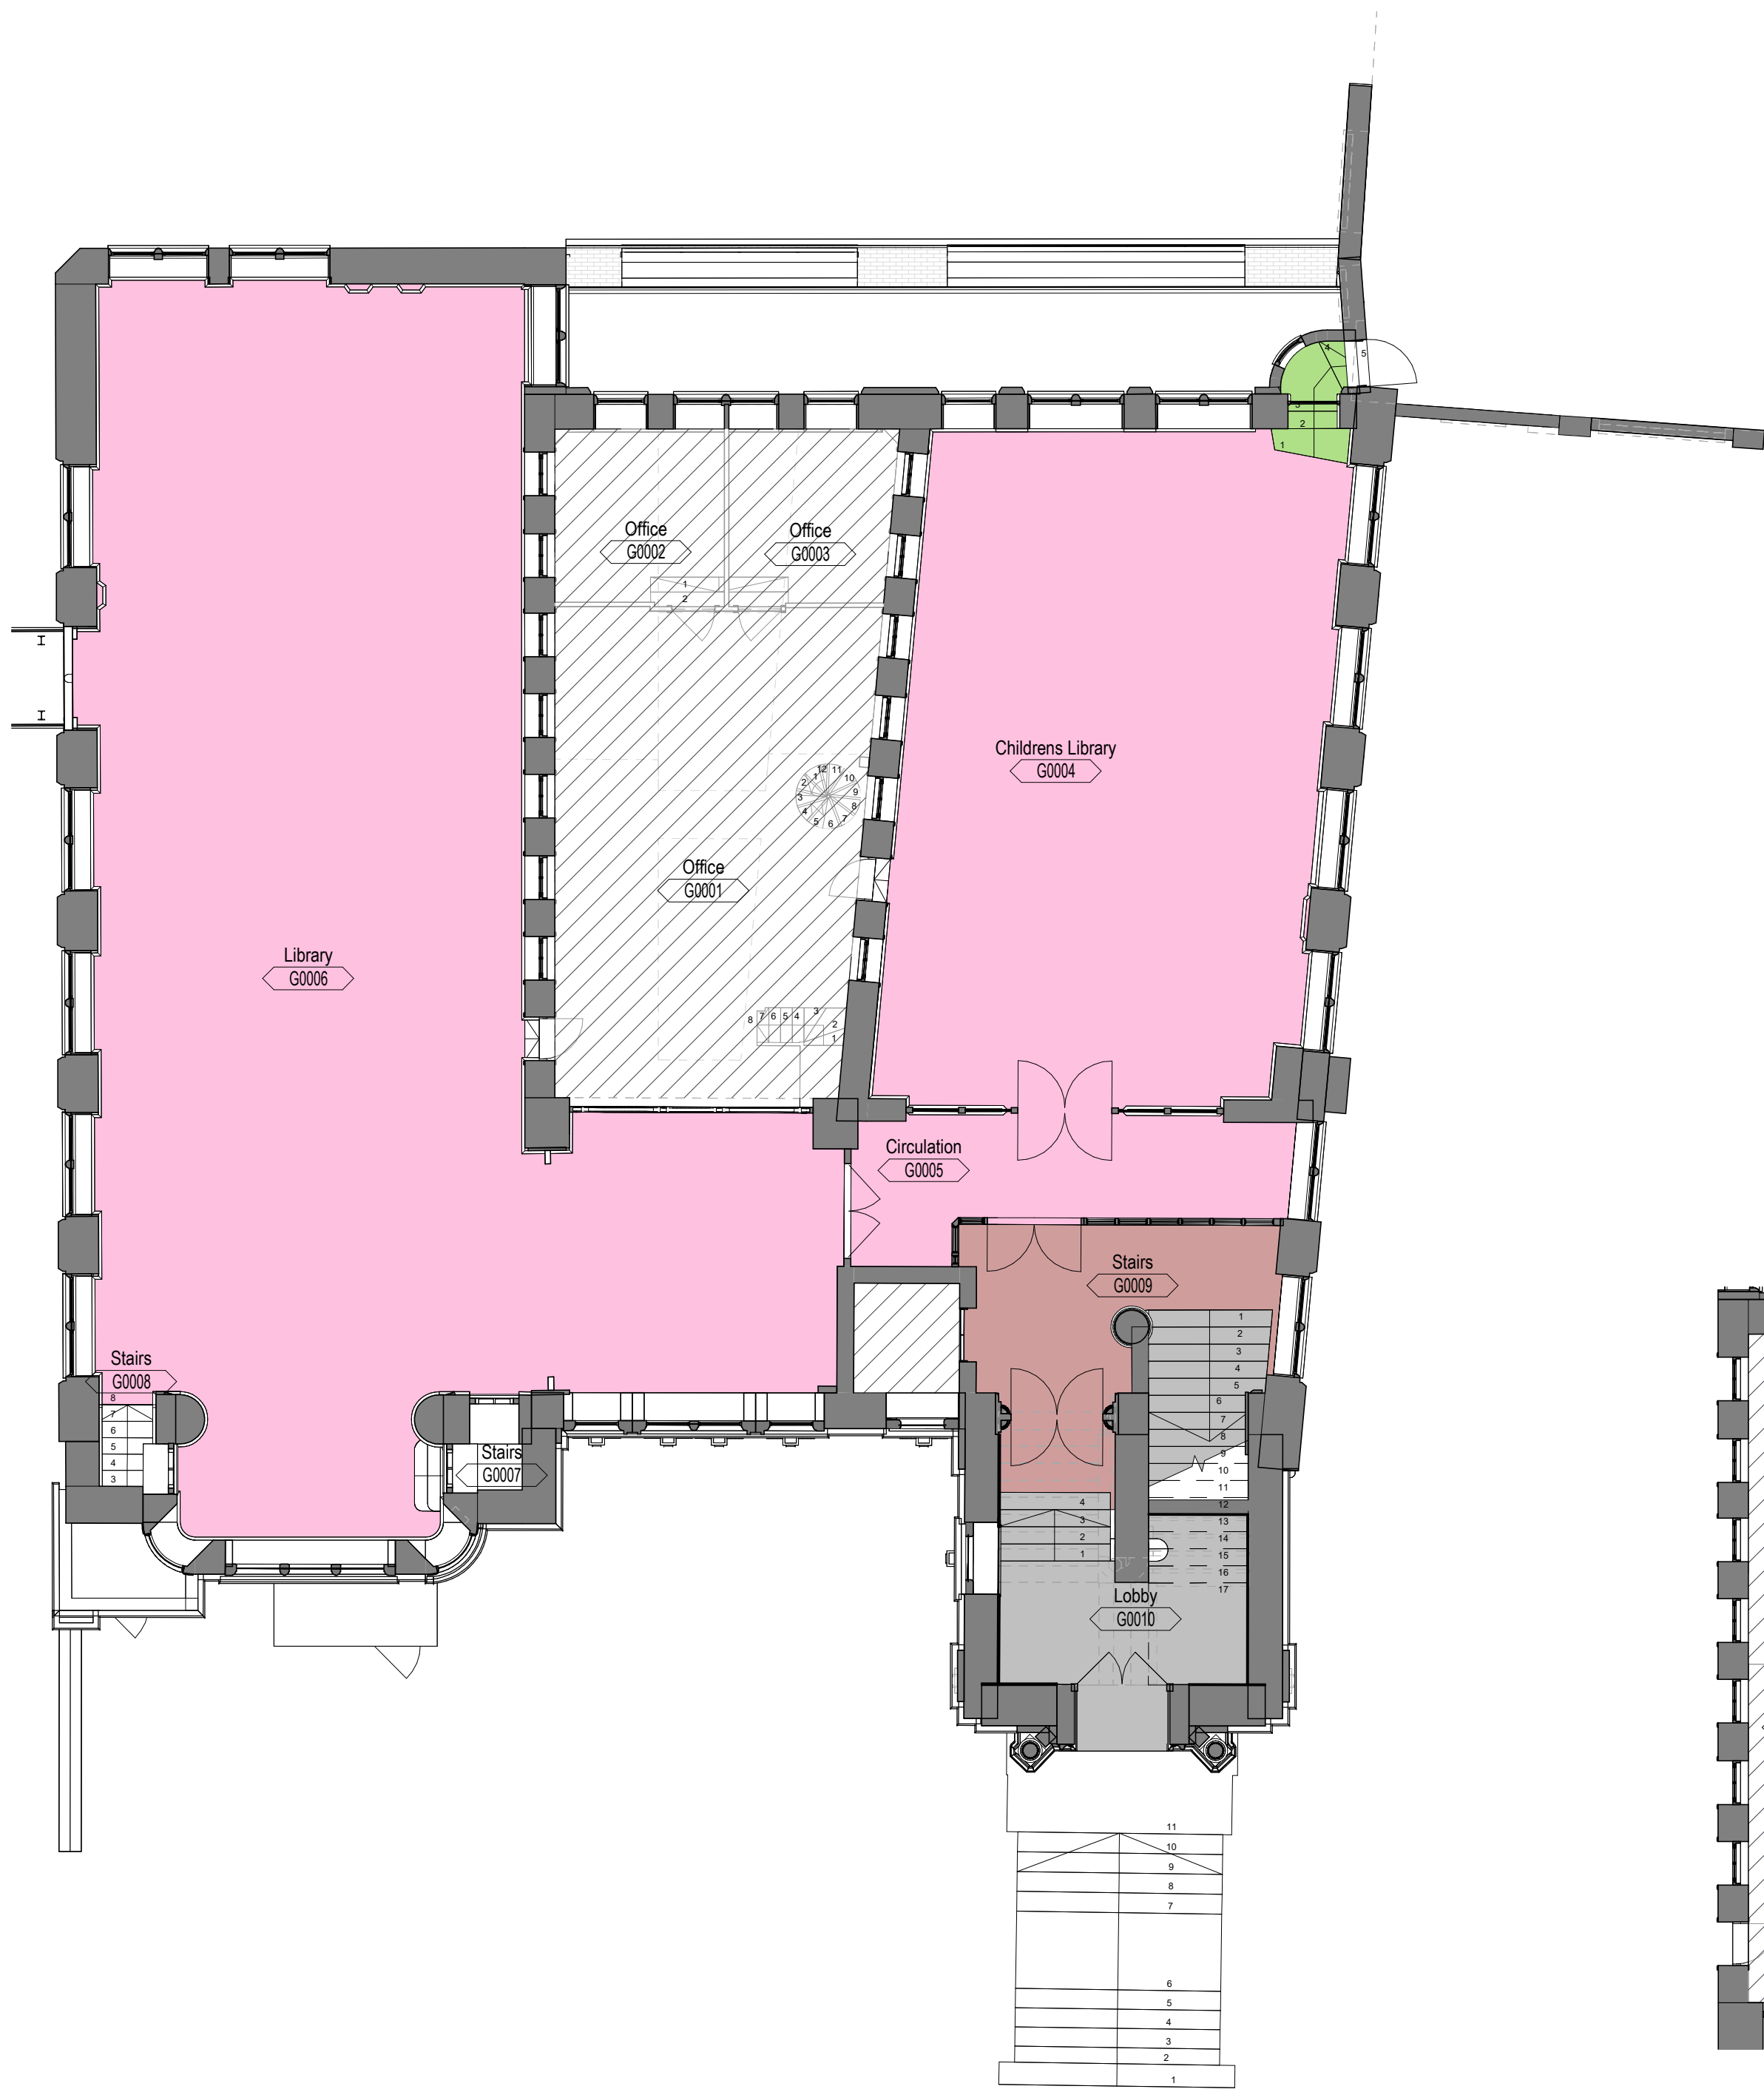

Proposed Ground Floor Finishes Plan  
1 : 100

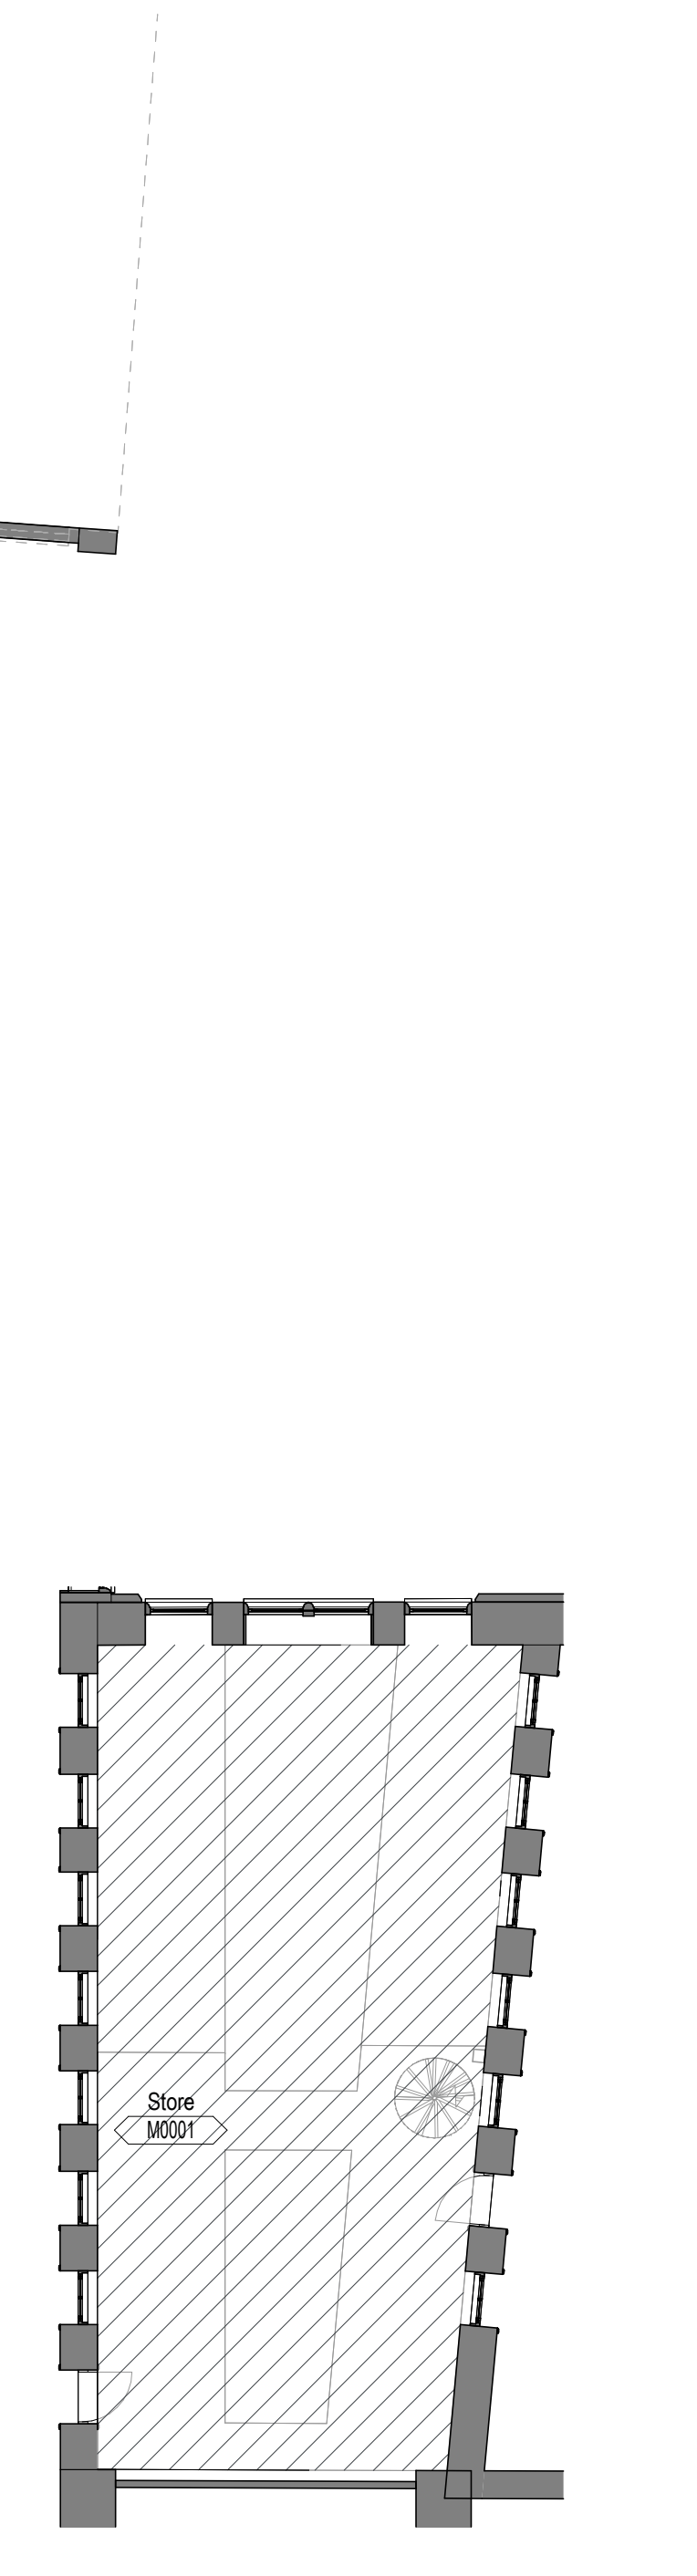


Proposed Upper Ground Floor Finishes Plan

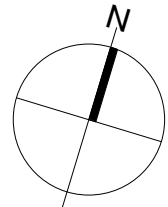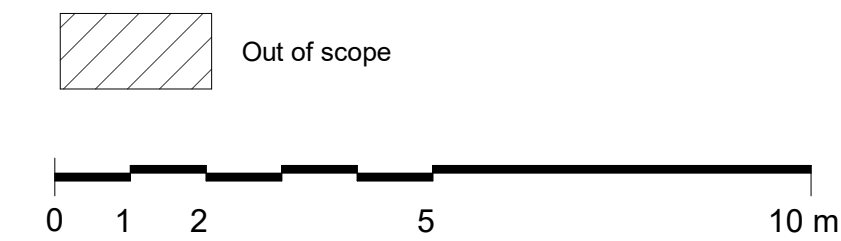

Floor finishes key

- Quarry tiles, Refurbished
- Carpet, Existing
- Entrance matting, Refurbished
- Limestone paving, New
- Stone, As existing

- Parquet, Refurbished
- Solid timber boards, Refurbished
- Vinyl, New
- Carpet, New

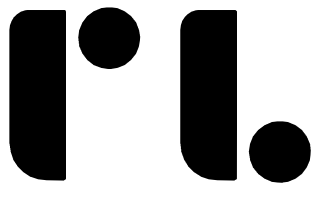

Roberts Limbrick

03333 405 500  
mail@robertslimbrick.com  
robertslimbrick.com

Registered Office England No. 06558029

Project Name

Nicholson Institute  
Leek, Staffordshire

Client Name

Alliance Leisure

Drawing Title

Proposed LGD, GF and UGF Floor  
Finishes

Scale

As indicated • A1

Project No.

11440

Status

A3

Purpose Of Issue

Issued for planning

| Project | Org  | Vol  | Level | Form | Role |
|---------|------|------|-------|------|------|
| NIB     | • RL | • NI | • ZZ  | • DR | • A  |

Number

32120

Revision

P01