




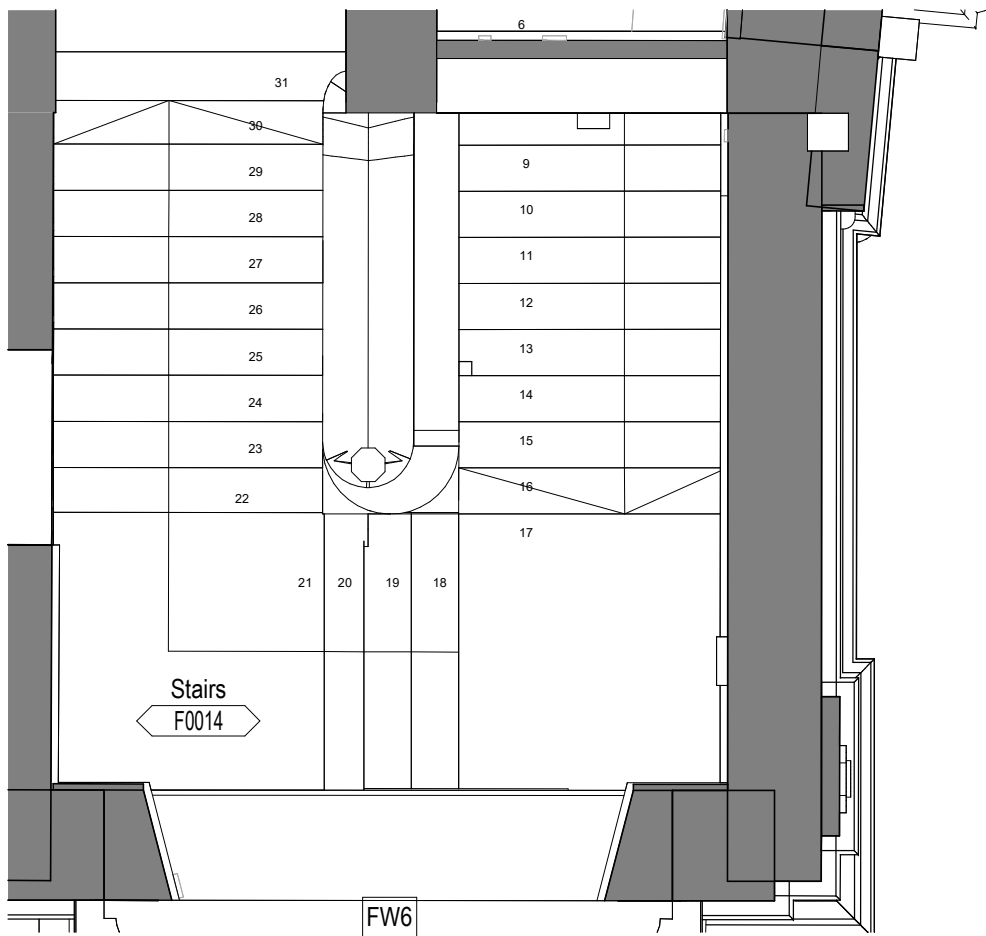


Callout Plan
1 : 50

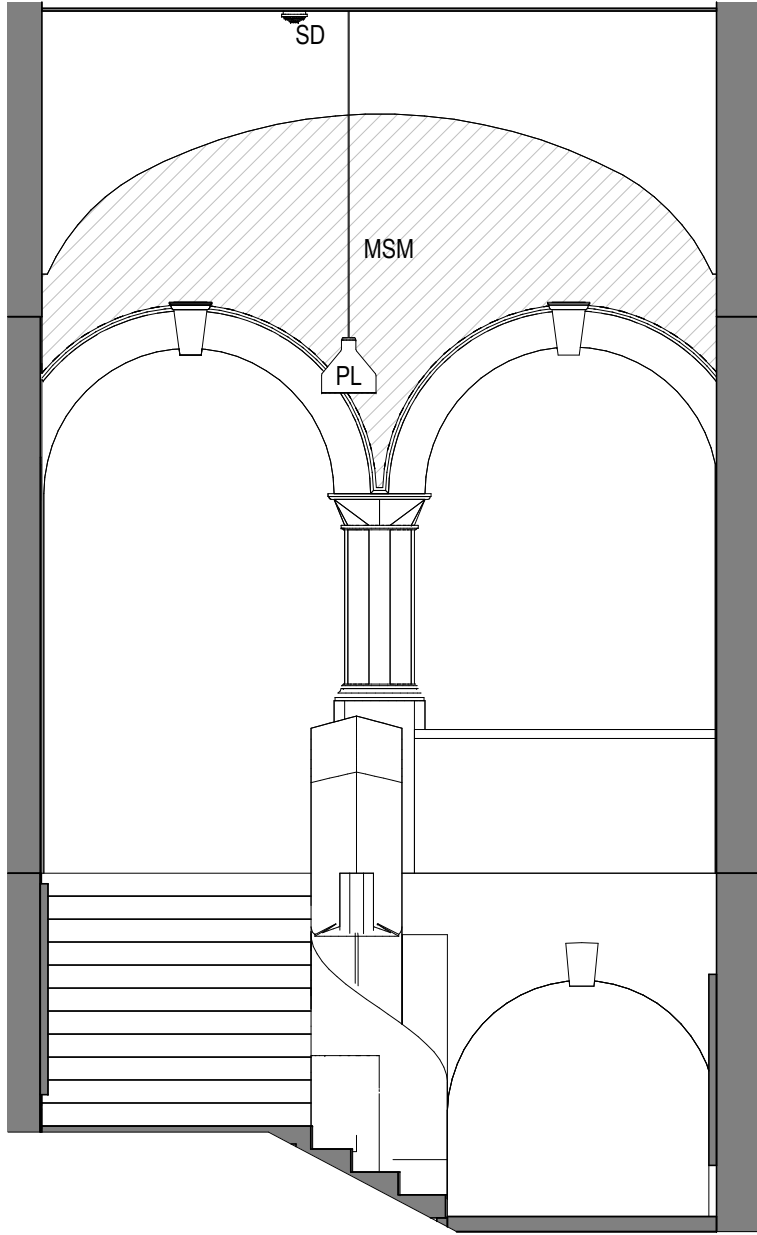


F0014 - Elevation A
1 : 50

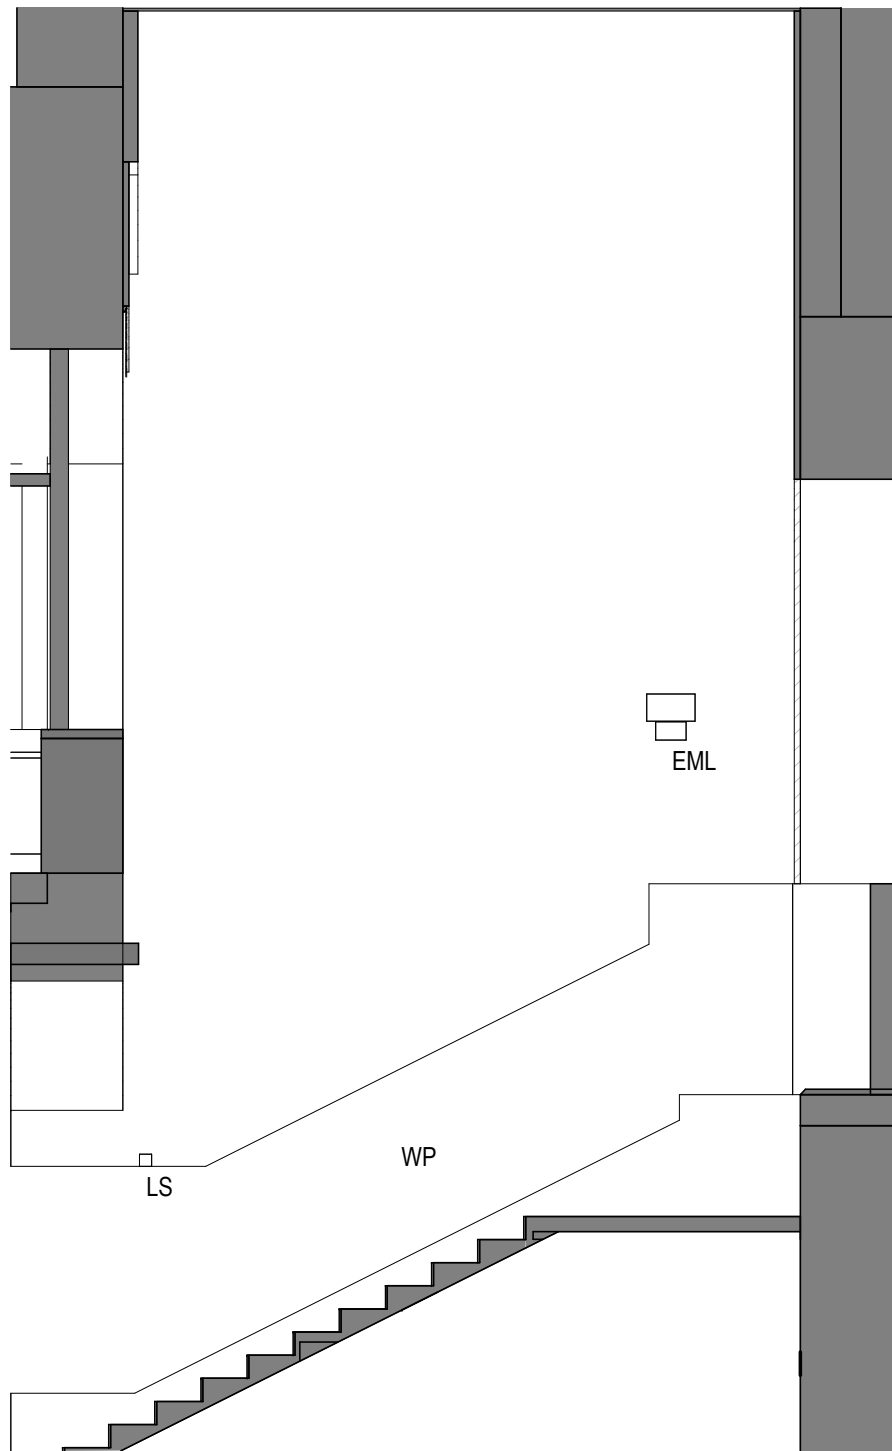

F0014 - Elevation B
1 : 50

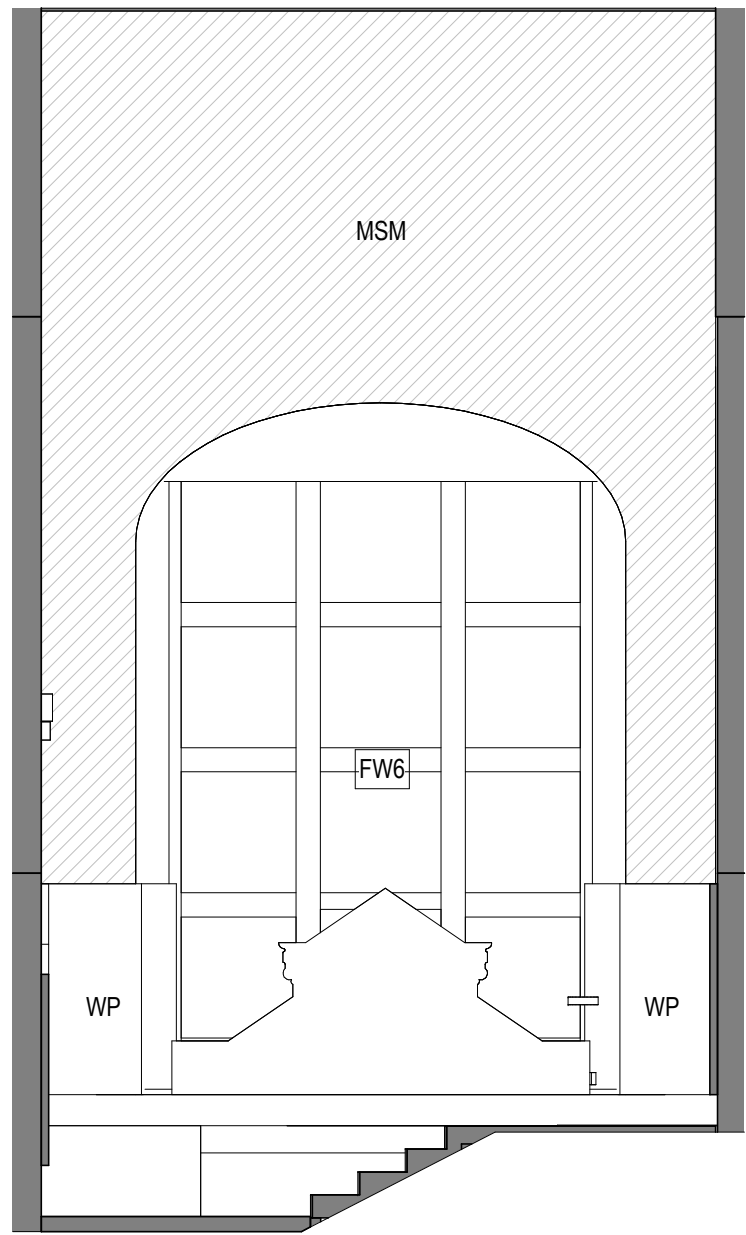

F0014 - Elevation C
1 : 50

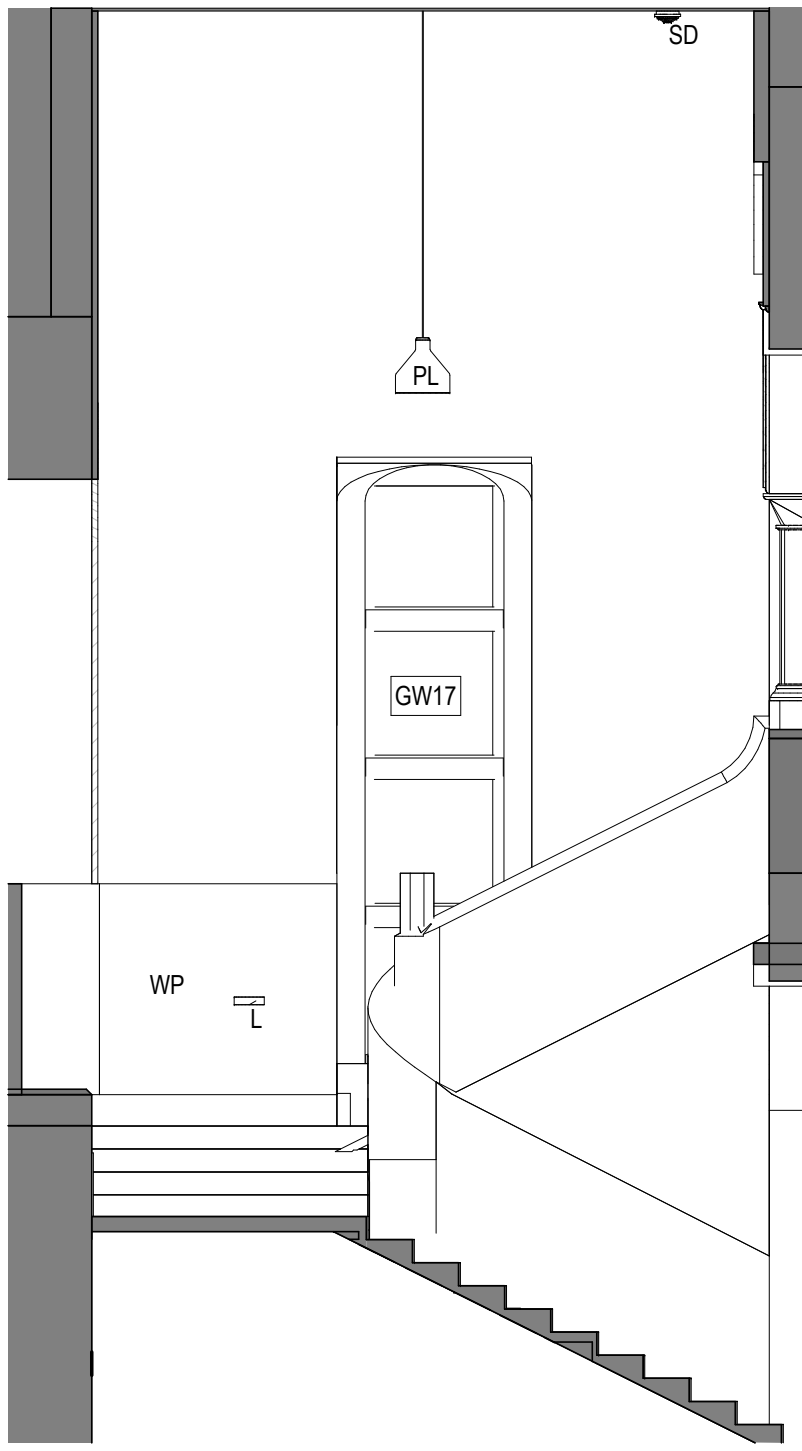



F0014 - Elevation D
1 : 50

Internal elevations MEP Key

SS	Single socket
SD	Smoke detector
PL	Pendant lighting
MEF	Miscellaneous
LS	Light Switch
L	Lighting
EML	Rectangular wall light
DS	Double socket
BG	Break Glass
BB	Blank ceiling socket
B	Blank socket

Wall Covering Key

MSM	Main Stair Mural
WP	Wood Panels

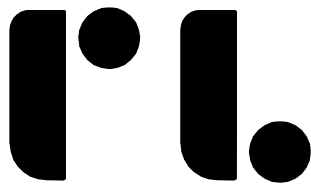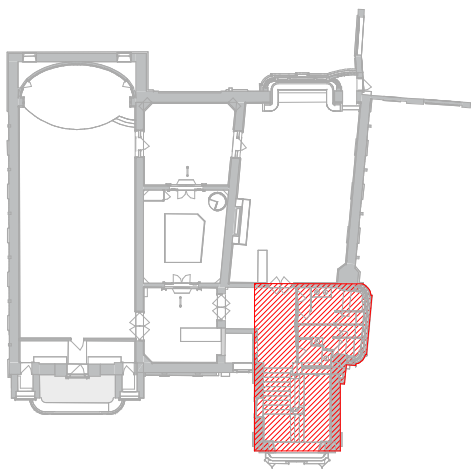

Roberts Limbrick

03333 405 500
mail@robertslimbrick.com
robertslimbrick.com

Registered Office England No. 06558029

Project Name

Nicholson Institute
Leek, Staffordshire

Client Name

Alliance Leisure

Drawing Title

Existing Internal Elevations - Sheet
10 of 14

Scale

As indicated • A1

Project No.

11440

Status

A3

Purpose Of Issue

Issued for planning

Project	Org	Vol	Level	Form	Role
NIB	• RL •	NI	• ZZ •	DR	• A

Number

33209

Revision

P01