




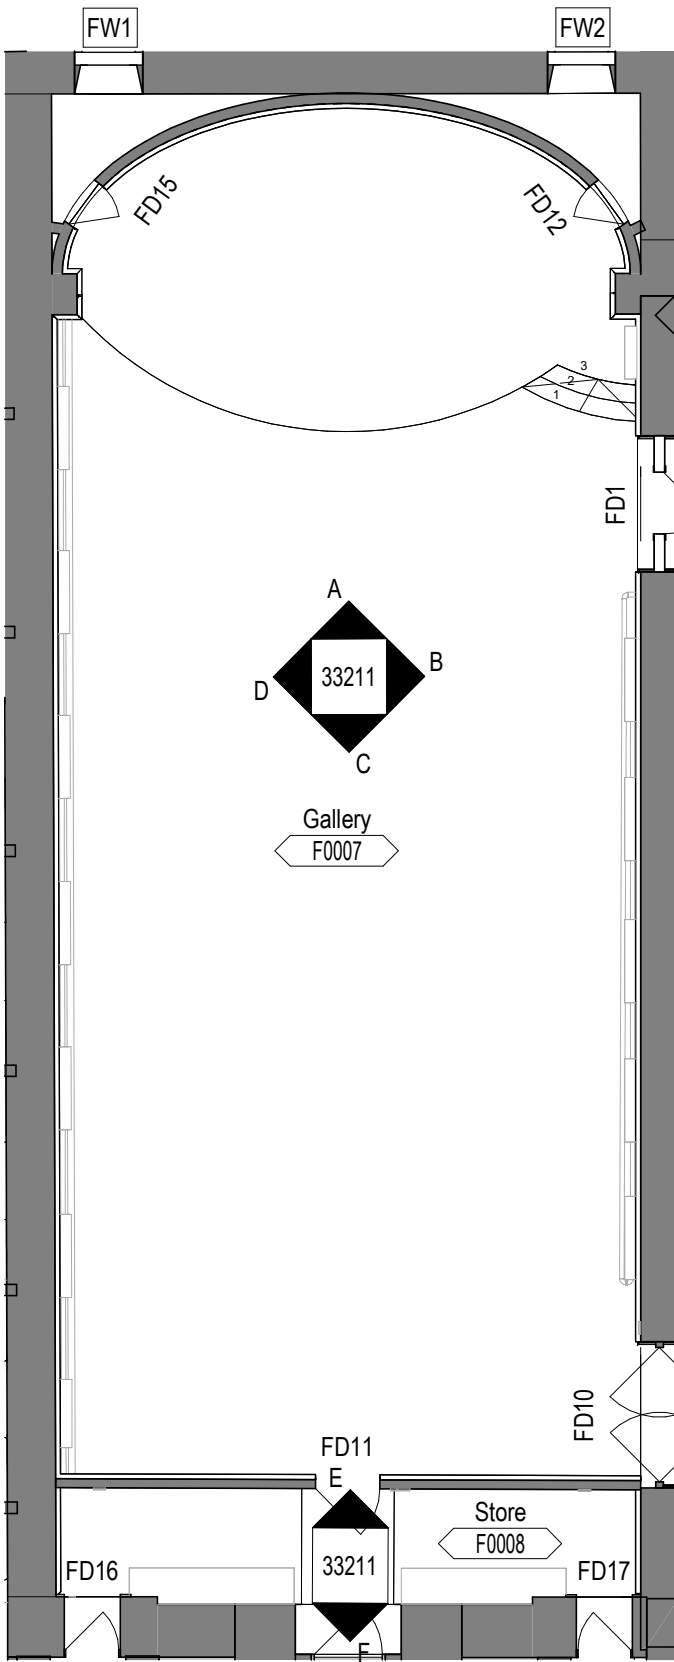


Callout Plan
1 : 100

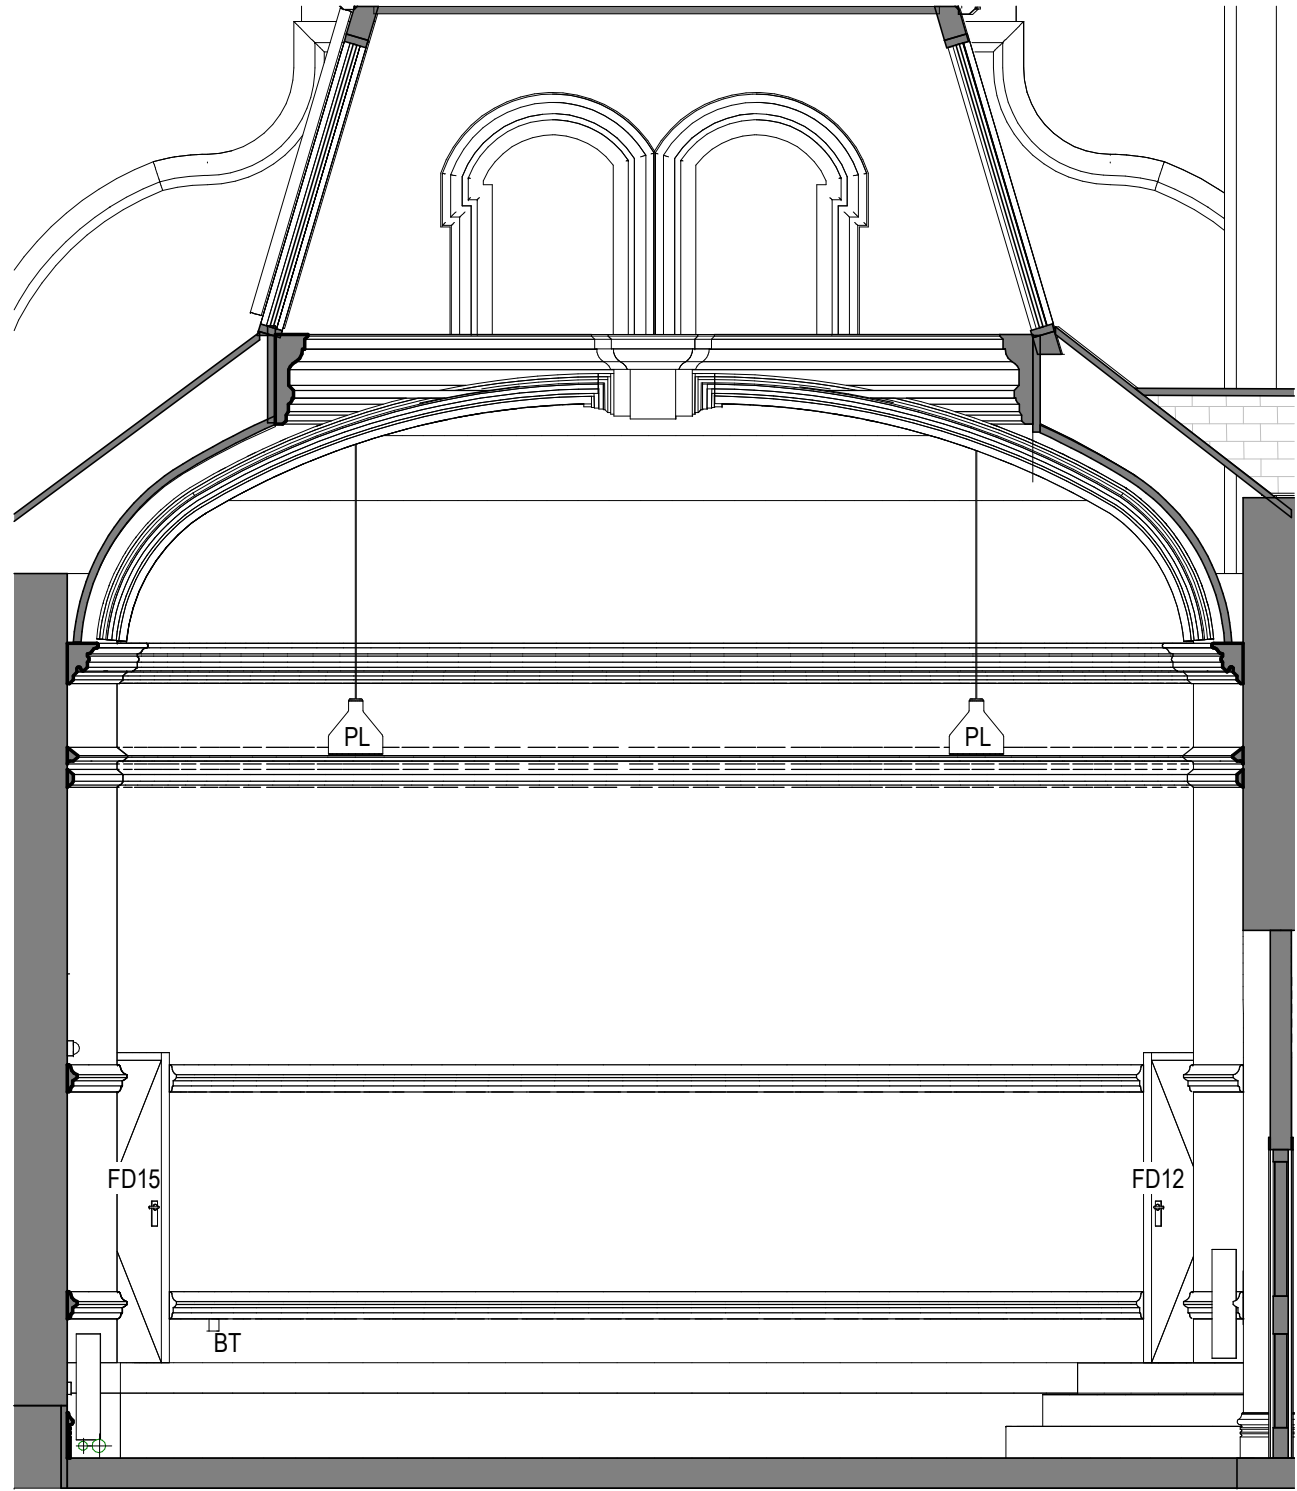


F0007 - Elevation A
1 : 50

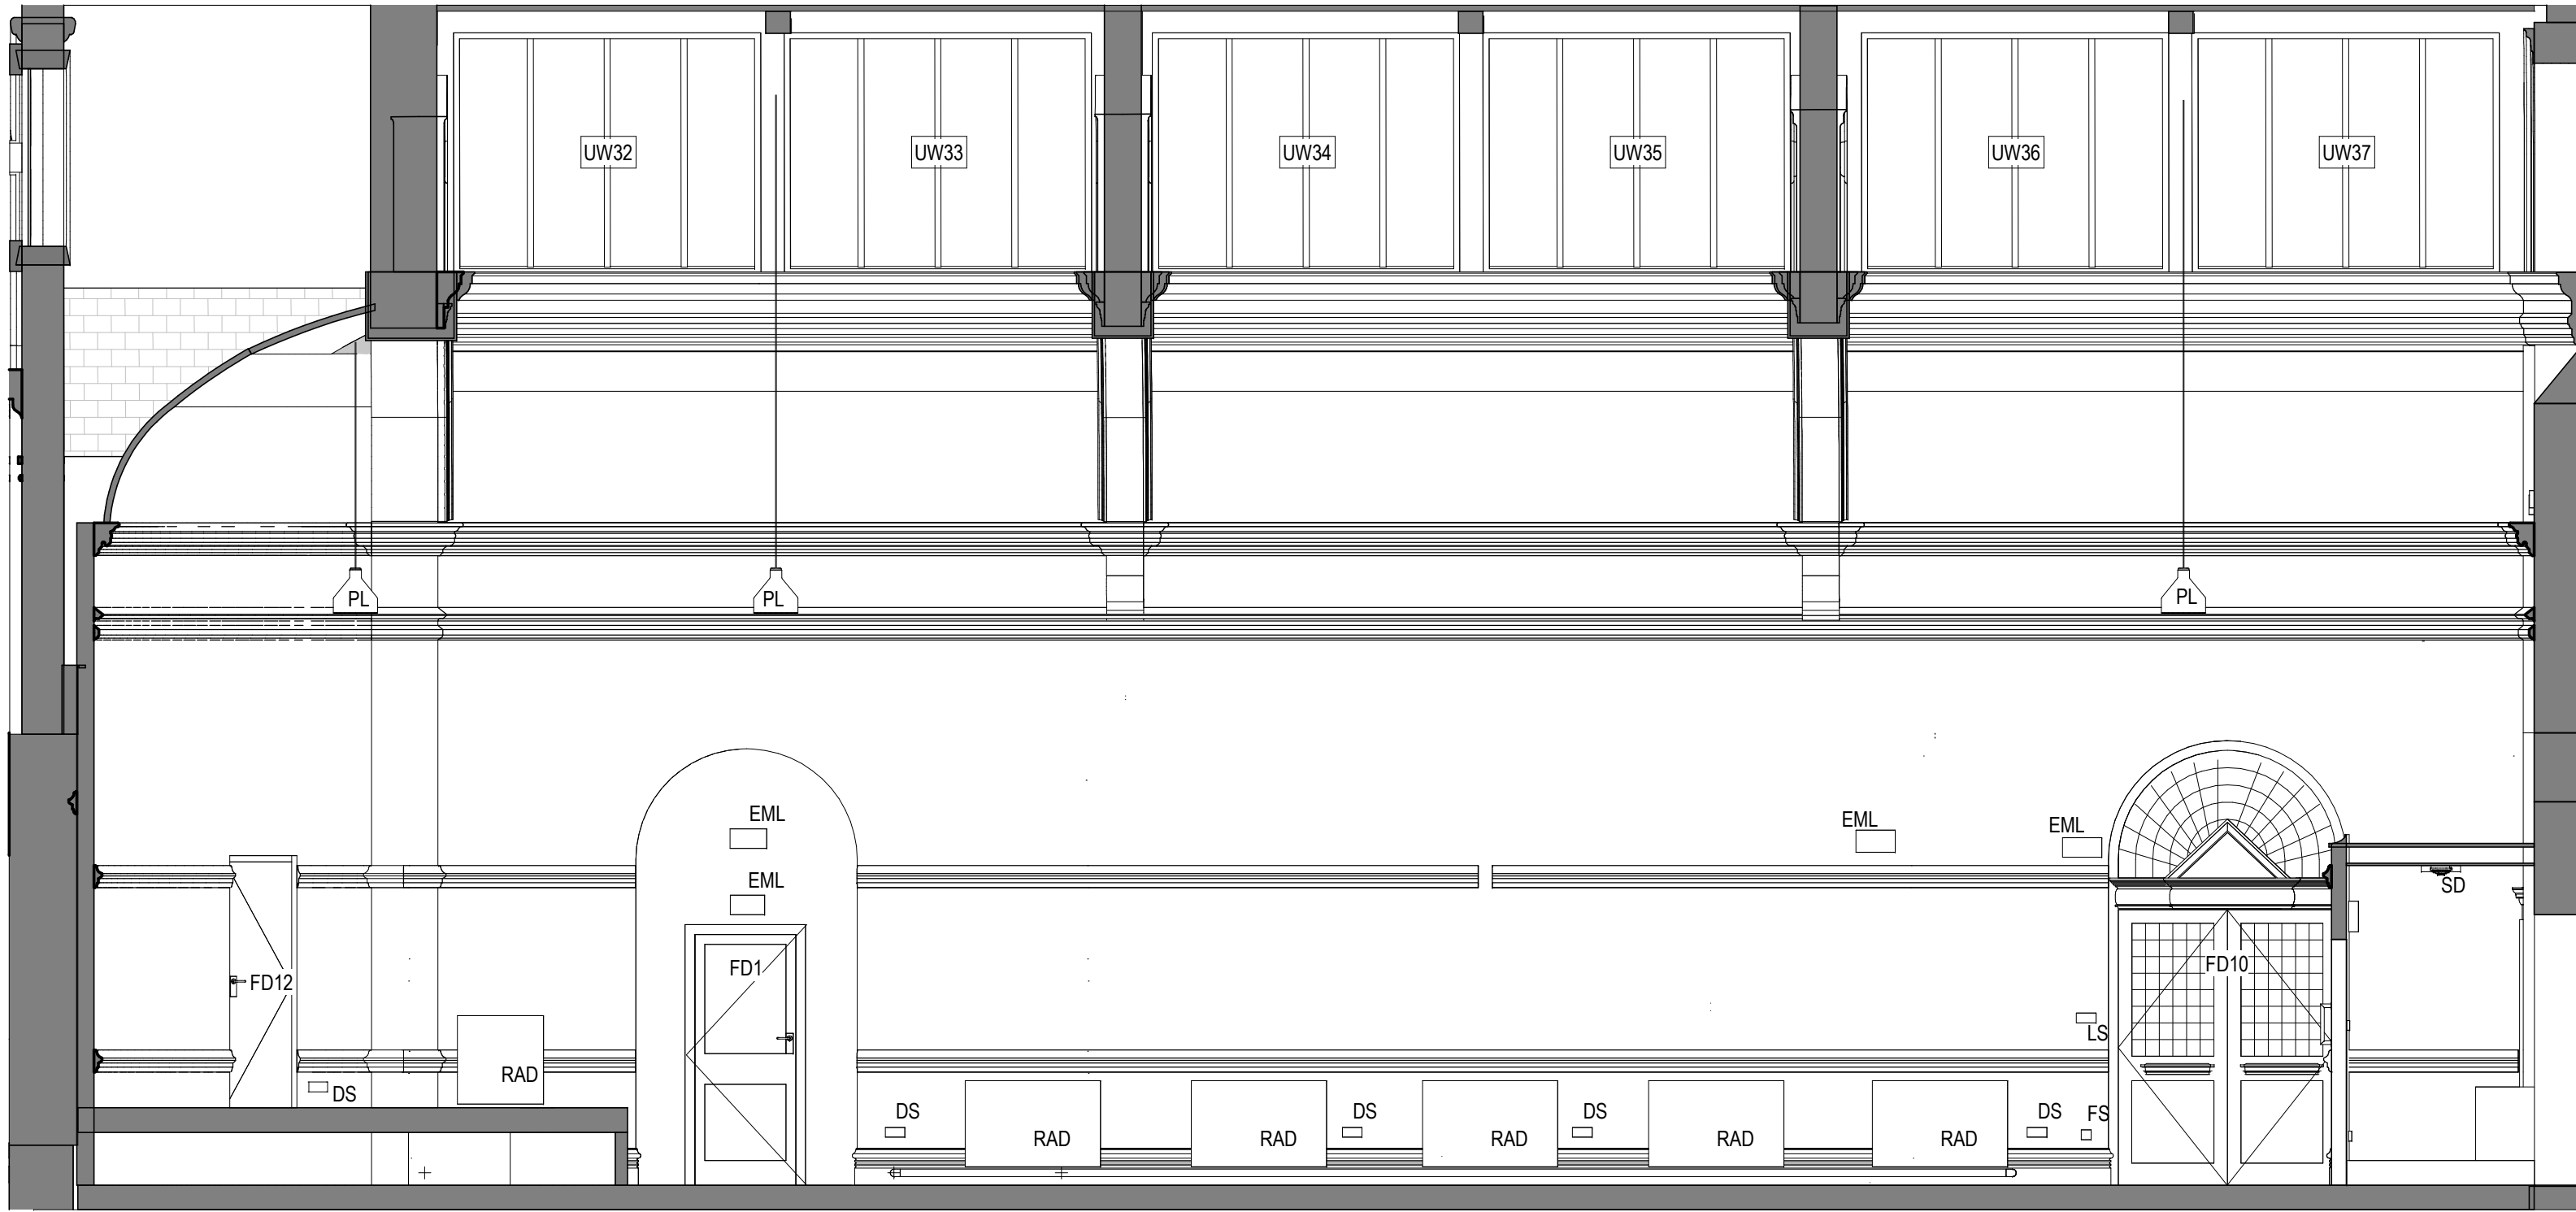


F0007 - Elevation B
1 : 50

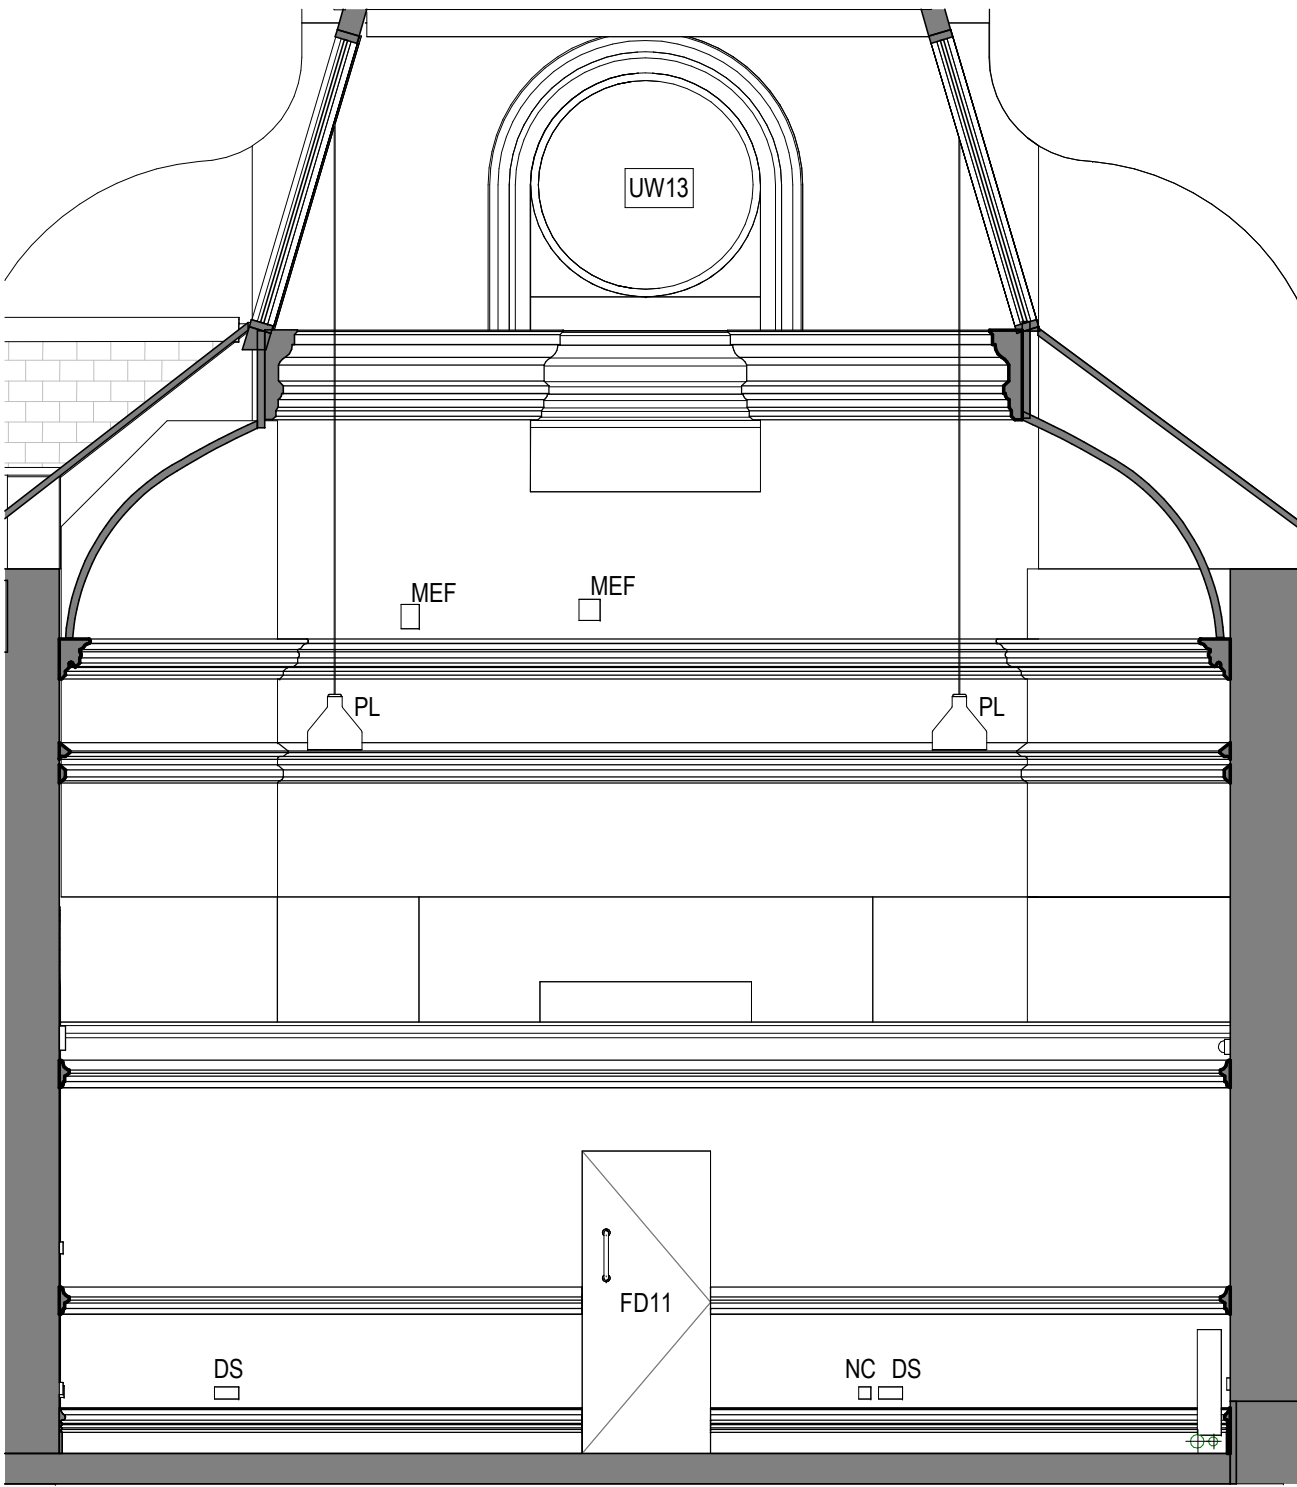

F0007 - Elevation C
1 : 50

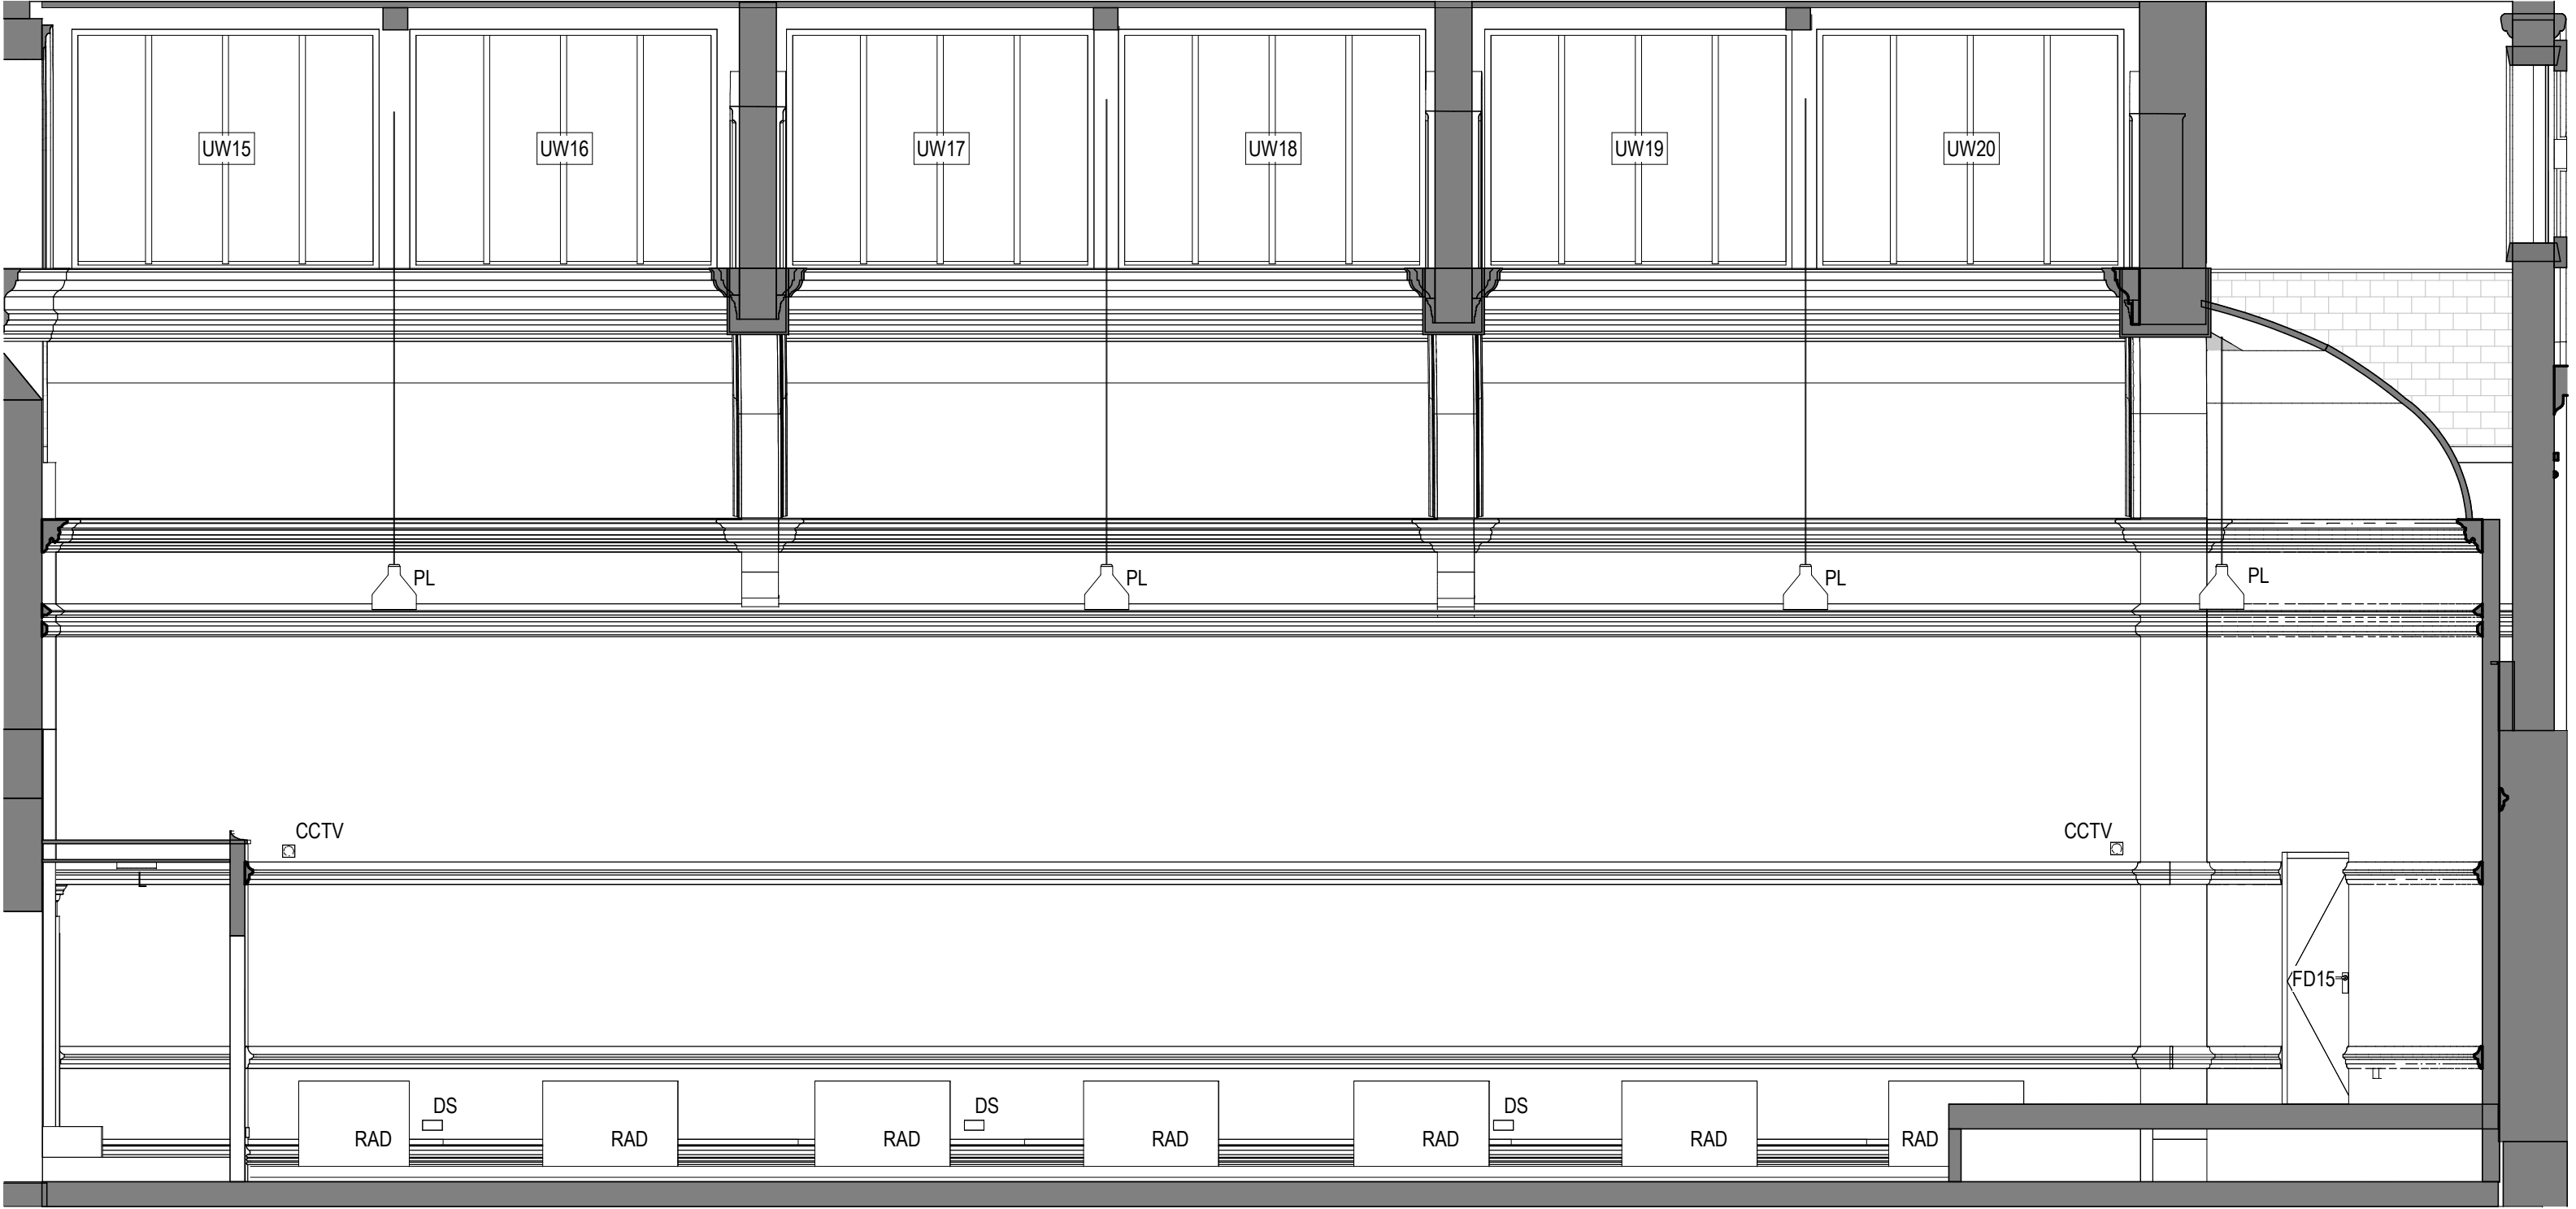

F0007 - Elevation D
1 : 50

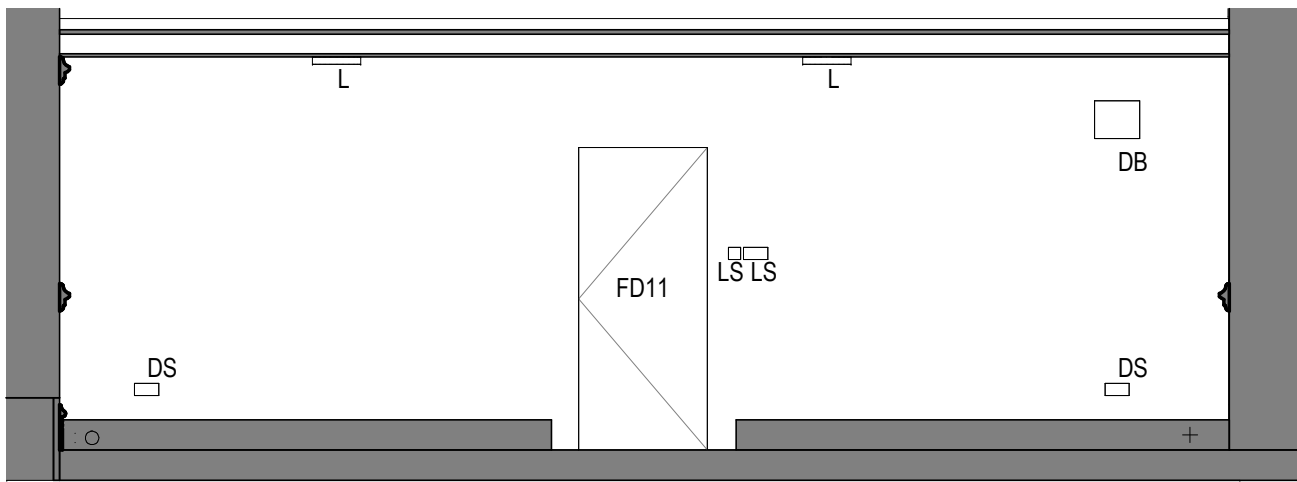

F0008 - Elevation E
1 : 50



F0008 - Elevation F
1 : 50

This line should measure 70mm when printed correctly



This drawing is the copyright of Roberts Limbrick Ltd and should not be reproduced in whole or in part or used in any manner whatsoever without their written permission.

Responsibility is not accepted for errors made by others in scaling from this drawing. Use only figured dimensions and report any discrepancies or omissions to the Architect immediately.

Rev	Date	By	Chk	Description
P01	02.05.25	ND	HK	Issued for planning

Internal elevations MEP Key

SNR	Alarm Sensor
SD	Smoke detector
PL	Pendant lighting
NC	Network point
MEF	Miscellaneous
LS	Light Switch
L	Lighting
FS	Fuse Switch
EML	Rectangular wall light
DS	Double socket
DB	Distribution board
CCTV	CCTV
BT	Telecoms

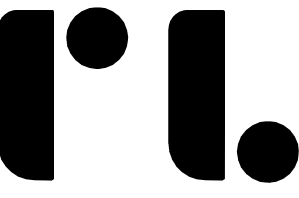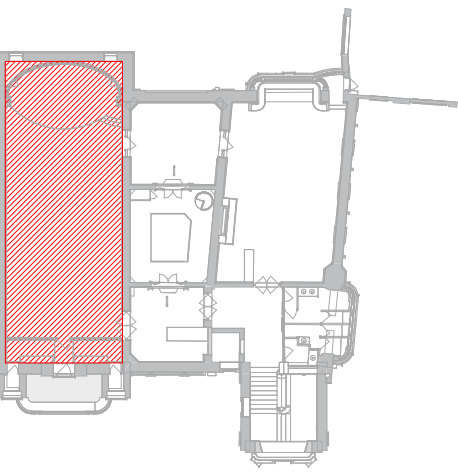

Roberts Limbrick

03333 405 500
mail@robertslimbrick.com
robertslimbrick.com

Registered Office England No. 06558029

Project Name

Nicholson Institute
Leek, Staffordshire

Client Name

Alliance Leisure

Drawing Title

Existing Internal Elevations - Sheet
12 of 14

Scale

As indicated • A1

Project No.

11440

Status

A3

Purpose Of Issue

Issued for planning

Project

NIB

Org

• RL

Vol

• NI

Level

• ZZ

Form

• DR

Role

• A

Number

33211

Revision

P01