




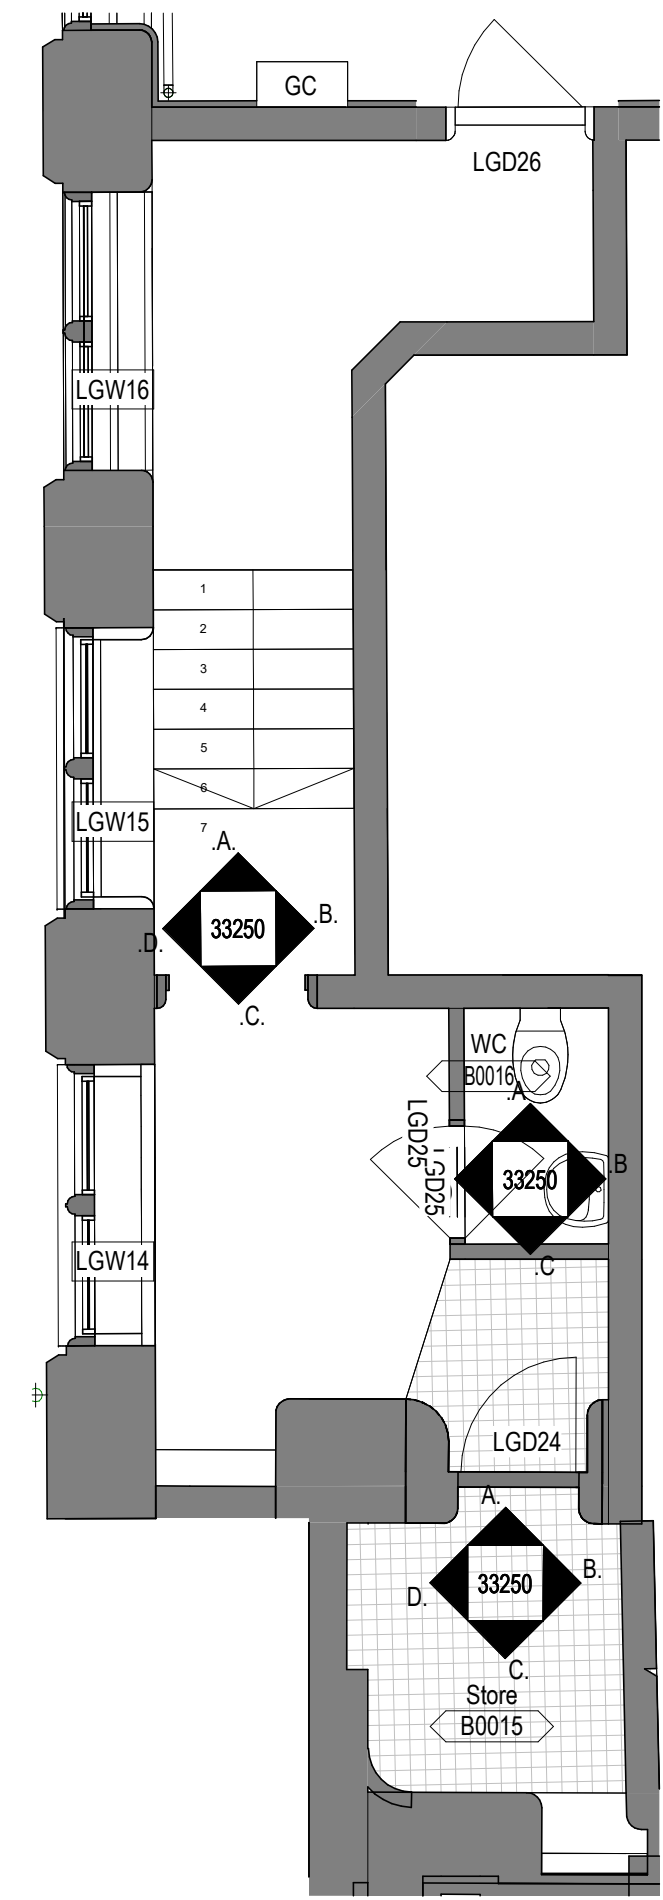


Callout Plan
1 : 50

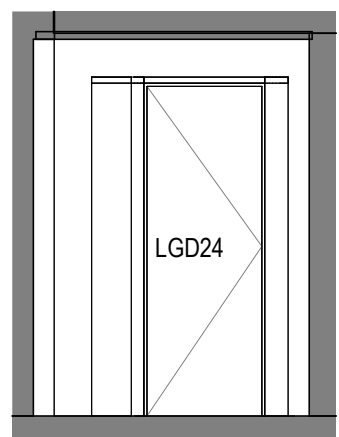


B0015 - Proposed Elevation A
1 : 50

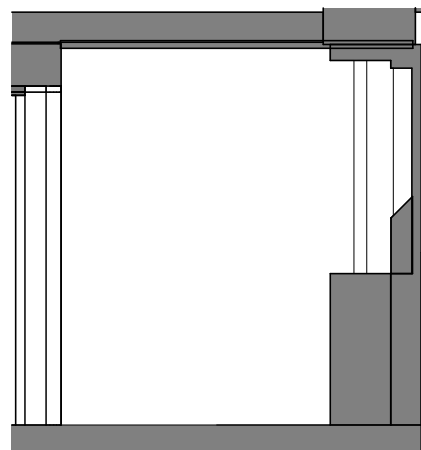


B0015 - Proposed Elevation B
1 : 50

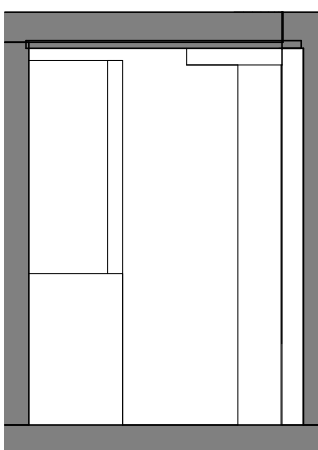


B0015 - Proposed Elevation C
1 : 50

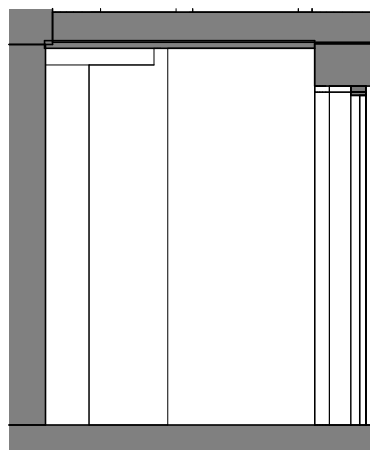


B0015 - Proposed Elevation D
1 : 50

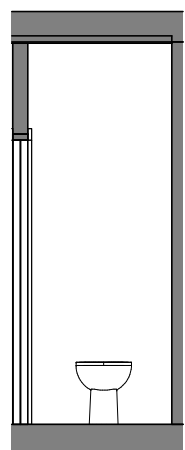


B0016 - Proposed Elevation A
1 : 50

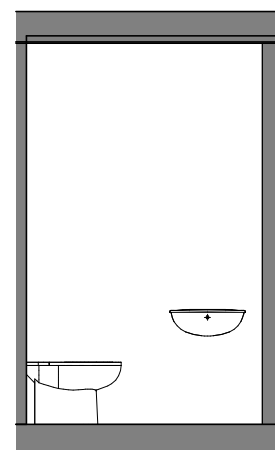


B0016 - Proposed Elevation B
1 : 50

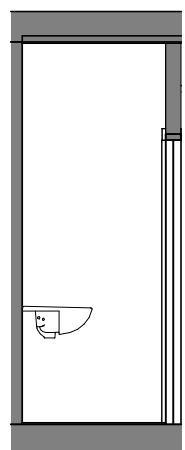


B0016 - Proposed Elevation C
1 : 50

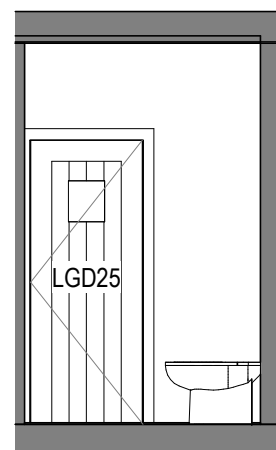


B0016 - Proposed Elevation D
1 : 50

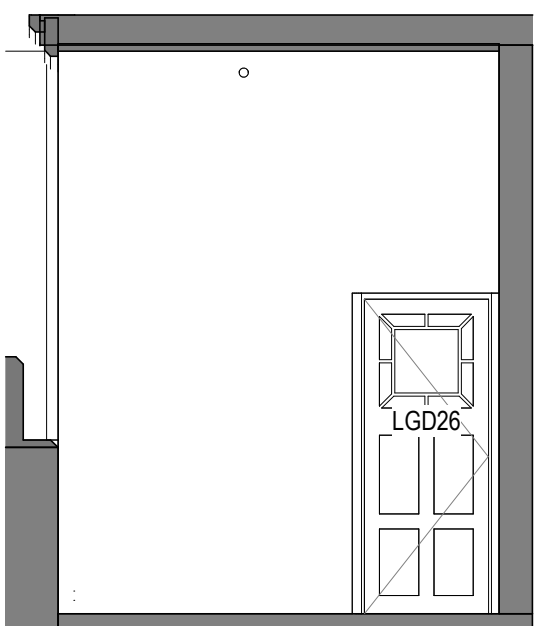

B0017 - Proposed Elevation A
1 : 50

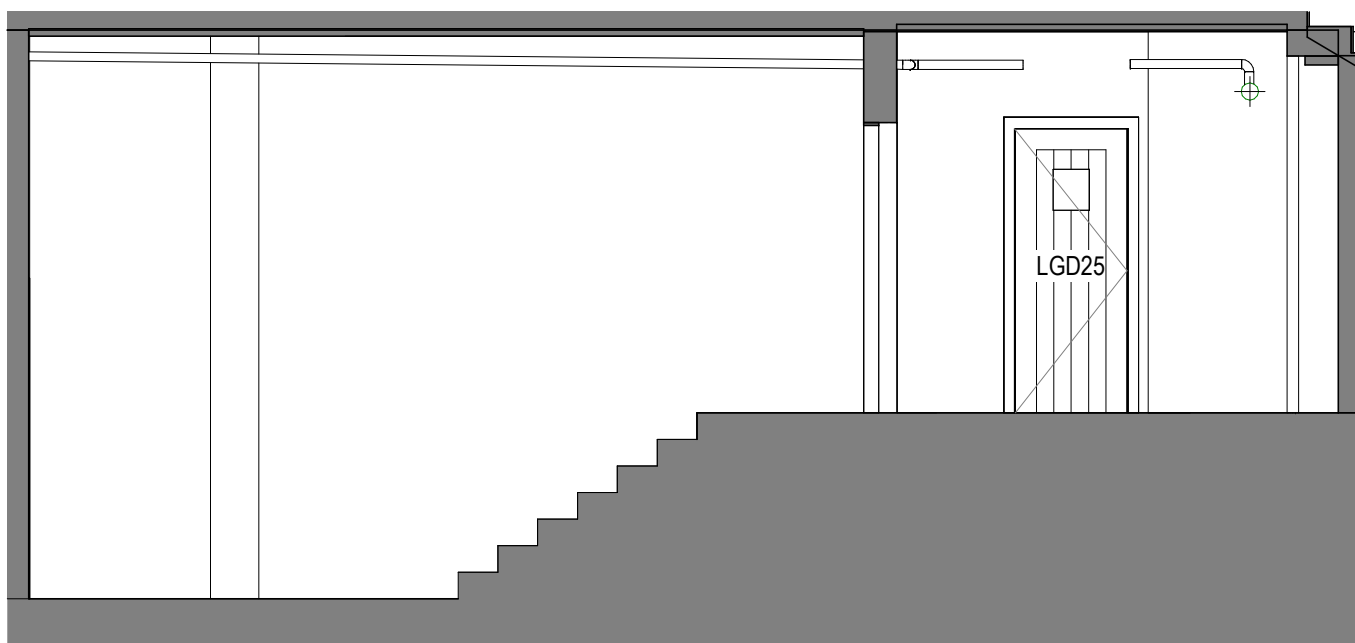

B0017 - Proposed Elevation B
1 : 50

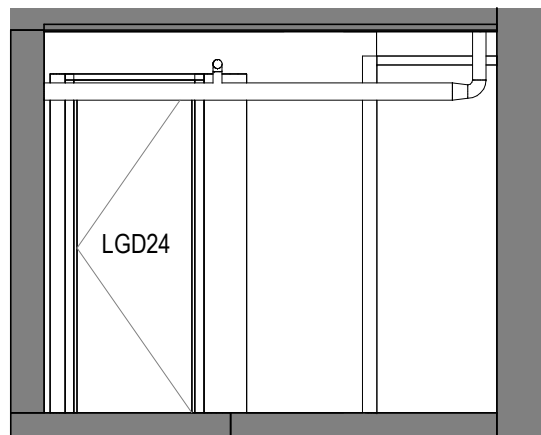



B0017 - Proposed Elevation C
1 : 50



B0017 - Proposed Elevation D
1 : 50

Internal elevations MEP Key

RAD Radiator
EML Rectangular wall light

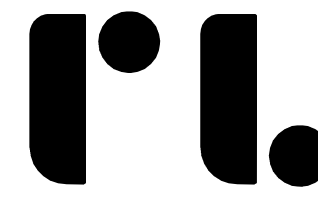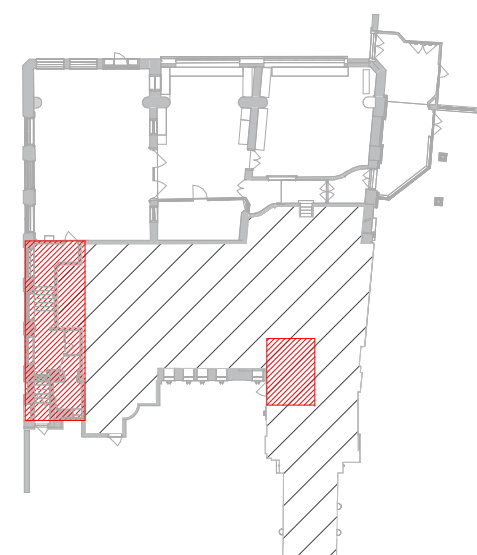

Roberts Limbrick

03333 405 500
mail@robertslimbrick.com
robertslimbrick.com

Registered Office England No. 06558029

Project Name

Nicholson Institute
Leek, Staffordshire

Client Name

Alliance Leisure

Drawing Title

Proposed Internal Elevations -
Sheet 1 of 14

Scale

As indicated • A1

Project No.

11440

Status

A3

Purpose Of Issue

Issued for planning

Project	Org	Vol	Level	Form	Role
NIB	• RL	• NI	• ZZ	• DR	• A

Number

33250

Revision

P01