




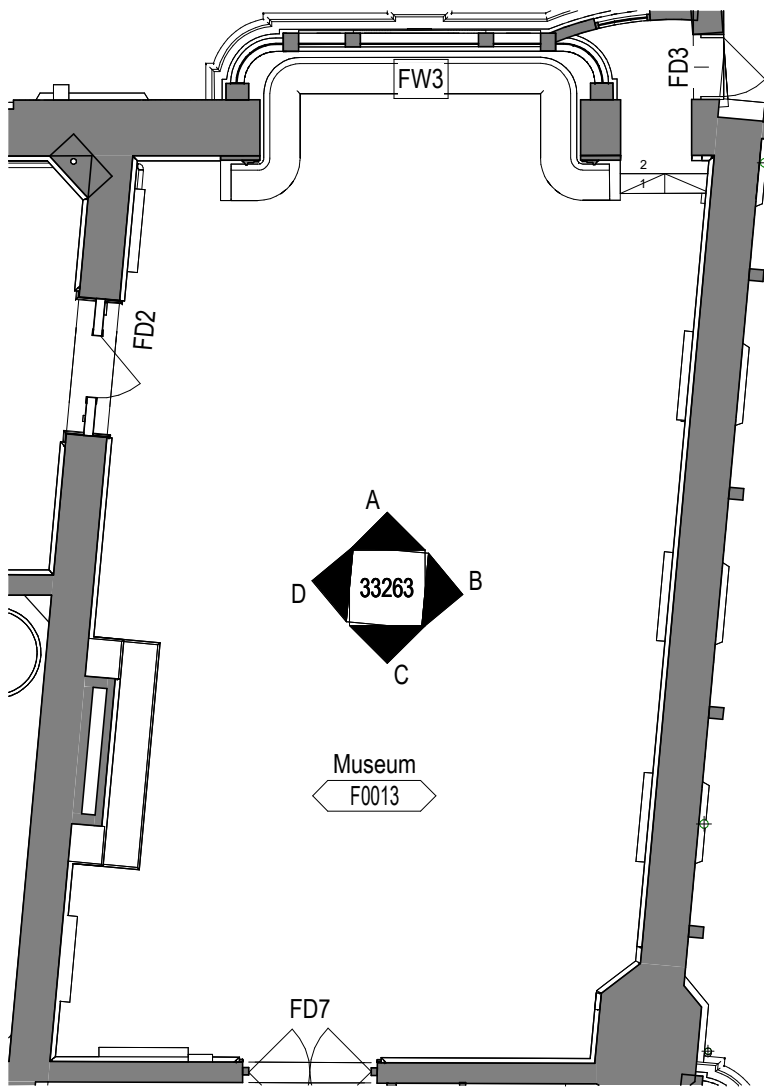


Callout Plan
1 : 100

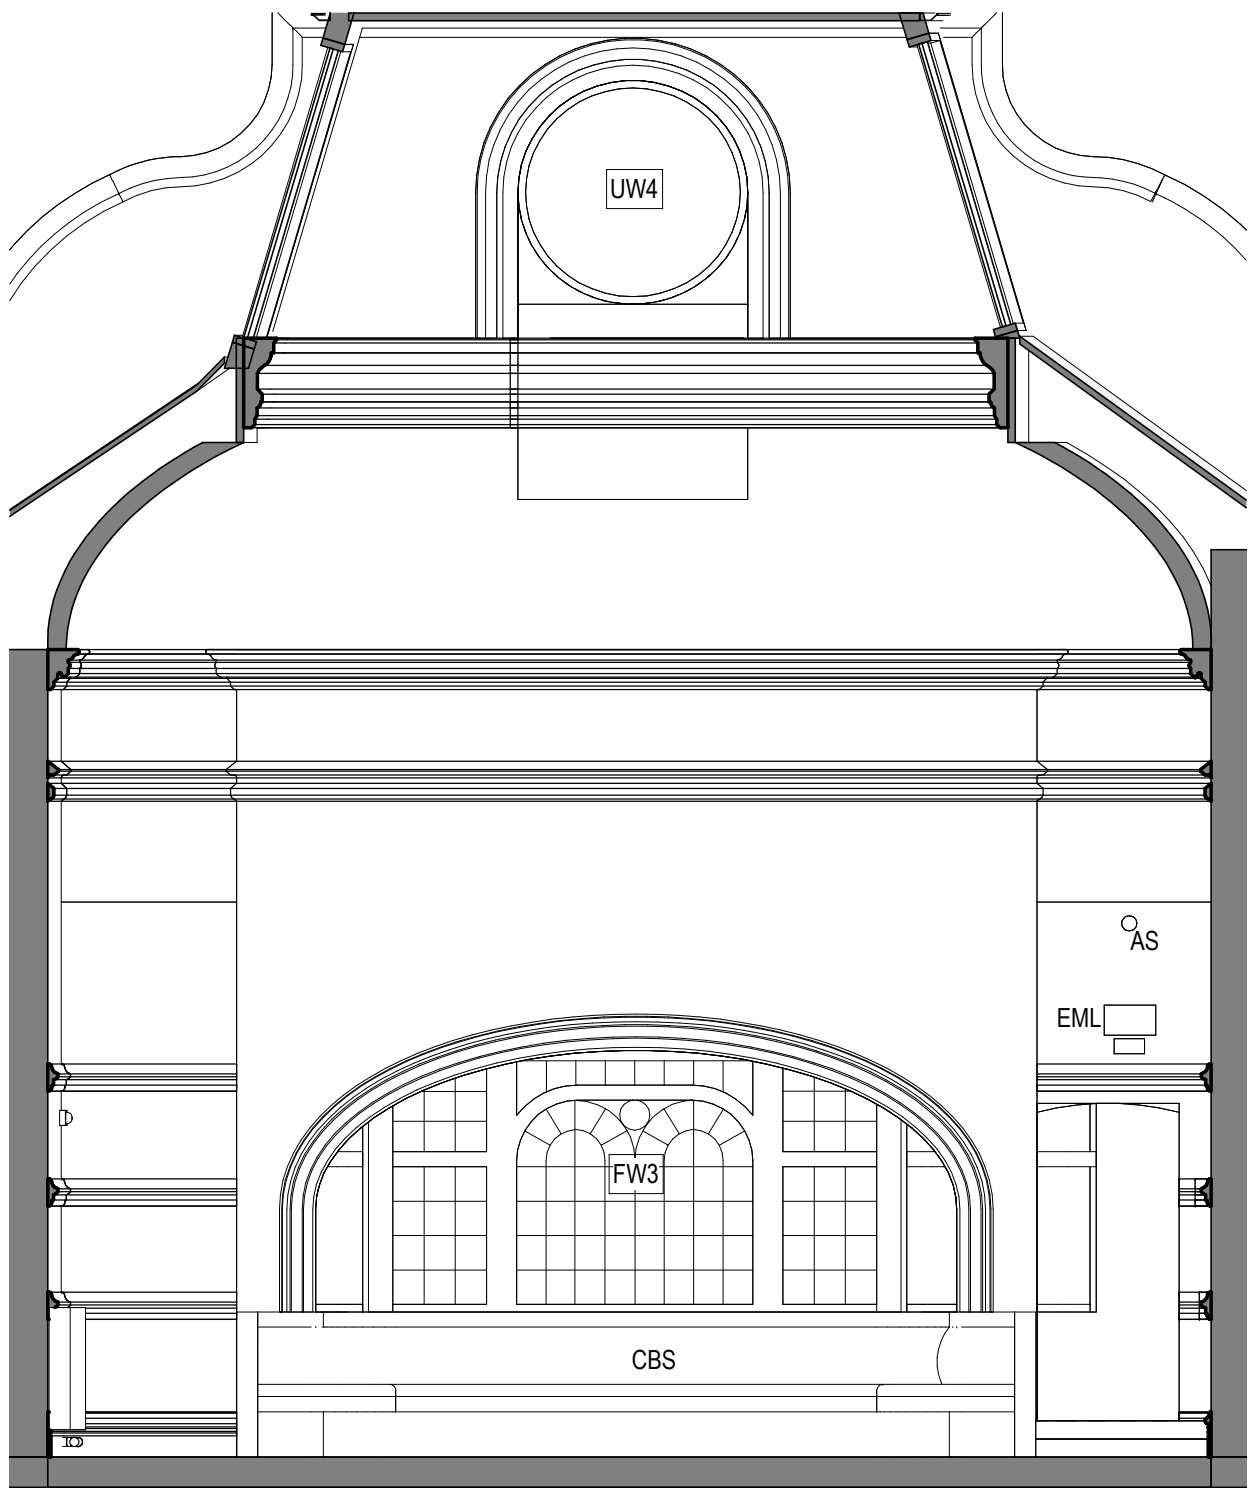


F0013 - Proposed Elevation A
1 : 50

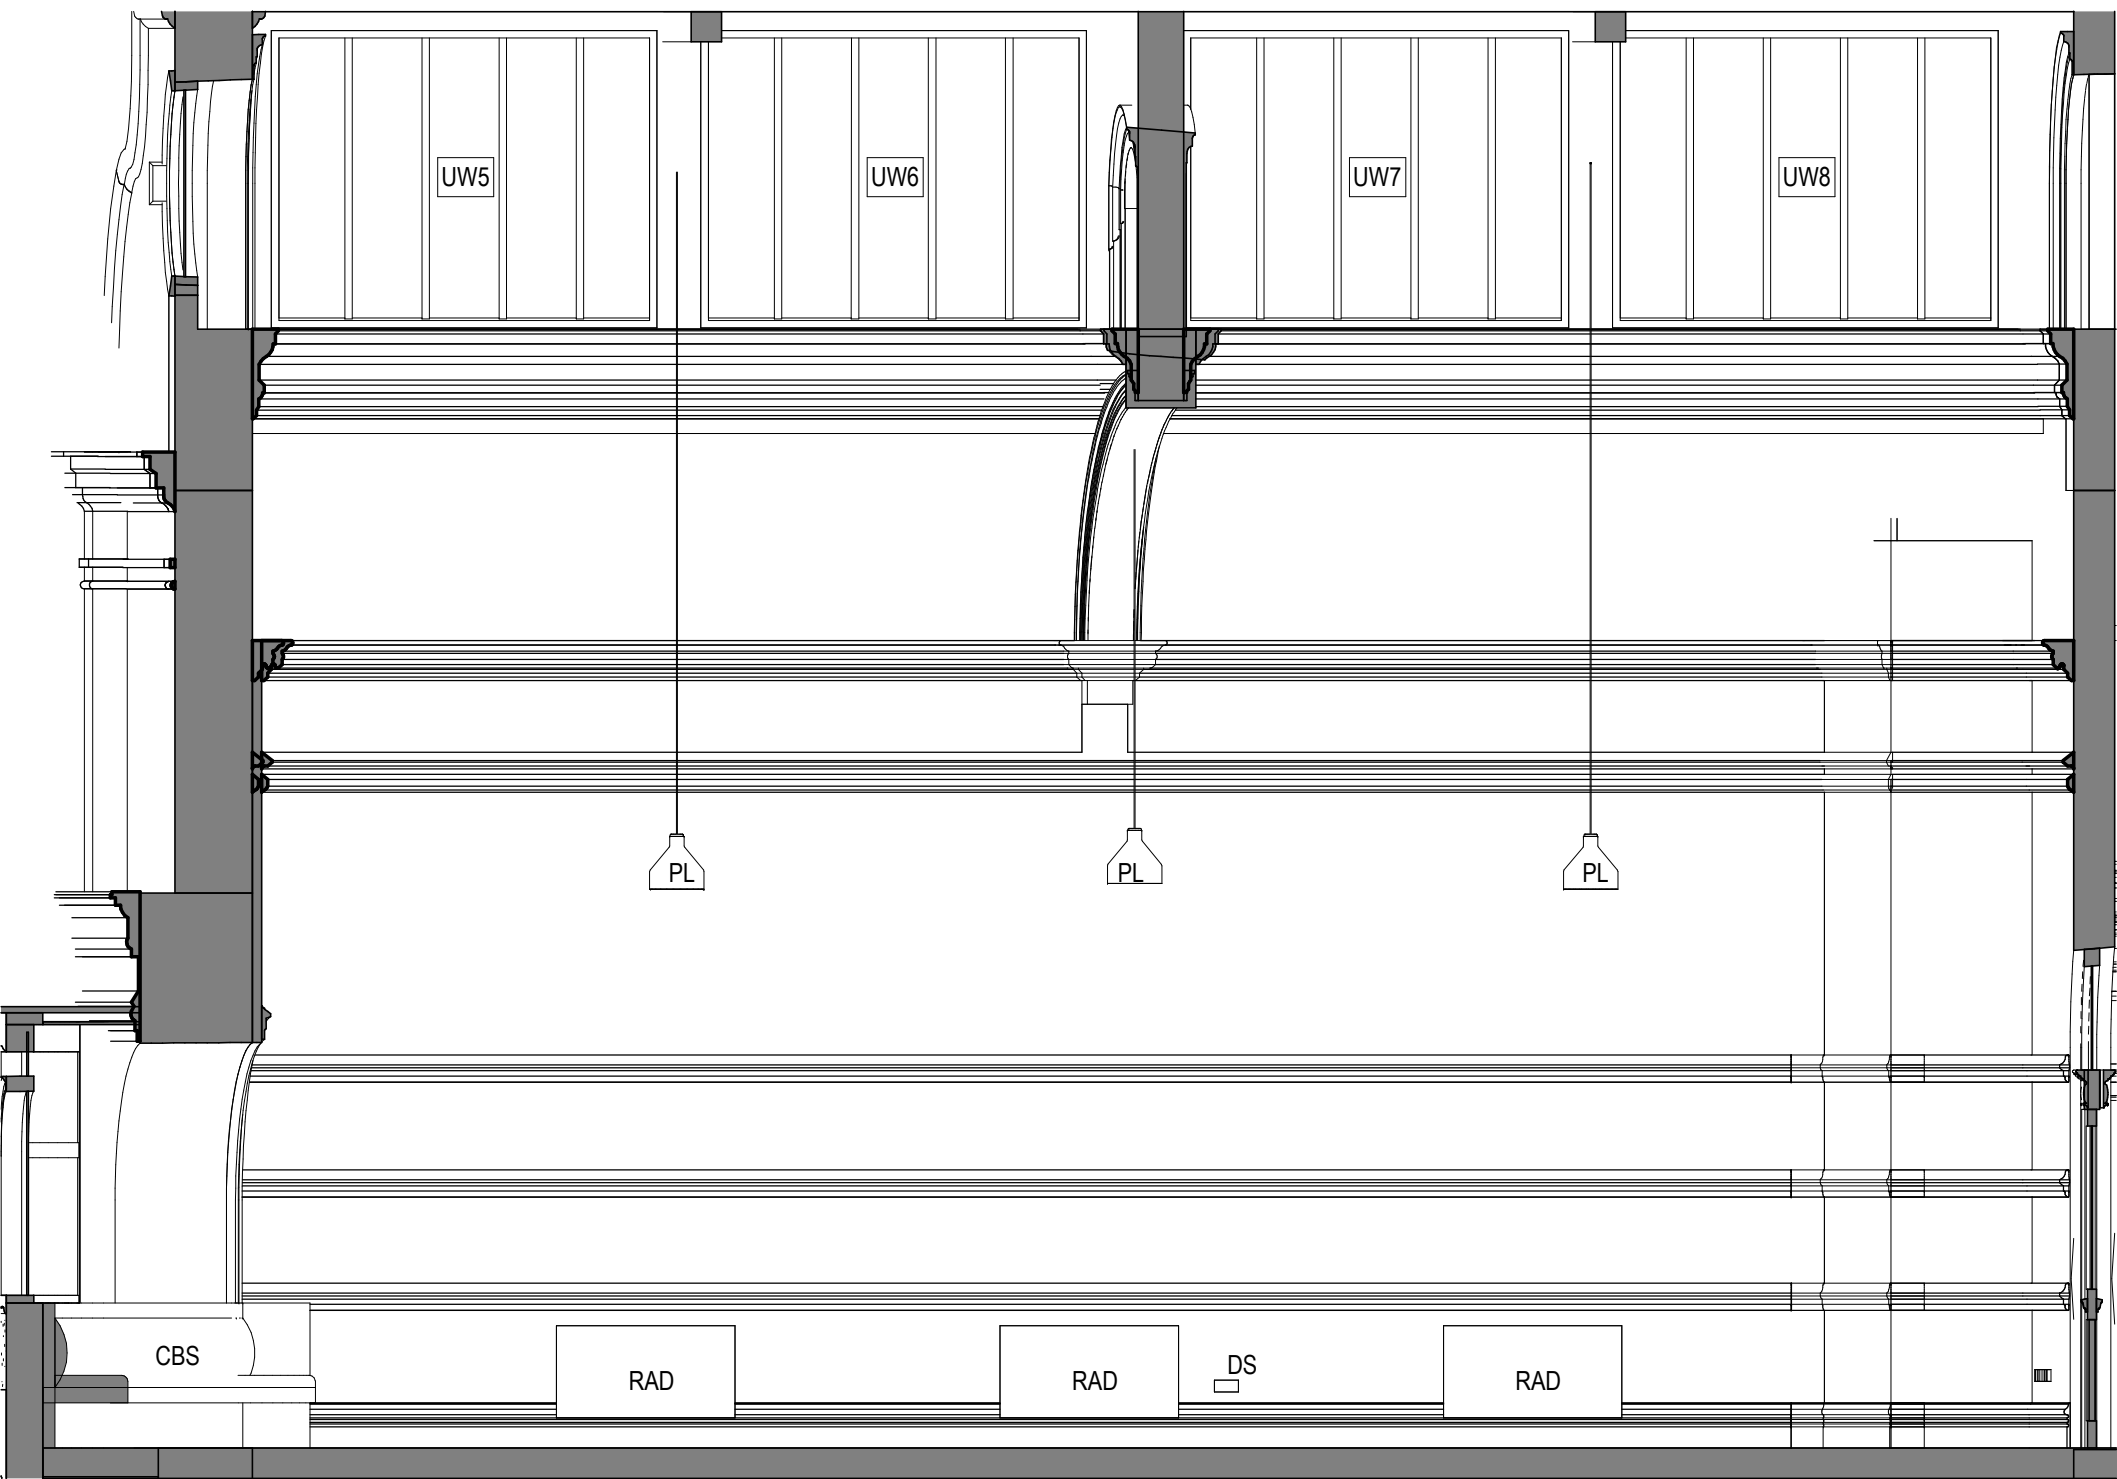

F0013 - Proposed Elevation B
1 : 50

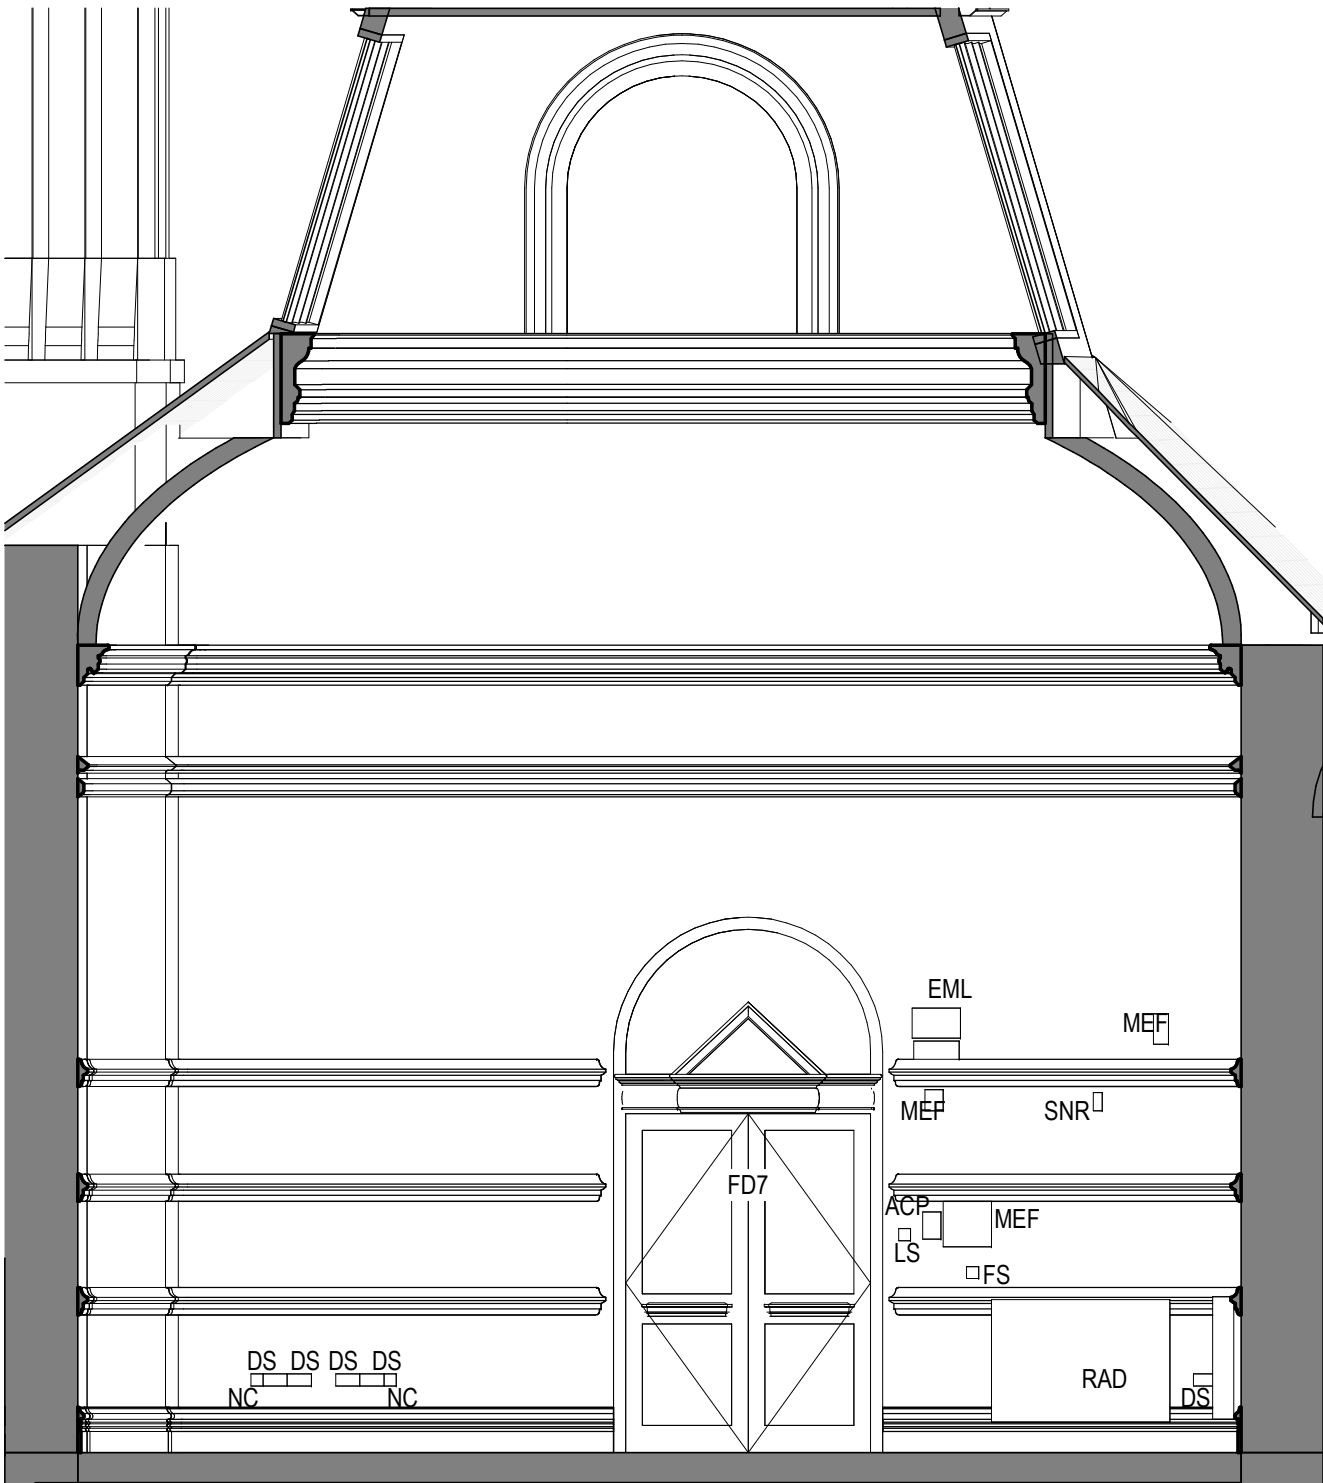

F0013 - Proposed Elevation C
1 : 50

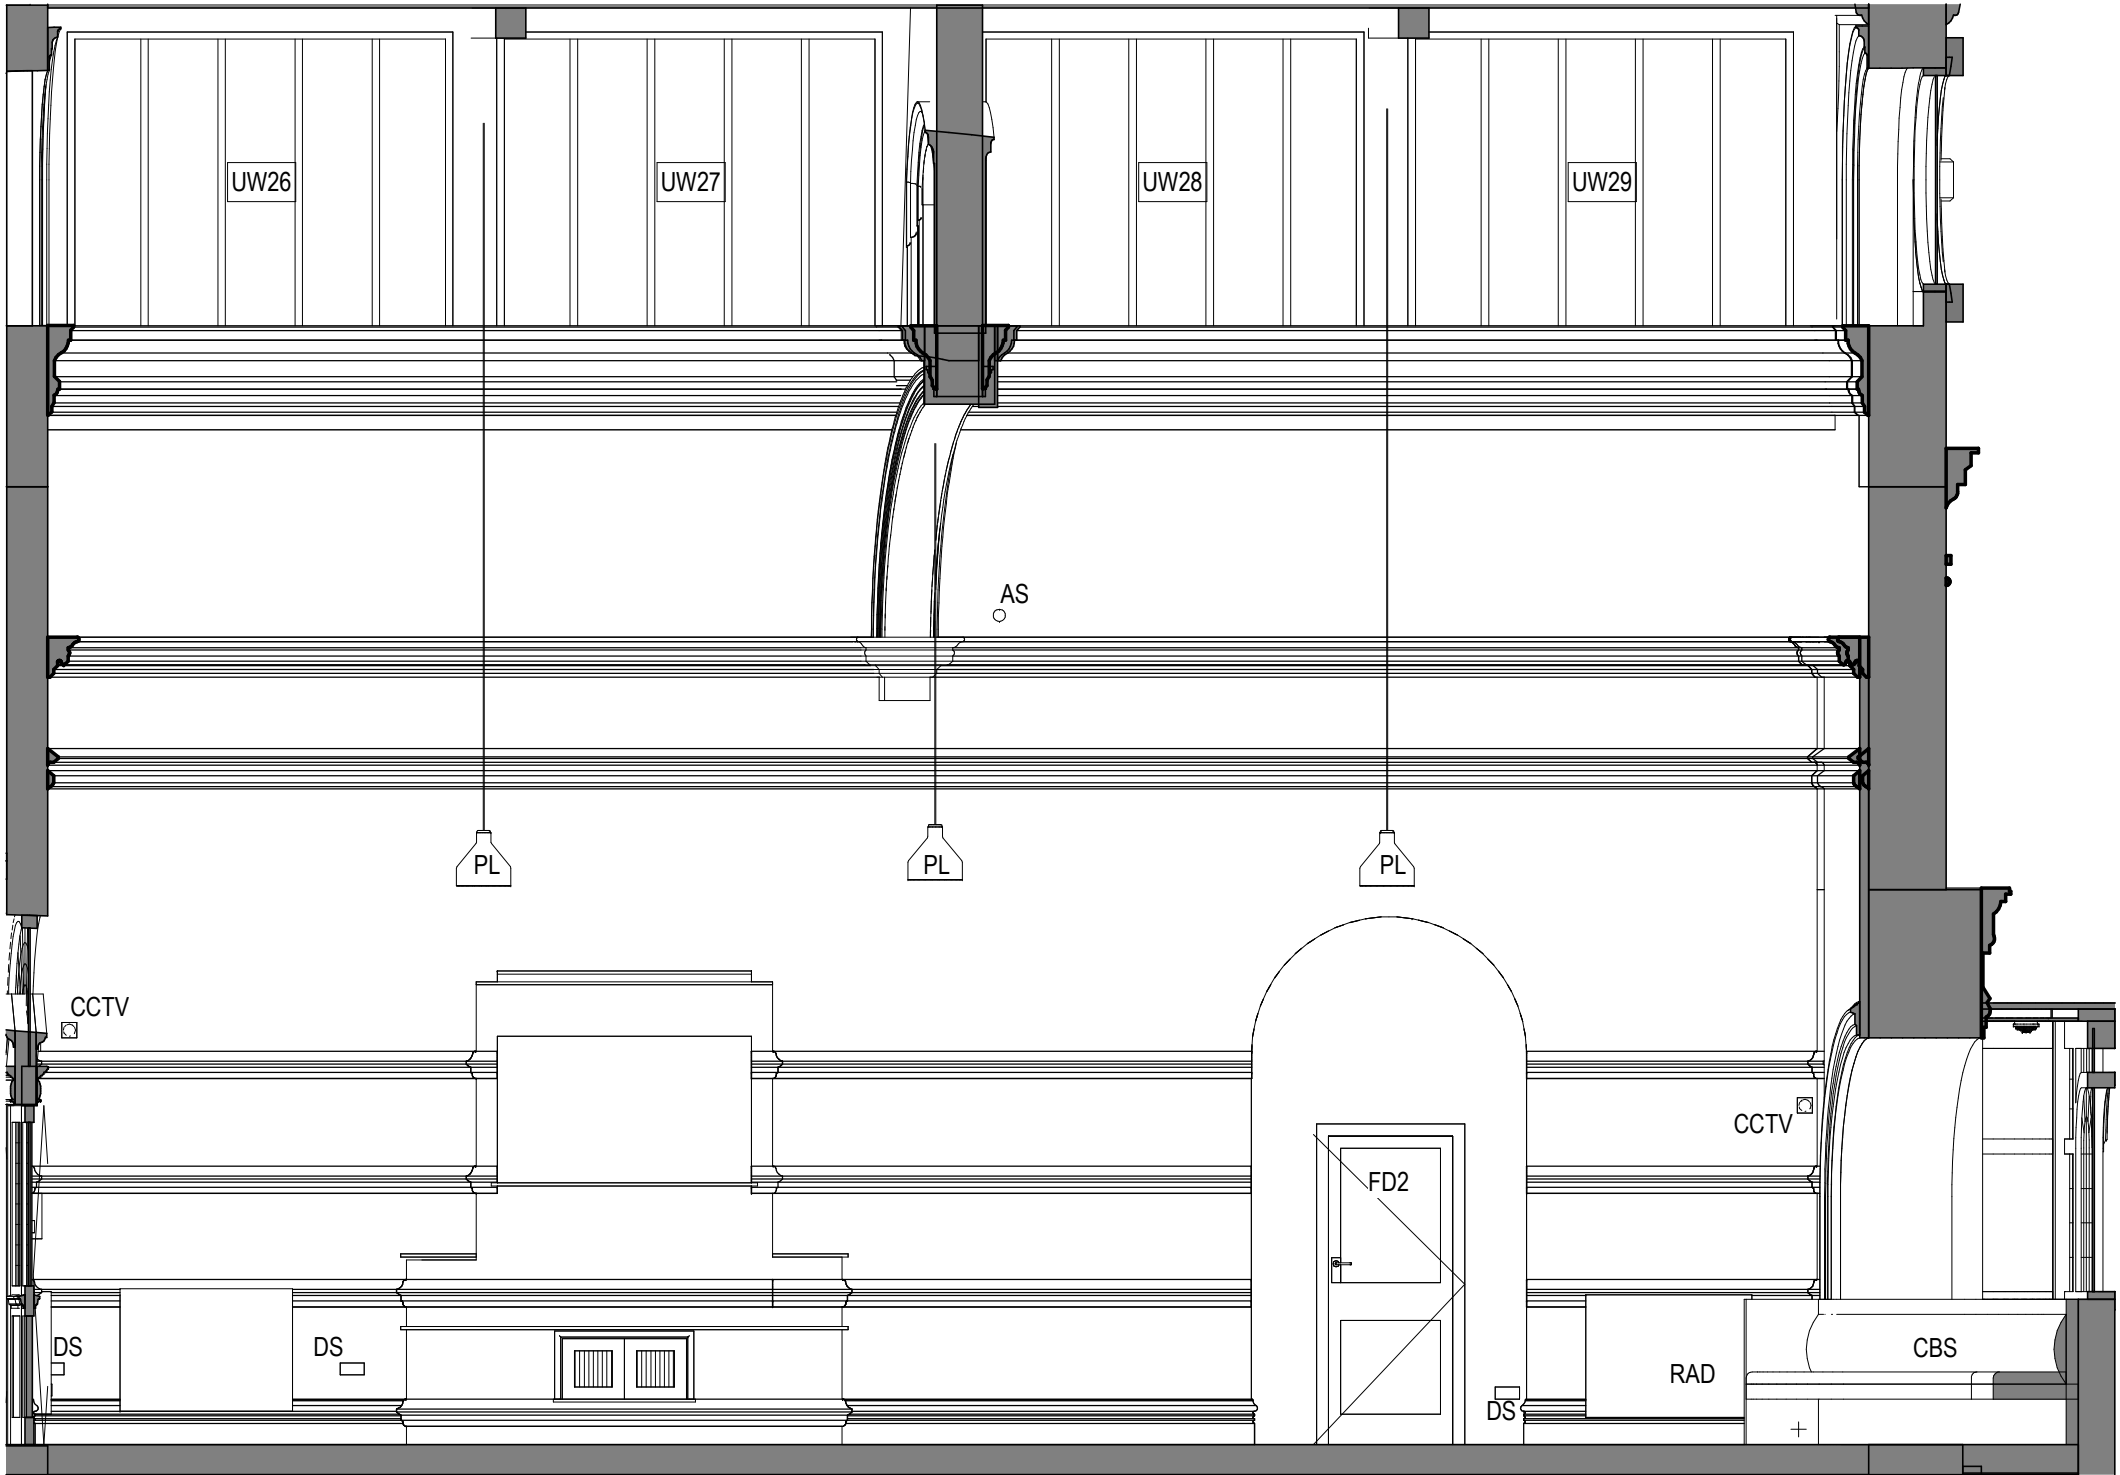



F0013 - Proposed Elevation D
1 : 50

Internal elevations MEP Key

SS	Single socket
SNR	Alarm Sensor
SD	Smoke detector
PL	Pendant lighting
NC	Network point
MEF	Miscellaneous
LS	Light Switch
L	Lighting
FS	Fuse Switch
EML	Rectangular wall light
DS	Double socket
DB	Distribution board
CCTV	CCTV
BG	Break Glass
AS	Alarm Sensor
ACP	Alarm control panel

Internal elevations...

CBS	Banquette seating
BF	Bespoke Furniture

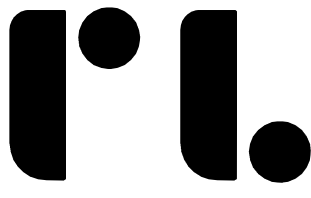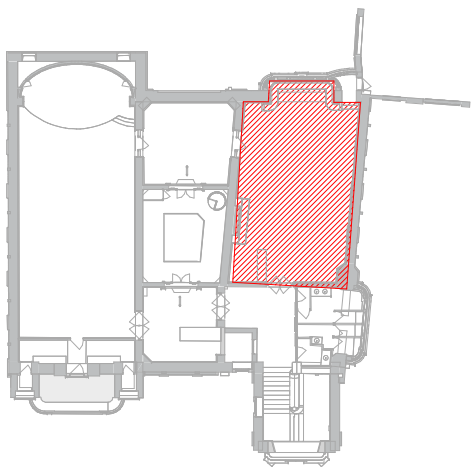

Roberts Limbrick

03333 405 500
mail@robertslimbrick.com
robertslimbrick.com

Registered Office England No. 06558029

Project Name

Nicholson Institute
Leek, Staffordshire

Client Name

Alliance Leisure

Drawing Title

Proposed Internal Elevations -
Sheet 14 of 14

Scale

As indicated • A1

Project No.

11440

Status

A3

Purpose Of Issue

Issued for planning

Project	Org	Vol	Level	Form	Role
NIB	• RL •	NI	• ZZ •	DR	• A

Number

33263

Revision

P01