


Rev.	Drawn	Comments	Date
------	-------	----------	------

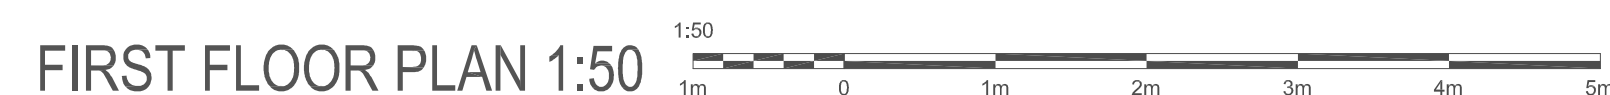

A: DaisyBank House | 17-19 Leek Road | Cheadle | ST10 1JE
T: 01538 756888
E: enquiries@hcarchitects.co.uk
W: www.hcarchitects.co.uk

Project Proposed extensions and Alterations to Wild Thorn Farm

Title
PLANS AND ELEVATIONS AS EXISTING

Status
PLANNING

Date
SEPT 2024

Scale @A1
AS NOTED

Project No. Drawing No.
01302 AL(0)300

Drawn MJC

Checked

Rev