


© This drawing is protected by copyright and is issued for single use only, under contract with Mid West Planning Ltd. It is provided for Development Control purposes and is not a construction drawing.


All dimensions and levels must be checked on site through a detailed measured and ground conditions survey before any construction begins.

It is the Client's responsibility to ensure that Building Control and construction drawings match the approved Planning documents.
Do not scale from this drawing except for Development Control purposes.

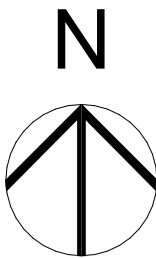

KEY

- APPLICATION BOUNDARY 5860m²
- ADDITIONAL LAND OWNERSHIP
- PUBLIC RIGHT OF WAY

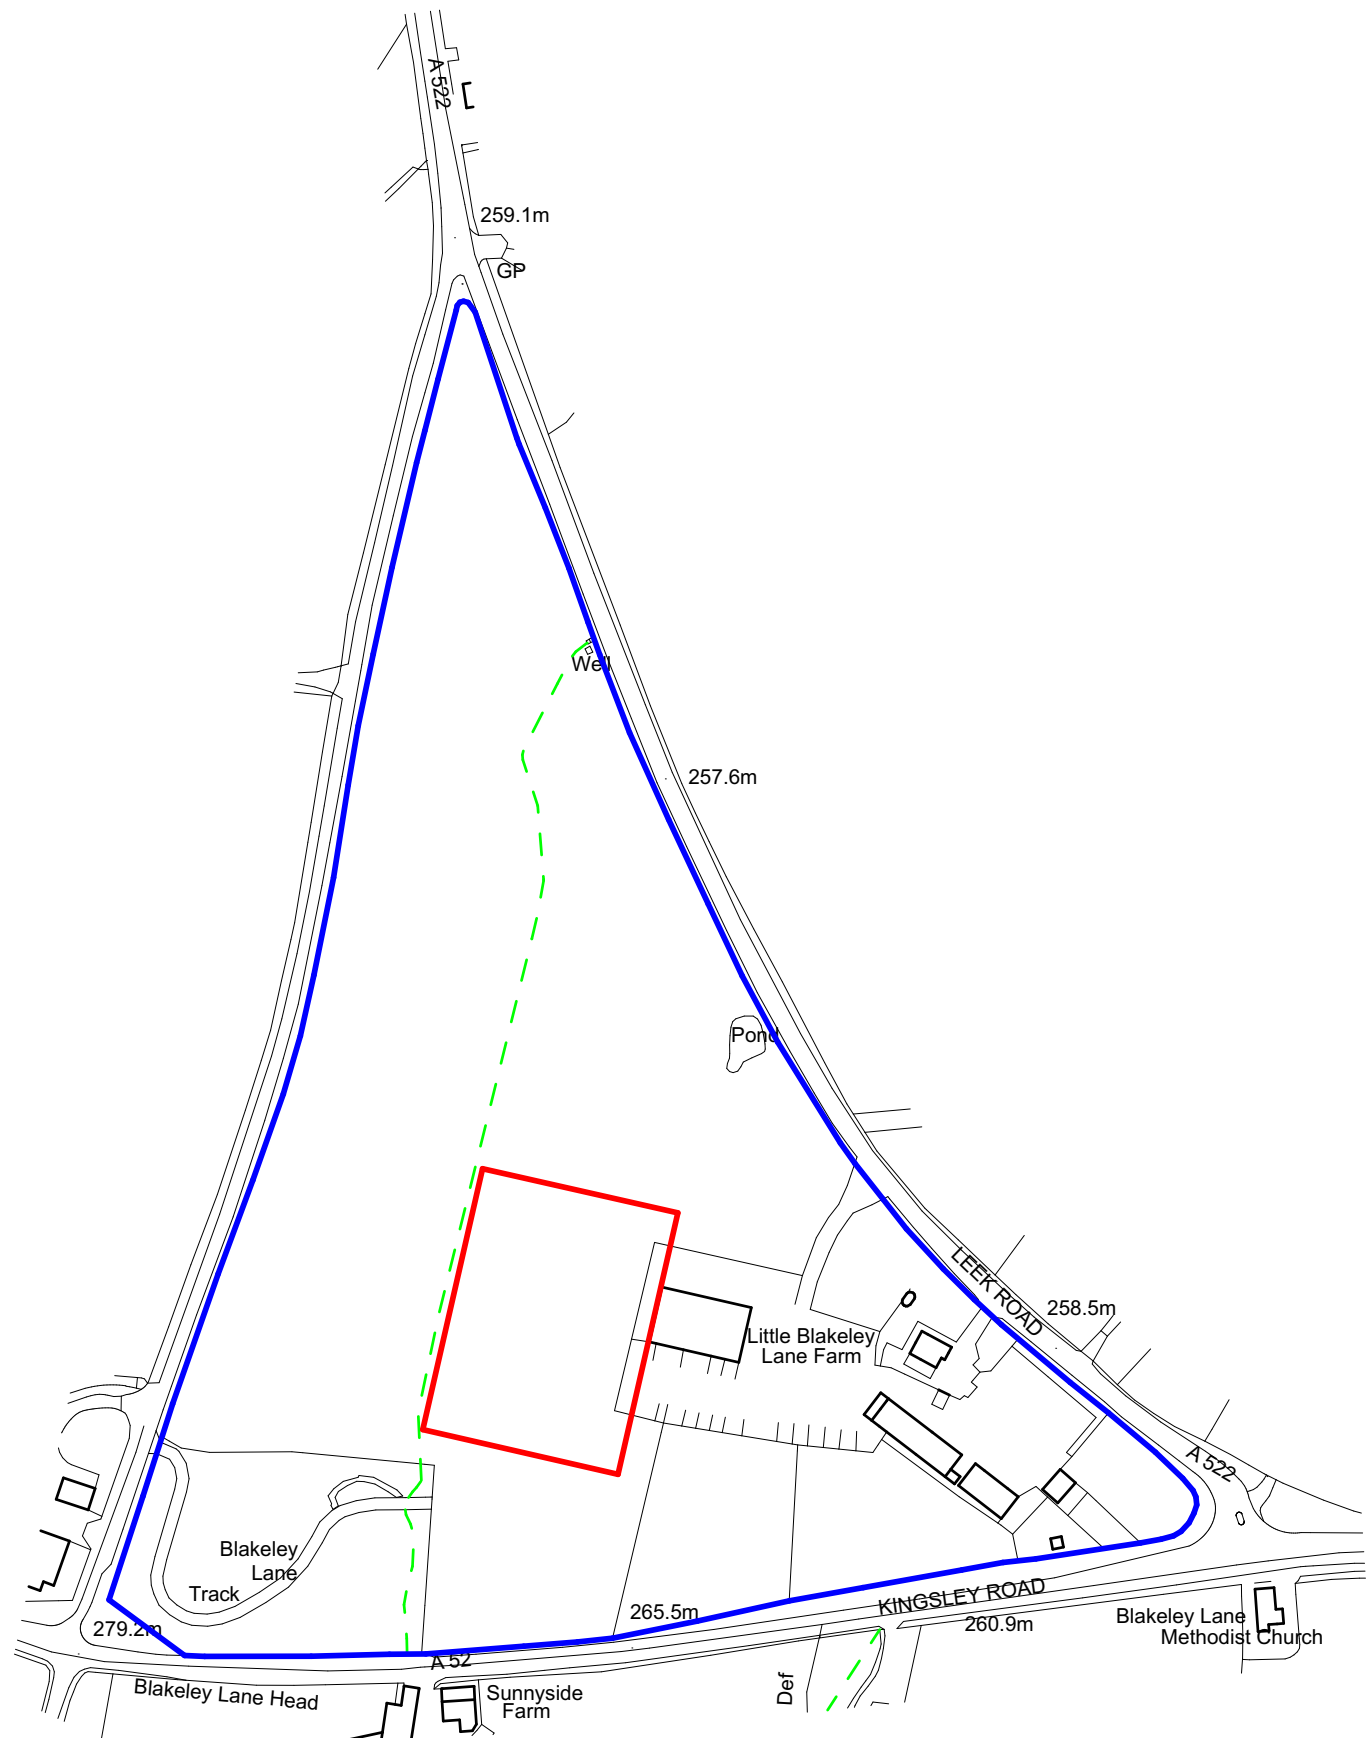

Ordnance Survey, (c) Crown Copyright 2025. All rights reserved. Licence number 100022432

Ordnance Survey, (c) Crown Copyright 2025. All rights reserved. Licence number 100022432

FOR PLANNING APPLICATION PURPOSES ONLY

1	08/05/25	Note in top righand corner reworded to remove 'inidcative' reference following LPA comment.	DTH
0	29/04/25	FIRST ISSUE	DTH
Rev	Date	Description	Drawn



Project
PROPOSED BUFFALO SHED
LAND AT LITTLE BLAKELEY LANE FARM
BLAKELEY LANE, DILHORNE, ST10 2PT

Client
OAKLEYS FARM LTD

Drawing title
LOCATION PLAN

Scale	1:2500 @ A3	Date	29/04/2025	Drawn-by	DTH
Drawing number	101860/OAKLEY/001/PL01				Rev
					1