© This drawing is protected by copyright and is issued for single use only, under contract with Mid West Planning Ltd. It is provided for Development Control purposes and is not a construction drawing.

All dimensions and levels must be checked on site through a detailed measured and ground conditions survey before any construction begins.

It is the Client's responsibility to ensure that Building Control and construction drawings match the approved Planning documents.
Do not scale from this drawing except for Development Control purposes.

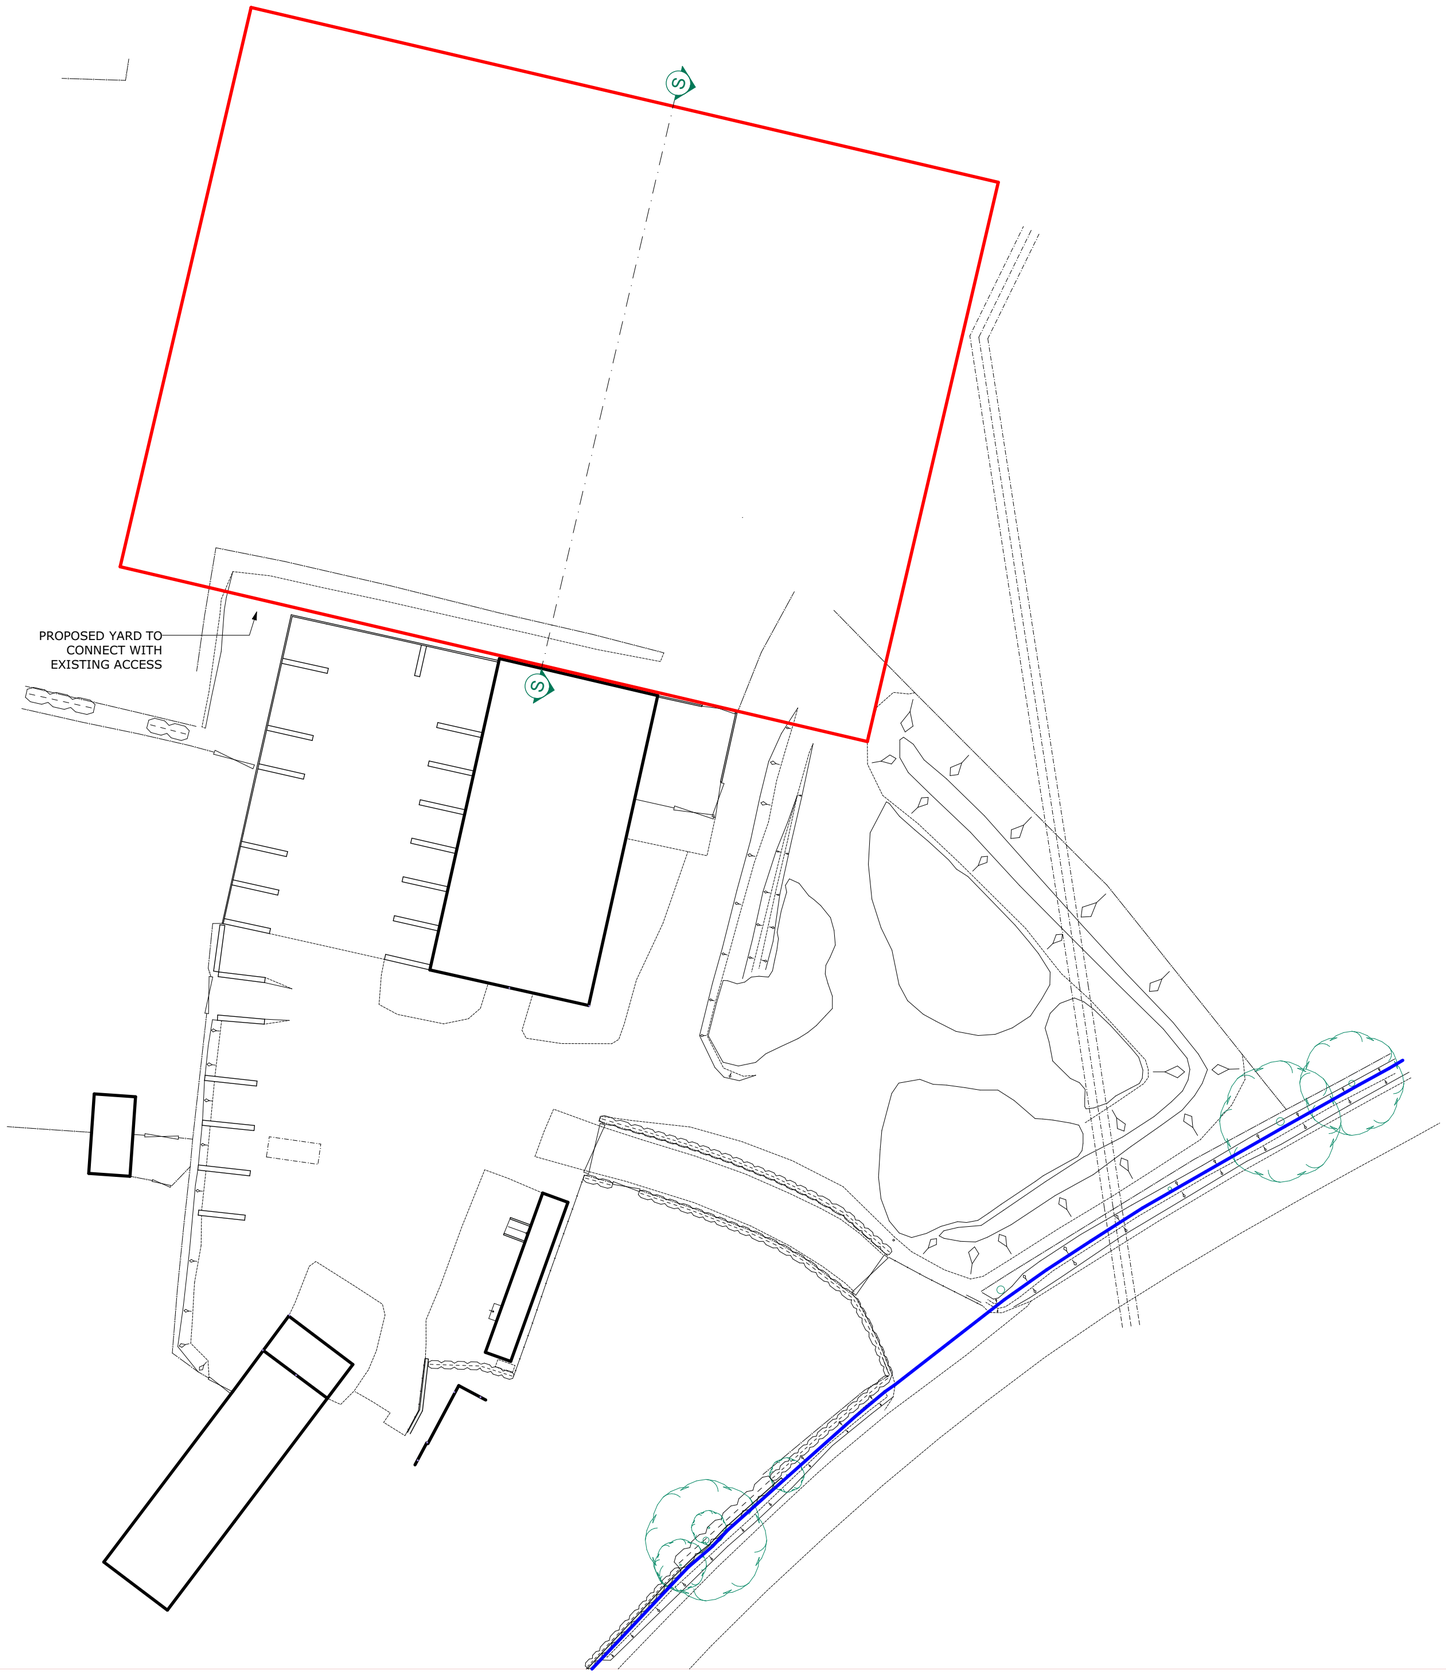

0 10 20 30 40 50
SCALE 1:500 (METERS)

N

KEY

APPLICATION BOUNDARY 5860m²

ADDITIONAL LAND OWNERSHIP

PROPOSED BUILDING

FOR PLANNING APPLICATION PURPOSES ONLY

Rev	Date	Description	Drawn
1	08/05/25	Note in top righand corner reworded to remove 'inidcative' reference following LPA comment.	DTH
0	15/04/25	FIRST ISSUE	DTH

Mid West PLANNING

Project
PROPOSED BUFFALO SHED
LAND AT LITTLE BLAKELEY LANE FARM
BLAKELEY LANE, DILHORNE, ST10 2PT

Client
OAKLEYS FARM LTD

Drawing title
EXISTING SITE PLAN

Scale	Date	Drawn-by
1:500 @ A2	15/04/2025	DTH

Drawing number
101860/OAKLEY/001/PL02

Rev
1