




Site Location Plan As Existing

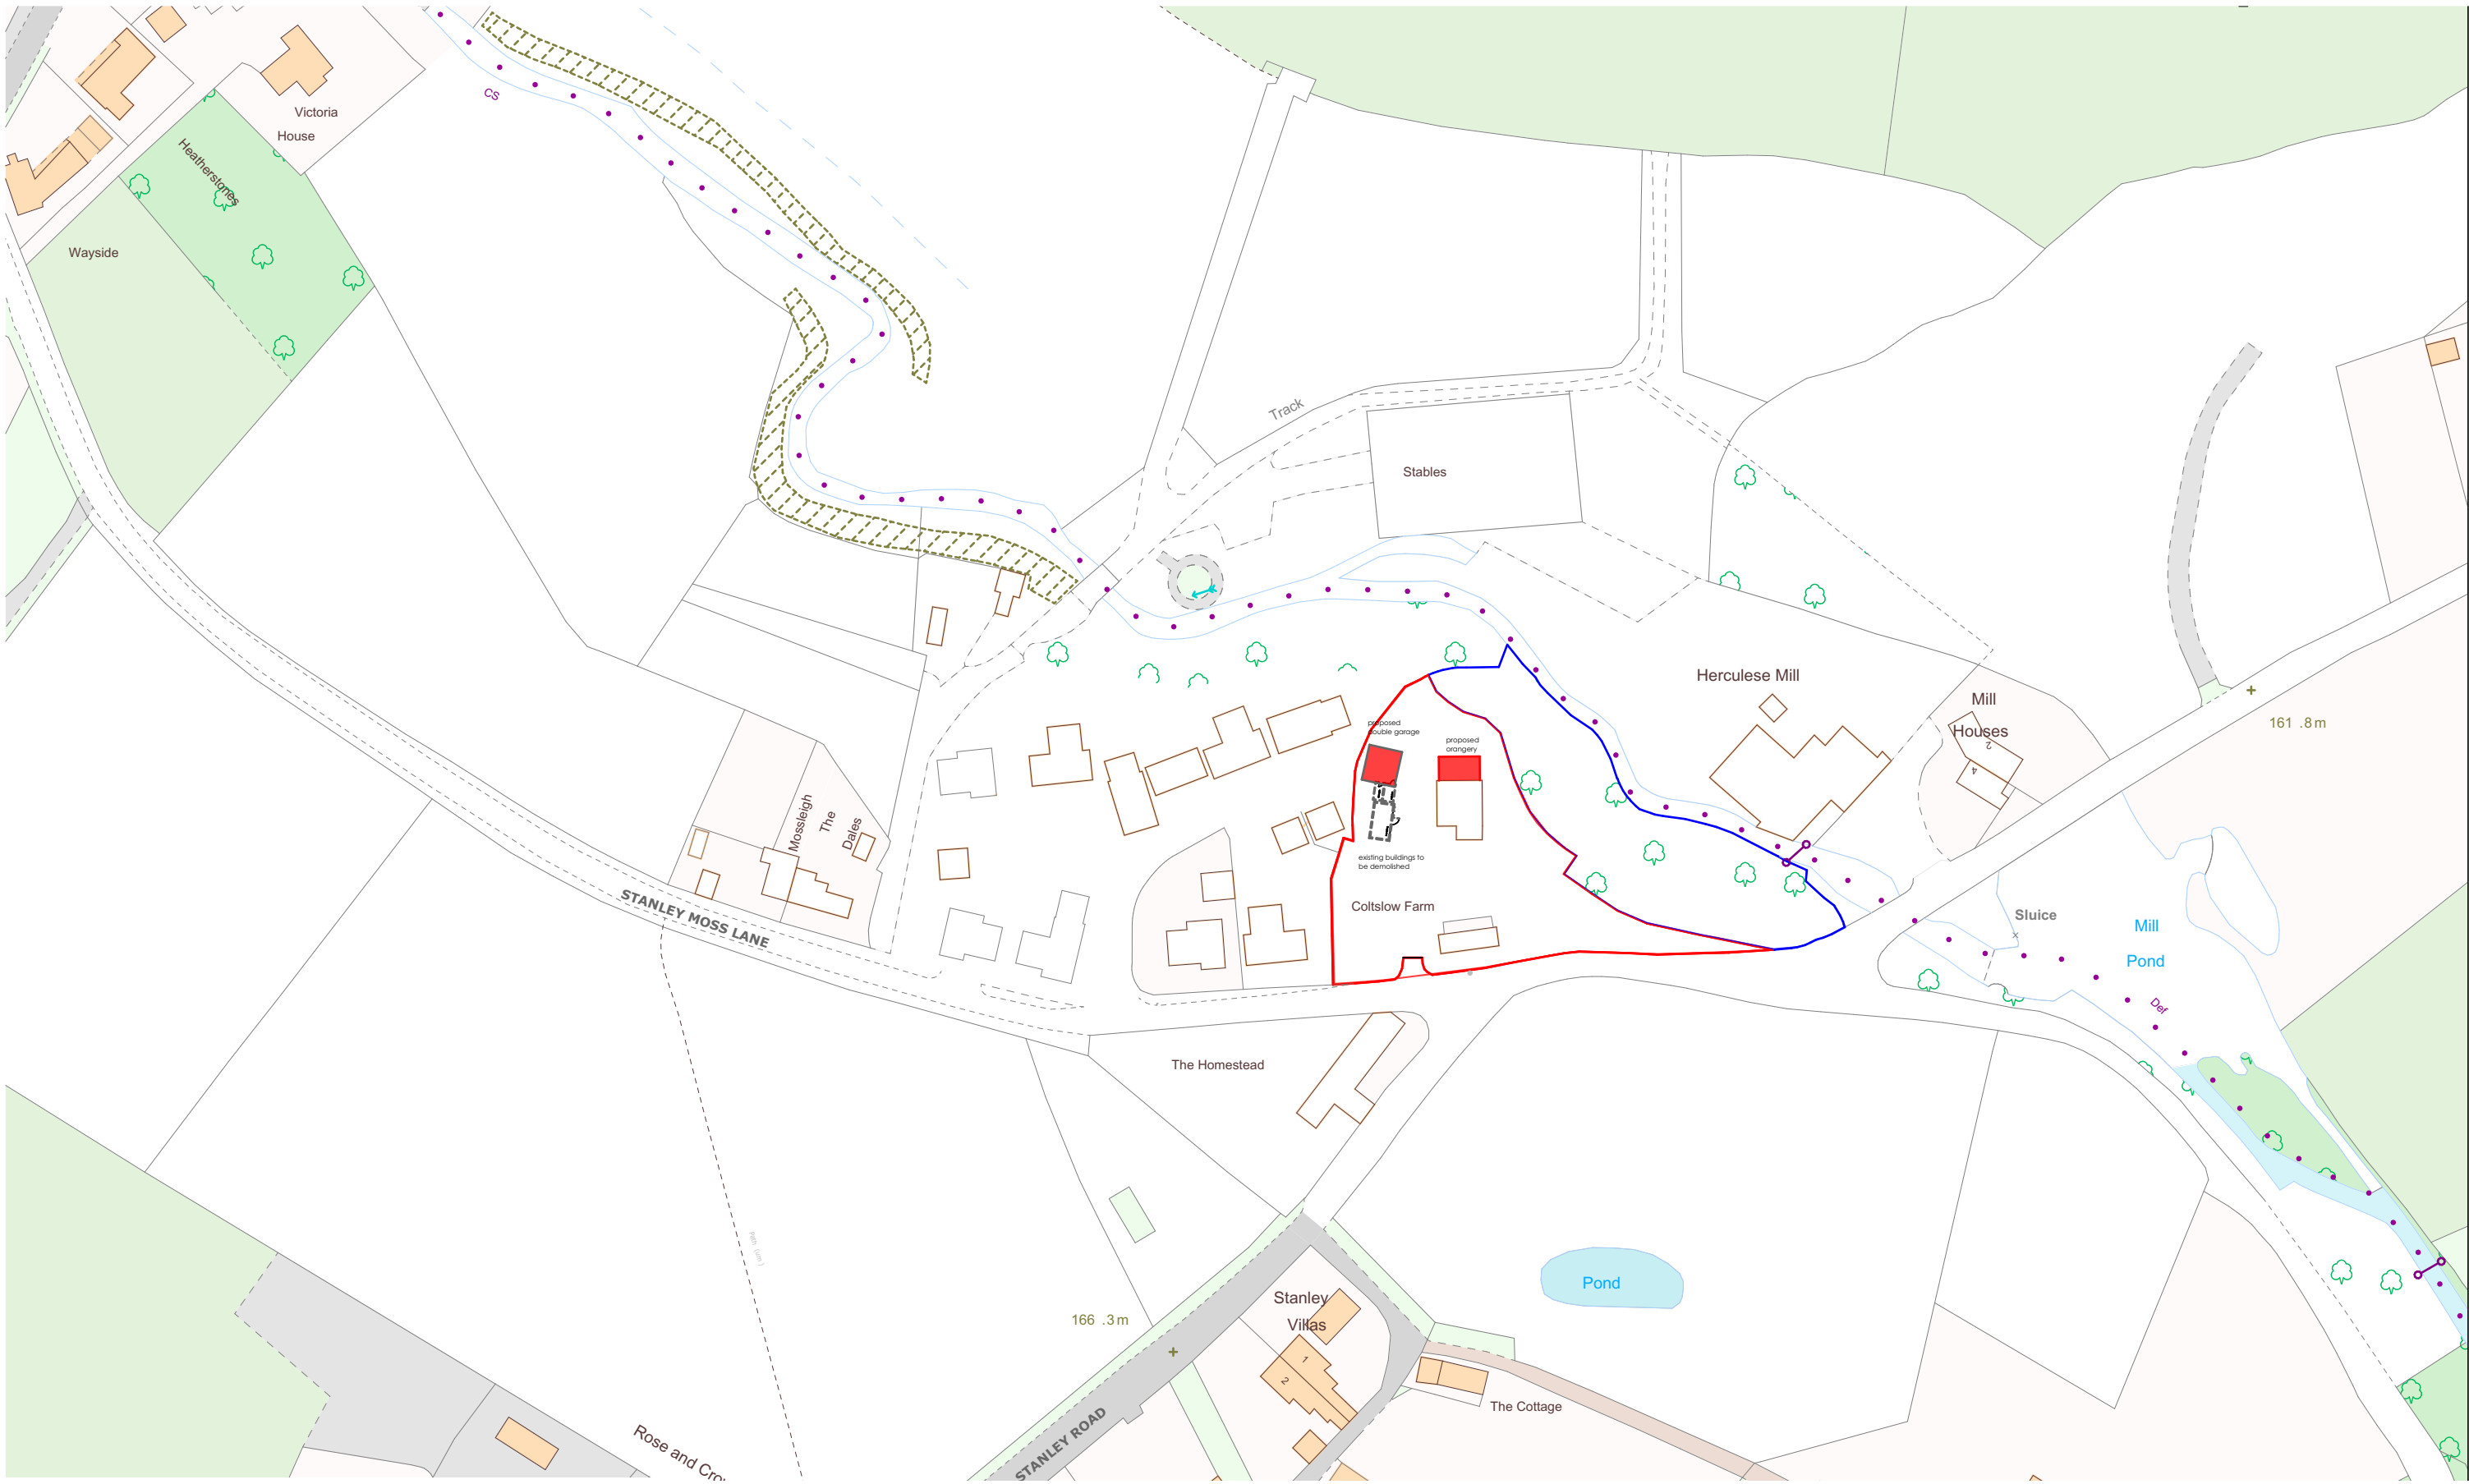

Site Location Plan As Proposed

N

MAP LICENSE NUMBER : 100006115

woodgoldstraw

yorath

ARCHITECTS QUANTITY SURVEYORS CDM CO-ORDINATORS

Churchill House, Regent Road, Stoke on Trent, ST1 3RH.
Tel: 01782 208000 Fax: 01782 208712 E-mail: info@woodgoldstraw.co.uk
www.woodgoldstraw.co.uk

Client.
MR AND MRS A GROCOTT

Project.
**PROPOSED ORANGERY AND
DETACHED DOUBLE GARAGE**

Scale 1:1250	Issue Date 09/05/2025
Sheet Size A1	Drawn

Title.
**location plan as existing and
proposed**

Drawing Number 5019-01-01-A.13- Rev A	/ (Revision) Revision ID
---	-----------------------------

CAD file path:
X:\0 PROJECTS\5019 Mr & Mrs Grocott\5019-01 Orangeries\Design\Arch\CAD\PLAN AS
PROPOSED.dgn
Copyright: Wood Goldstraw Yorath LLP.
Contractors are to check all dimensions on site and refer any discrepancies to the Architect immediately. This drawing has
been prepared for planning purposes only and to the best of our knowledge the original digital document is accurate at the
stated scale. However, we cannot accept liability for the accuracy of third party data (OS mappings, topographical survey
information, etc) used in the production of this document which we have relied upon in good faith. Any dimensions are noted
for reference and any further specific dimensional information can be provided upon request.