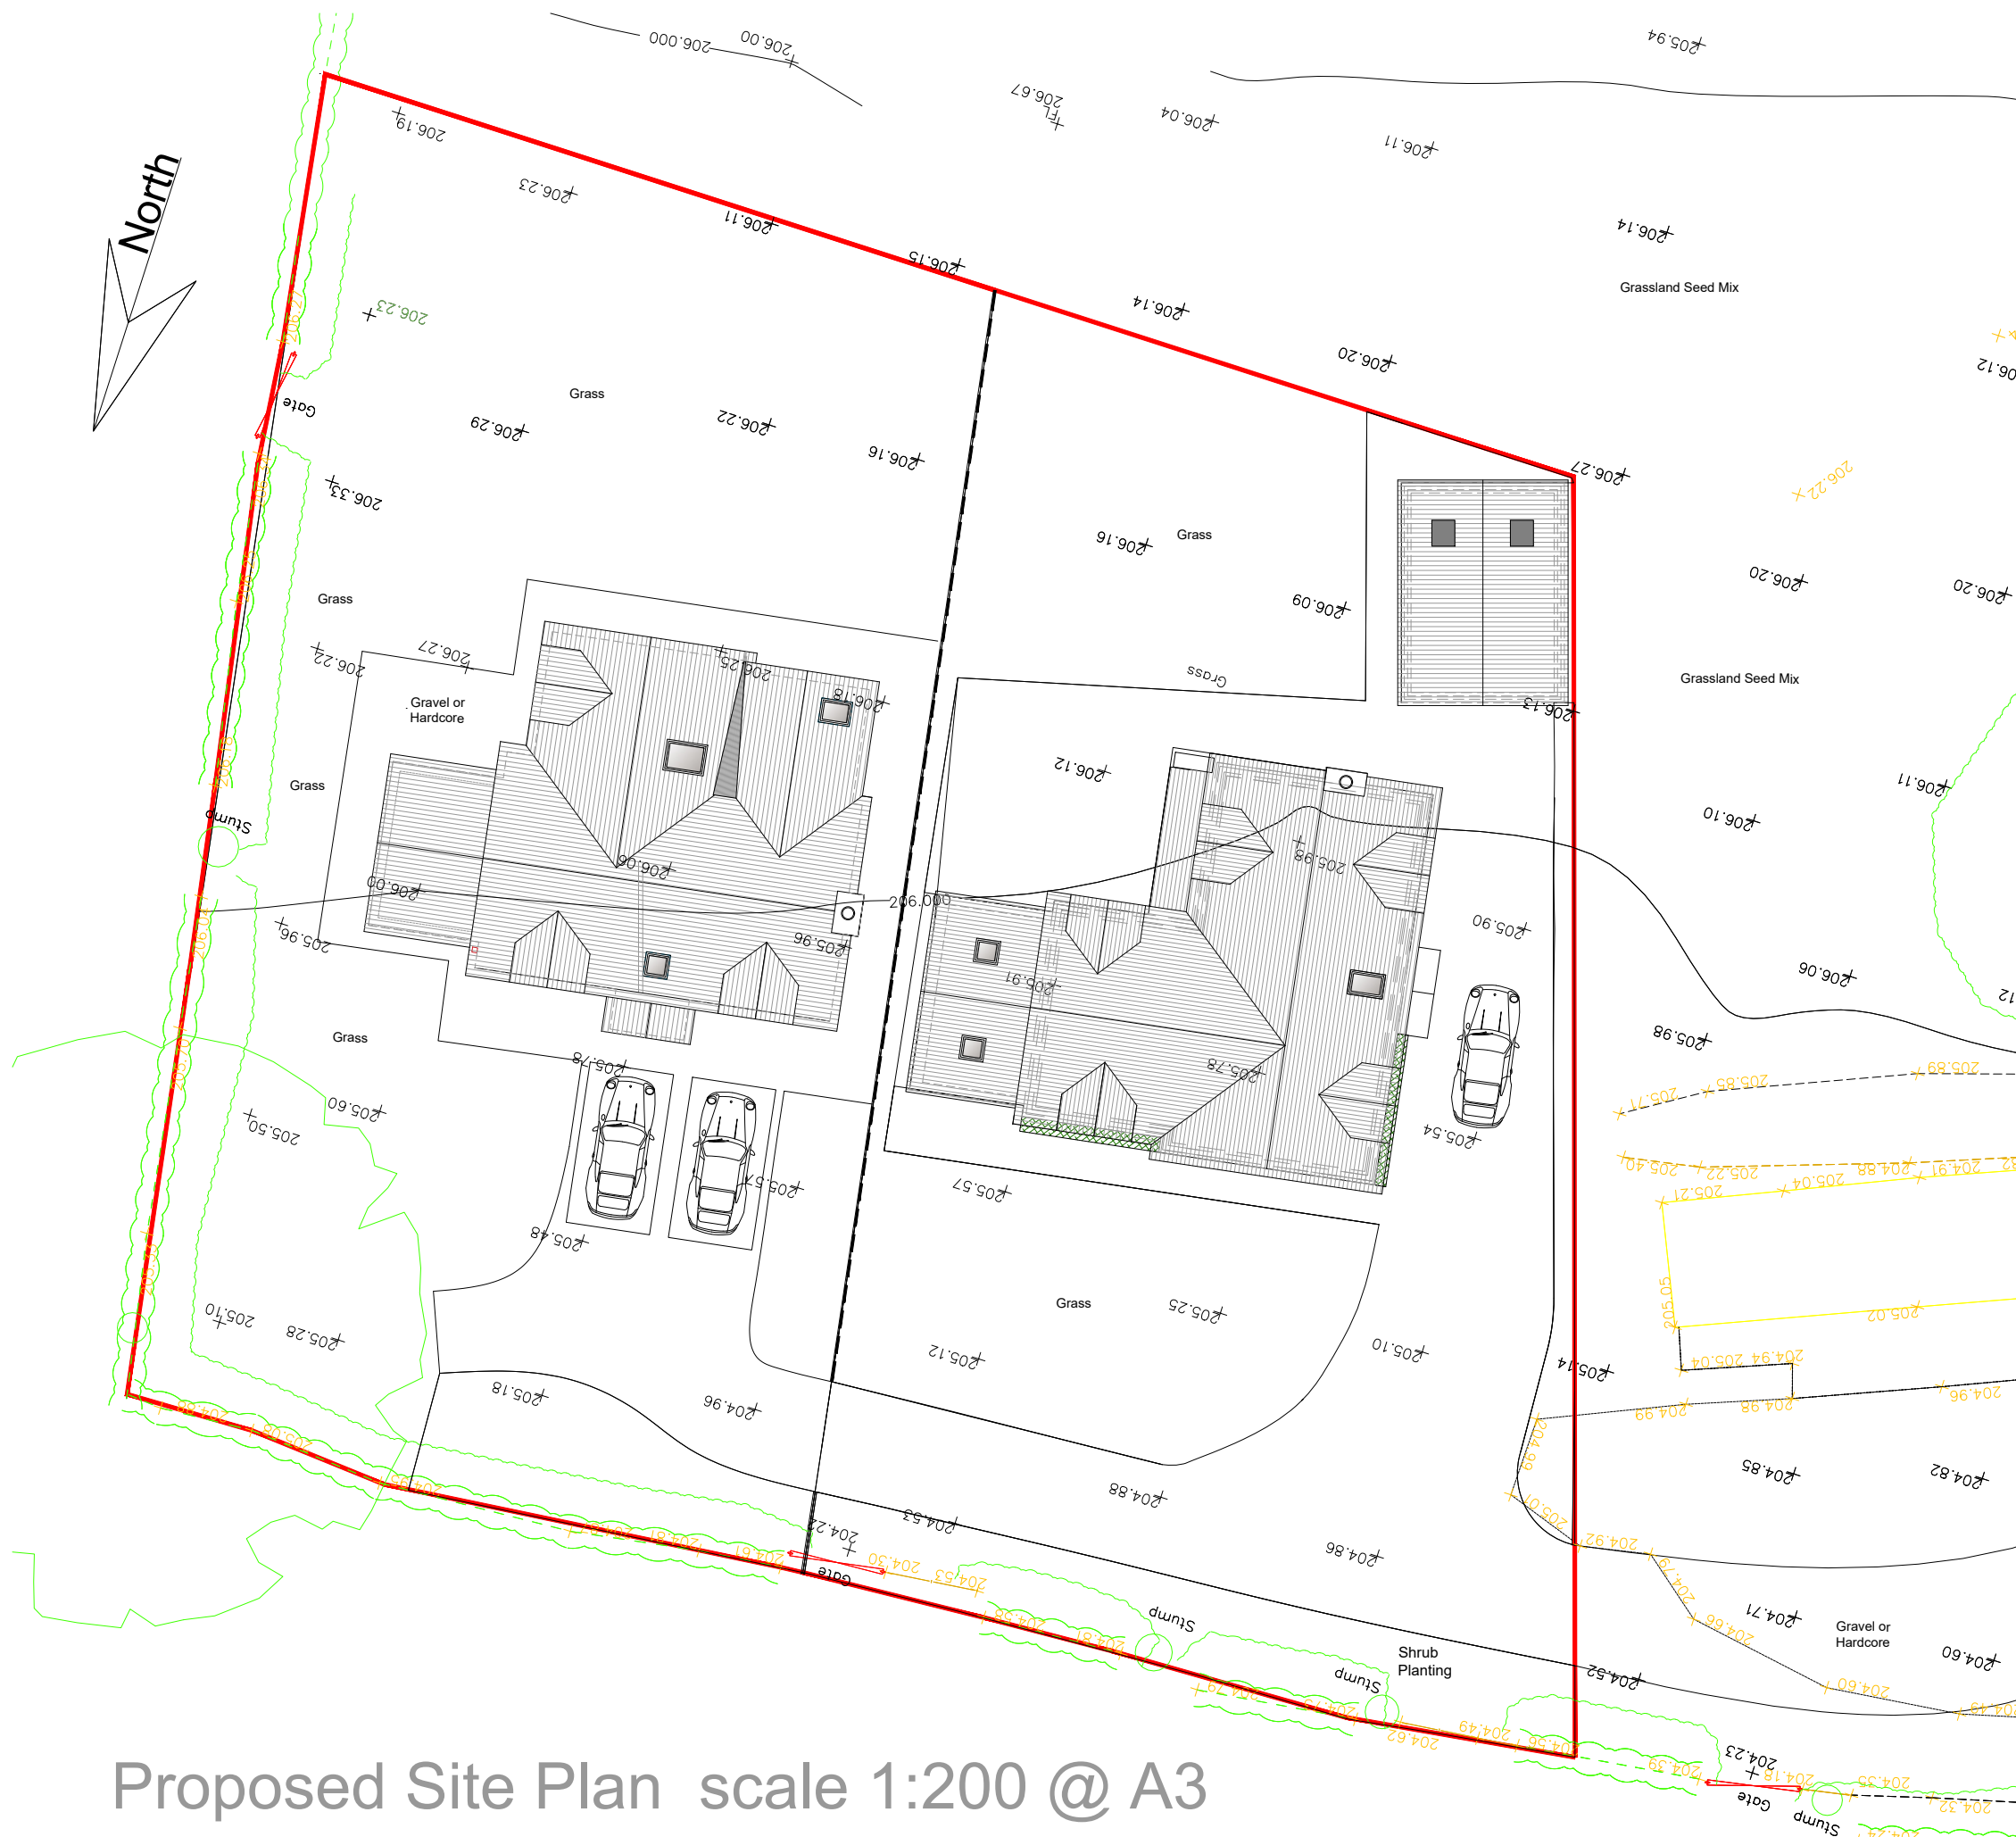


MAC
ARCHITECTURAL DESIGN LTD

Moorland House, 123 Moorland Road, Burslem, ST6 1JD.
T:01782 503302 E:admin@mac-arch.co.uk

Client:
Miss J Sims & Mr + Mrs M Sims

Project:

Proposed Dwellings on Land off
Quarry Bank & Main Road,
Hollington, Stoke on Trent, Staffs.

Title:
Proposed Site Plan

Status:
Planning

Paper Size A3: Date: February 2025 Drawing Ref: 1908-AL18C