


Note distance to boundary
A=3.2m
B=8.6m
C=11.7m

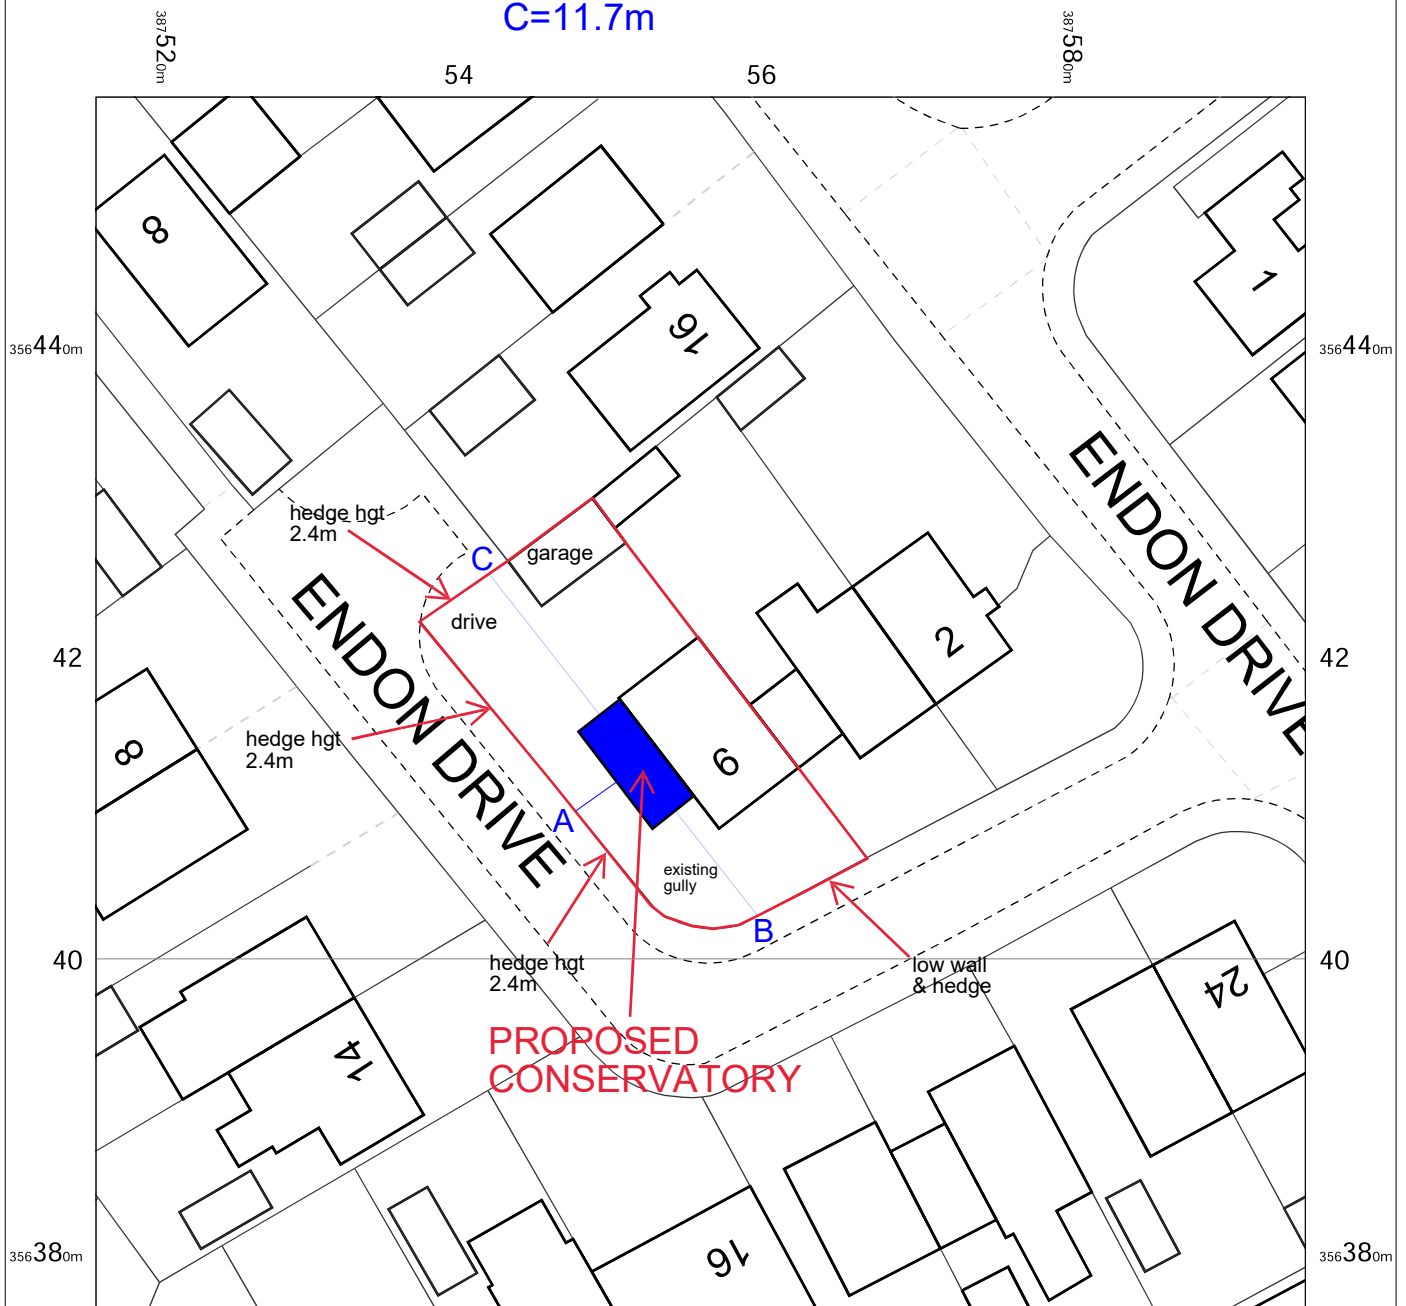


PROPOSED CONSERVATORY TO SIDE ELEVATION
width 8.1m, projection 3.5m, hgt to eaves 2.55m, hgt to ridge 3.55m
brickwork to match property, frames/rafters rosewood upvc, glazing clear,
roof material glass
drainage to existing gully, boundary treatments to remain same



OS MasterMap 1250/2500/10000 scale
Tuesday, April 8, 2025, ID: CM-01216867
www.centremapslive.co.uk

1:500 scale print at A4, Centre: 387556 E, 356417 N

©Crown Copyright Ordnance Survey. Licence no.
AC0000849896

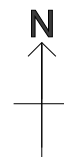

FOR A BETTER POINT OF VIEW