

REV	DESCRIPTION	DATE
REVND1	FOR REVIEW	11/12/24

TO BE READ IN CONJUNCTION WITH RELEVANT 'SITE PREPARATION DOCUMENT'

RELEVANT ARCHITECTURAL, ENGINEERS, M&E, AND SPECIALIST CONTRACTOR DRAWINGS AND SPECIFICATIONS. GENERAL NOTES:

THE CONTRACTOR IS RESPONSIBLE FOR CHECKING DIMENSIONS, TOLERANCES, AND REFERENCE. ANY DISCREPANCIES TO BE CHECKED WITH THE ARCHITECT BEFORE PROCEEDING WITH THE WORKS.

ALL NEW WORKS, PRODUCTS AND PROCESSES AR TO BE IN ACCORDANCE WITH THE RELEVANT BUILDING REGULATIONS, BRITISH STANDARDS AND MANUFACTURERS GUIDANCE, DETAILS AND SPECIFICATIONS.

NO. 5 KEY HEIGHT SHOWN IS OPTIMUM SUBJECT TO SITE CONFIRMATION.

- NOTES:
- EXTERNAL REMOVALS:
 - Contractor to review asbestos register in branch property file.
 - Disconnect power, alarm, data & IT from ATMs to be removed.
 - Remove existing ATMs & Plinths/Baseplates.
 - PROPOSED:
 - Once existing ATM is removed, adjust existing aperture to anti-bandit specification, in line with aperture requirements for the new ATM.
 - All replacement ATMs to be positioned on centreline of existing removed device unless otherwise noted on this drawing.
 - Modify wall apertures as required
 - Reduce wall thickness as required
 - Install new plinths/Baseplates & ATMs
 - Install new collars/Tablets
 - Disconnect/reconnect data & power
 - DECORATION & FINISHES:
 - All affected areas to be made good and finished to match existing, to contractors scope of works and NatWest Design Guide
 - M&E & I.T.:
 - Install power and data to new ATM
 - SECURITY:.
 - Provide security alarms to new ATM

INFO@MCLHWORKSPACE.COM

MCLHWORKSPACE.COM

Heathfield House
Phoenix Crescent
Strathclyde Business Park
ML4 3NJ

Castleton House
15 Trench Road
Mallusk
BT36 4TY

Project:

BIDDULPH

Description:

REMOTE ATM REPLACEMENT


Location:

NW ATM,
63 HIGH STREET,
BIDDULPH,
STOKE-ON-TRENT,
ST8 6AD


Job No.: 5560	Scale: AS-SHOWN	Drawn by: PATS	Status: PROPOSAL	Date: 11/12/2024
------------------	--------------------	-------------------	---------------------	---------------------

Drawing name:


5560-WKS-00009-114

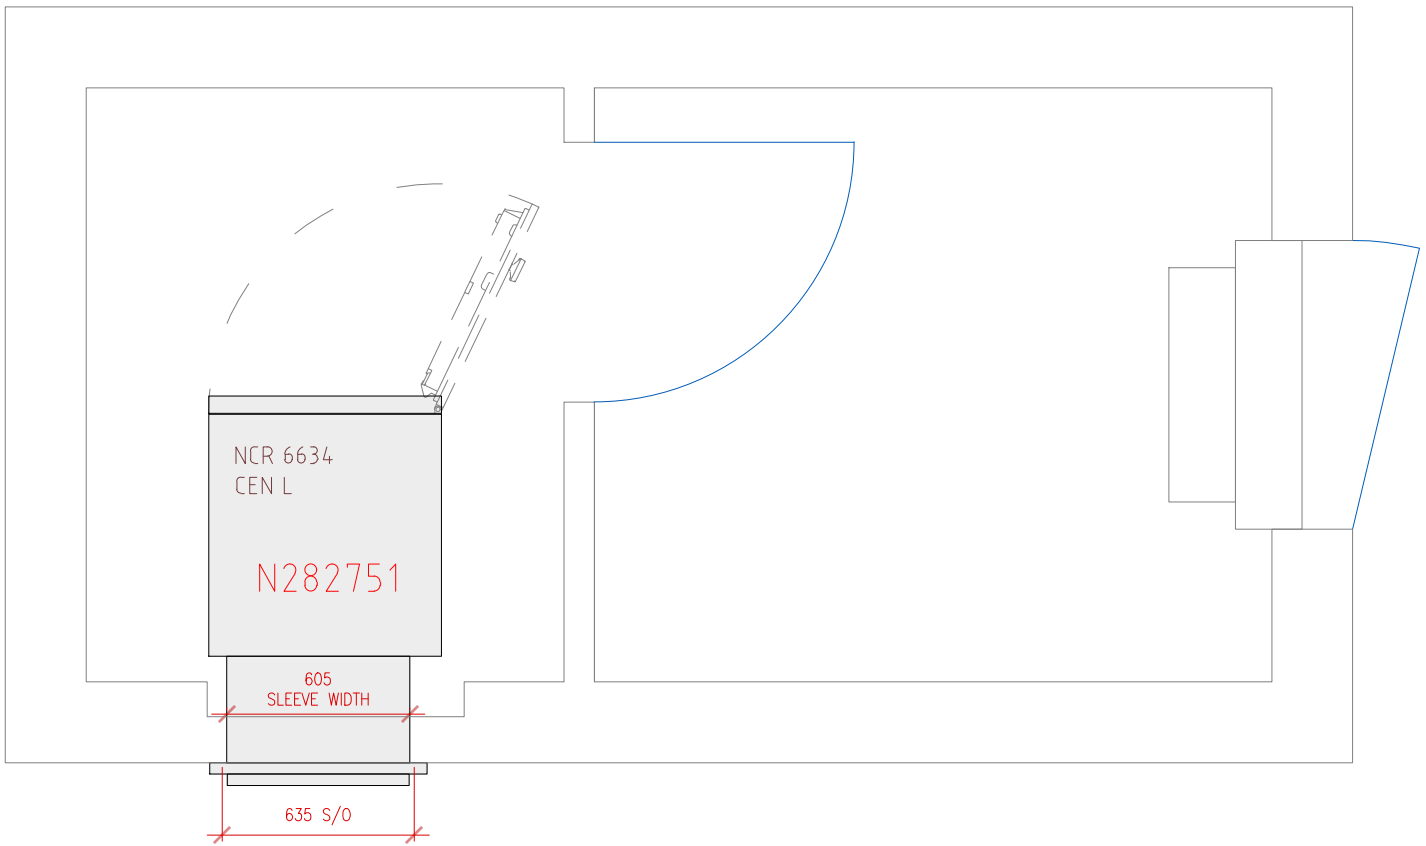


EXISTING ATM ROOM PLAN - SCALE 1:25

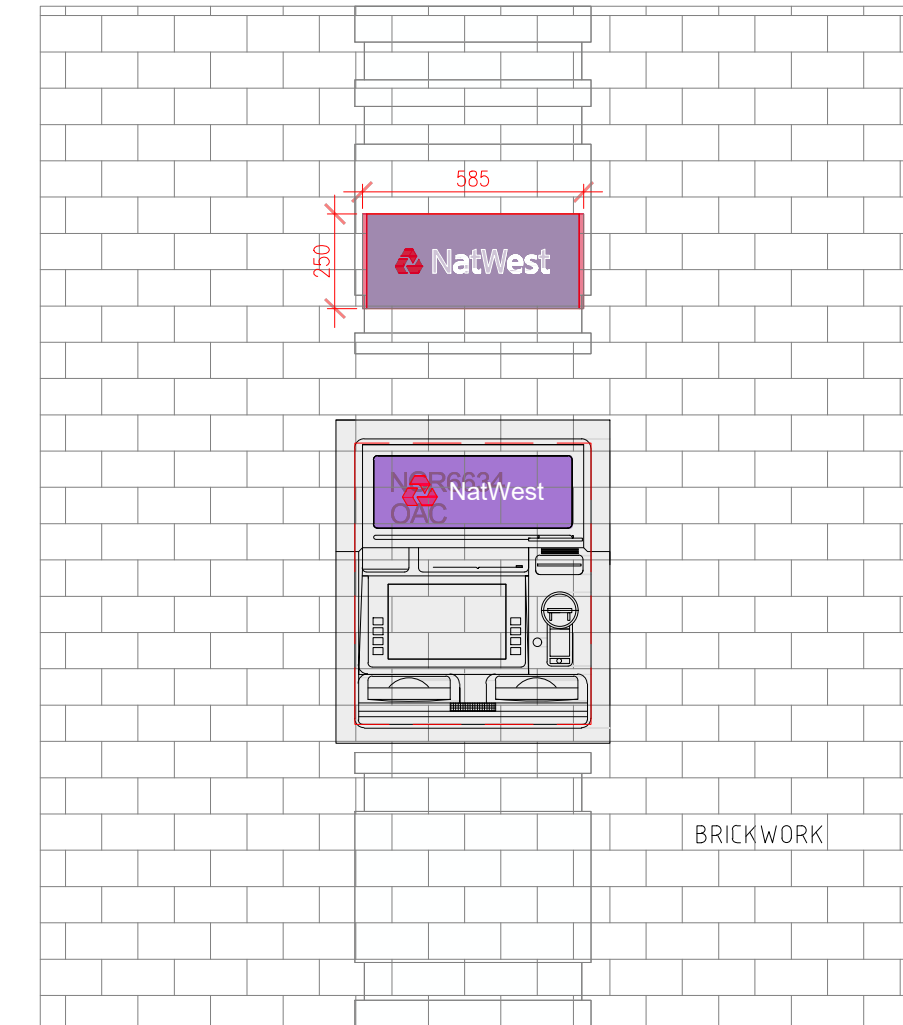


EXISTING EXTERNAL - SCALE 1:20

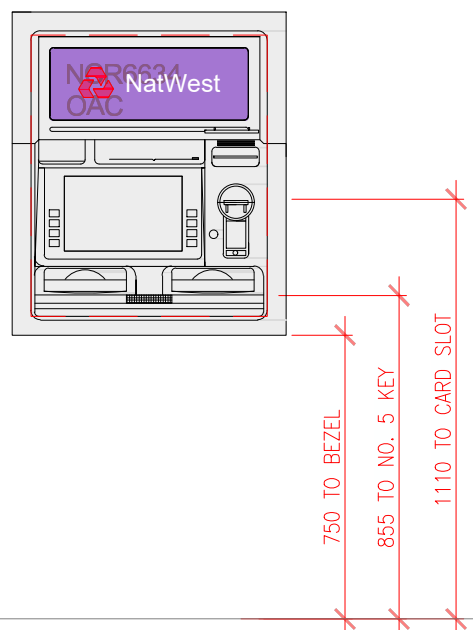


EXISTING ELEVATION - SCALE 1:20

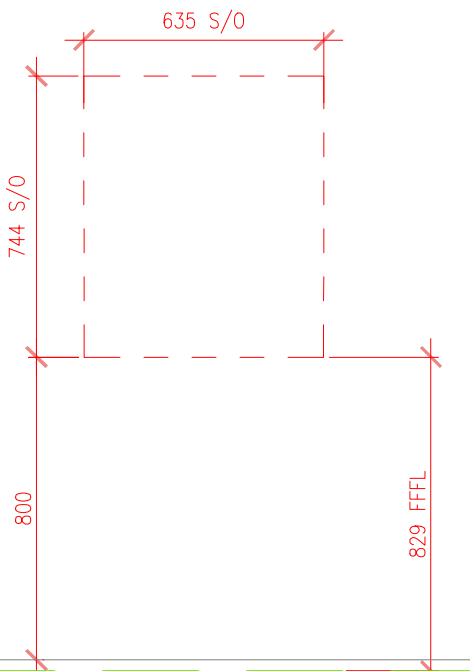


STRUCTURAL OPENING - SCALE 1:20

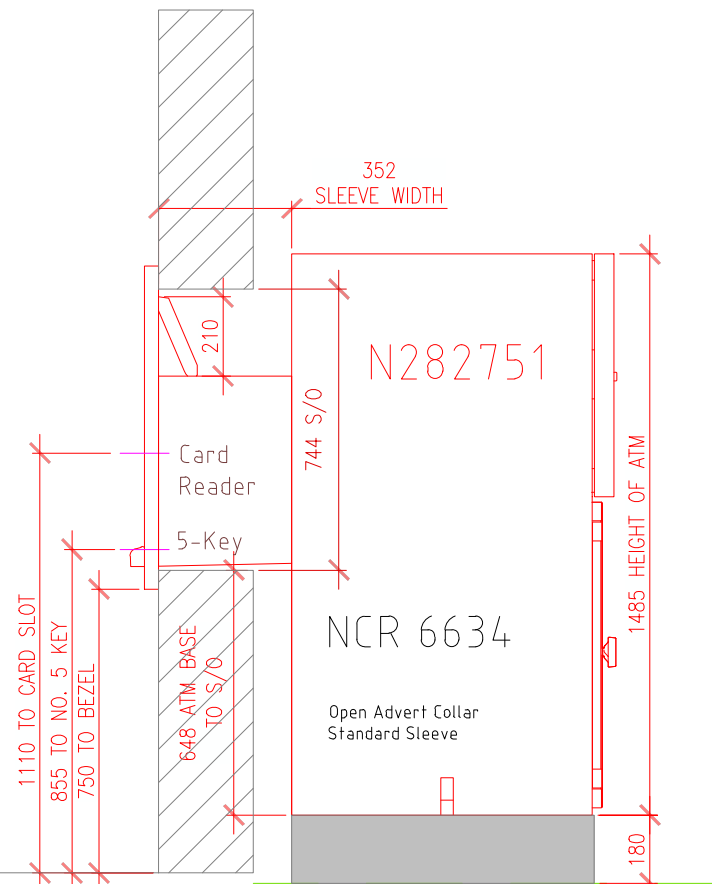


EXISTING SECTION - SCALE 1:20

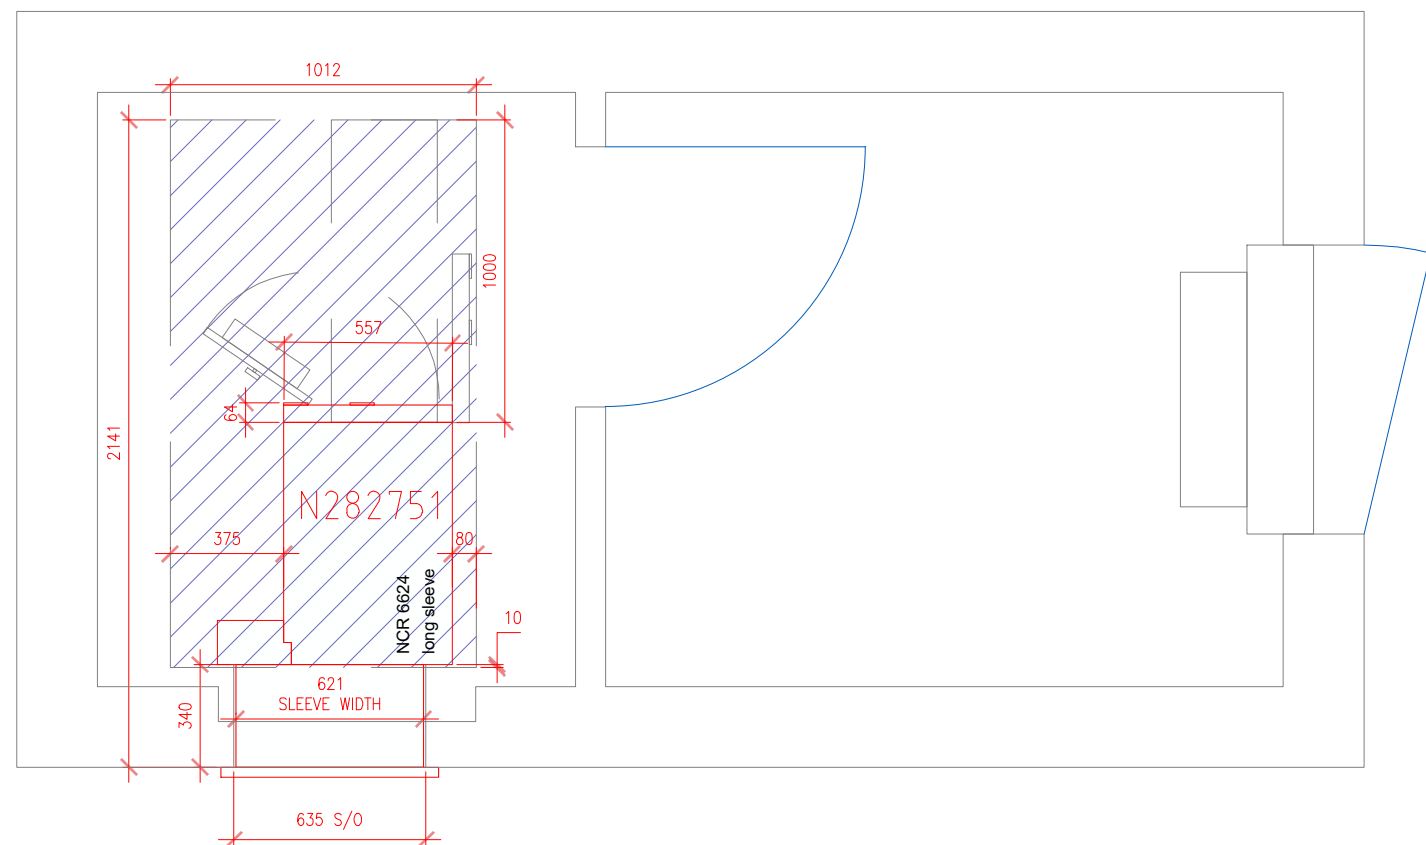


PROPOSED ATM ROOM PLAN SCALE 1:25

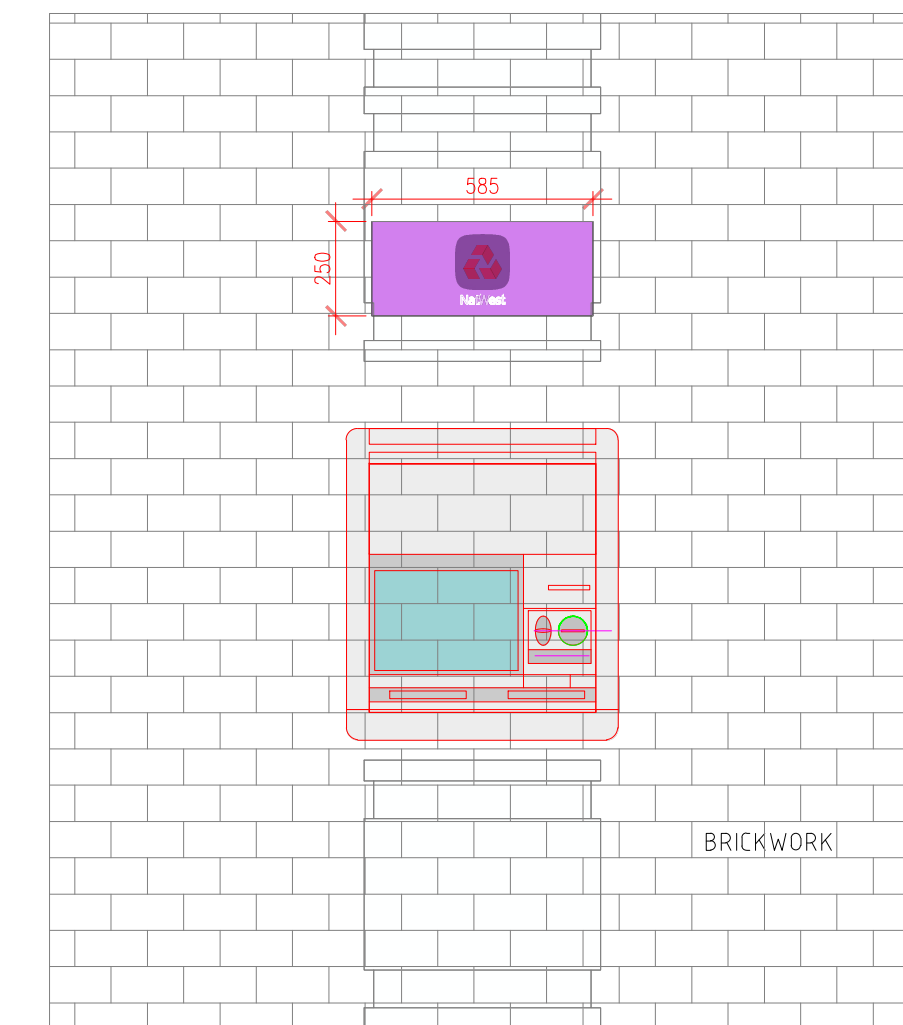


PROPOSED EXTERNAL - SCALE 1:20

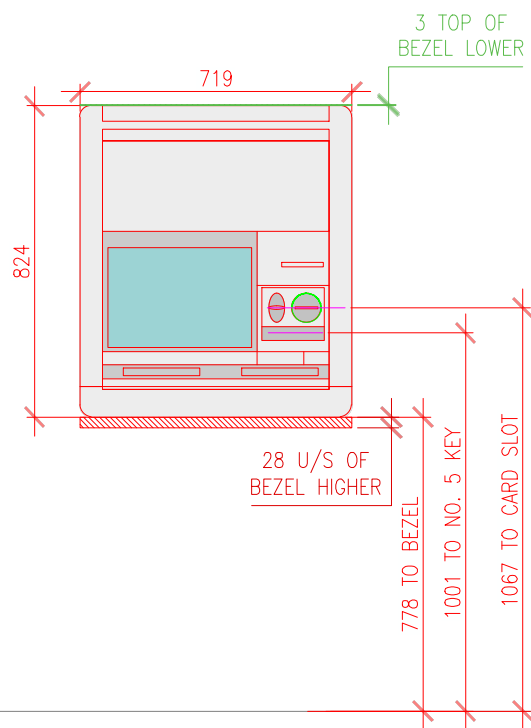

PROPOSED ELEVATION - SCALE 1:20

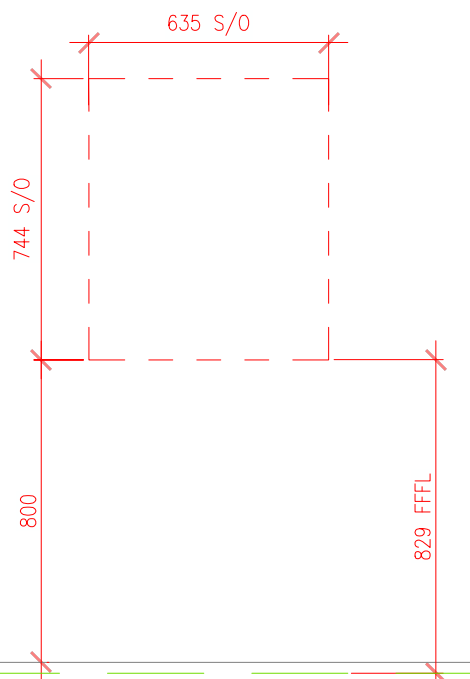

STRUCTURAL OPENING - SCALE 1:20

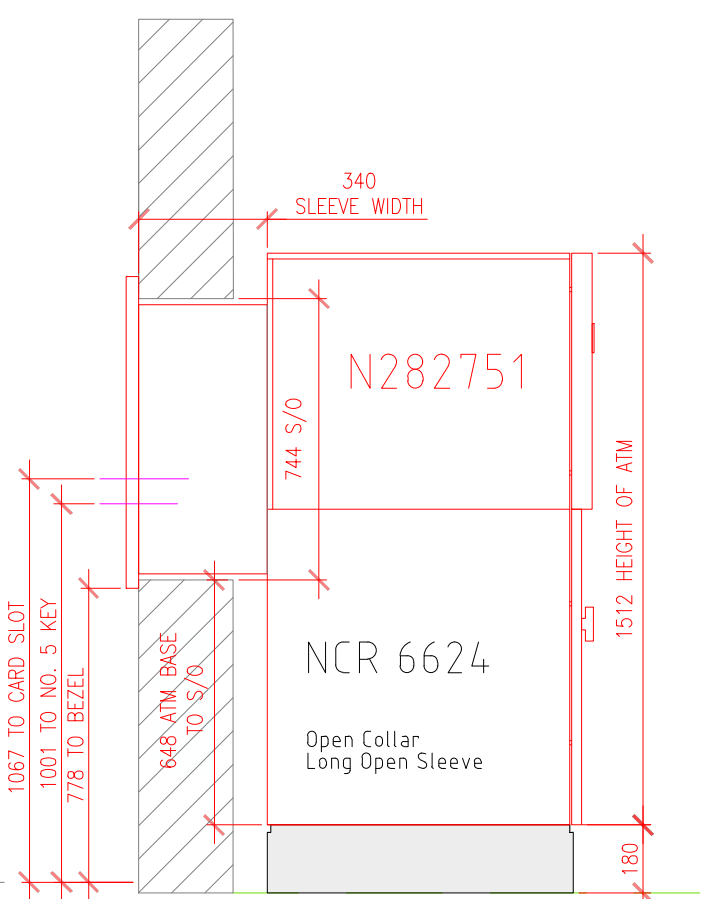

PROPOSED SECTION - SCALE 1:20

DEVICE SCHEDULE

Device ID	Existing device to be removed	Device Type	Device Location	Proposed Device	SAI Present	DDA Compliant
N282751	NCR6634	ATM	EXTERNAL WALL	NCR6624	NO	YES