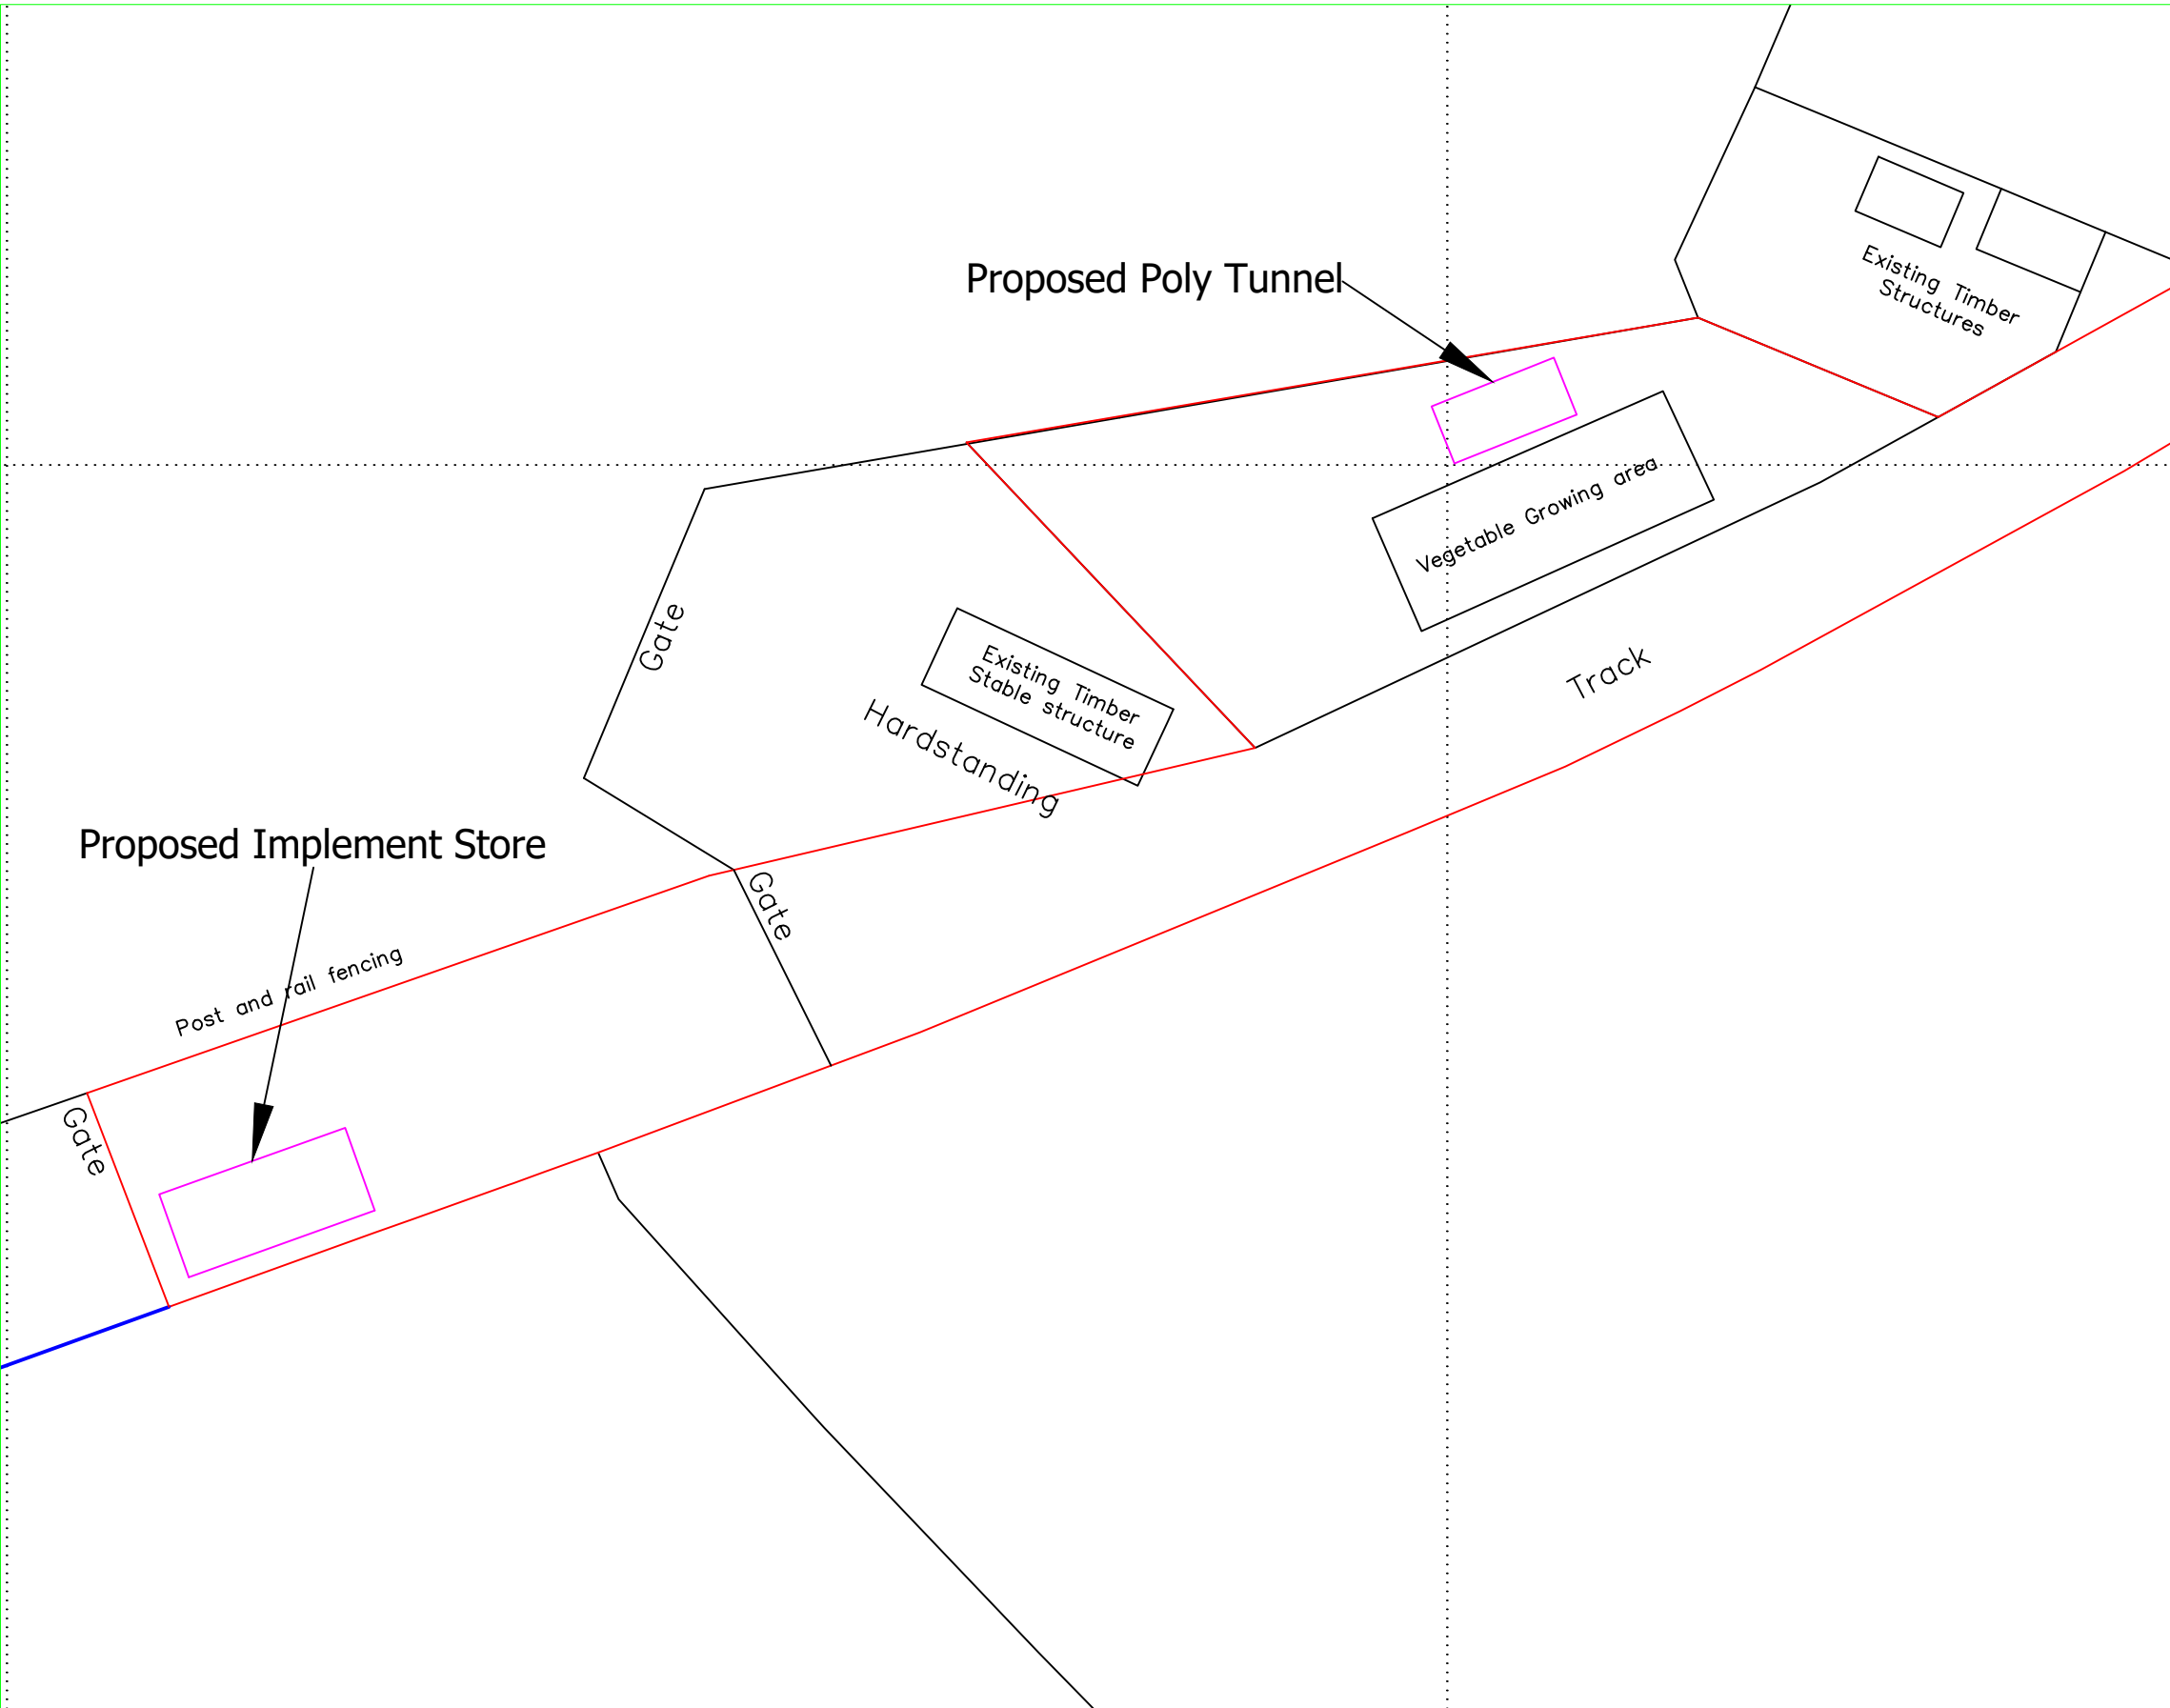


Reproduced from Ordnance Survey digital map data, 1:2500 scale, by permission of Ordnance Survey on behalf of The Controller of Her Majesty's Stationery Office. © Crown copyright. All rights reserved.

© Copyright		
J C Harrison Planning & Admin Services		
jo@jcharrison.co.uk 07792 144155		
Client:		
Mr & Mrs R P Danks Martindale, Biggin		
Project:		
Proposed Fodder/implement Store Building and poly tunnel greenhouse at Land south of A523, Ashbourne Road, Bottomhouse		
Title:		
Block Plan		
Drawn:	J Harrison	Date: 12.05.2025
Scales:	1:500 @ A3	
Drg. No.:	1228-002	Rev.: