


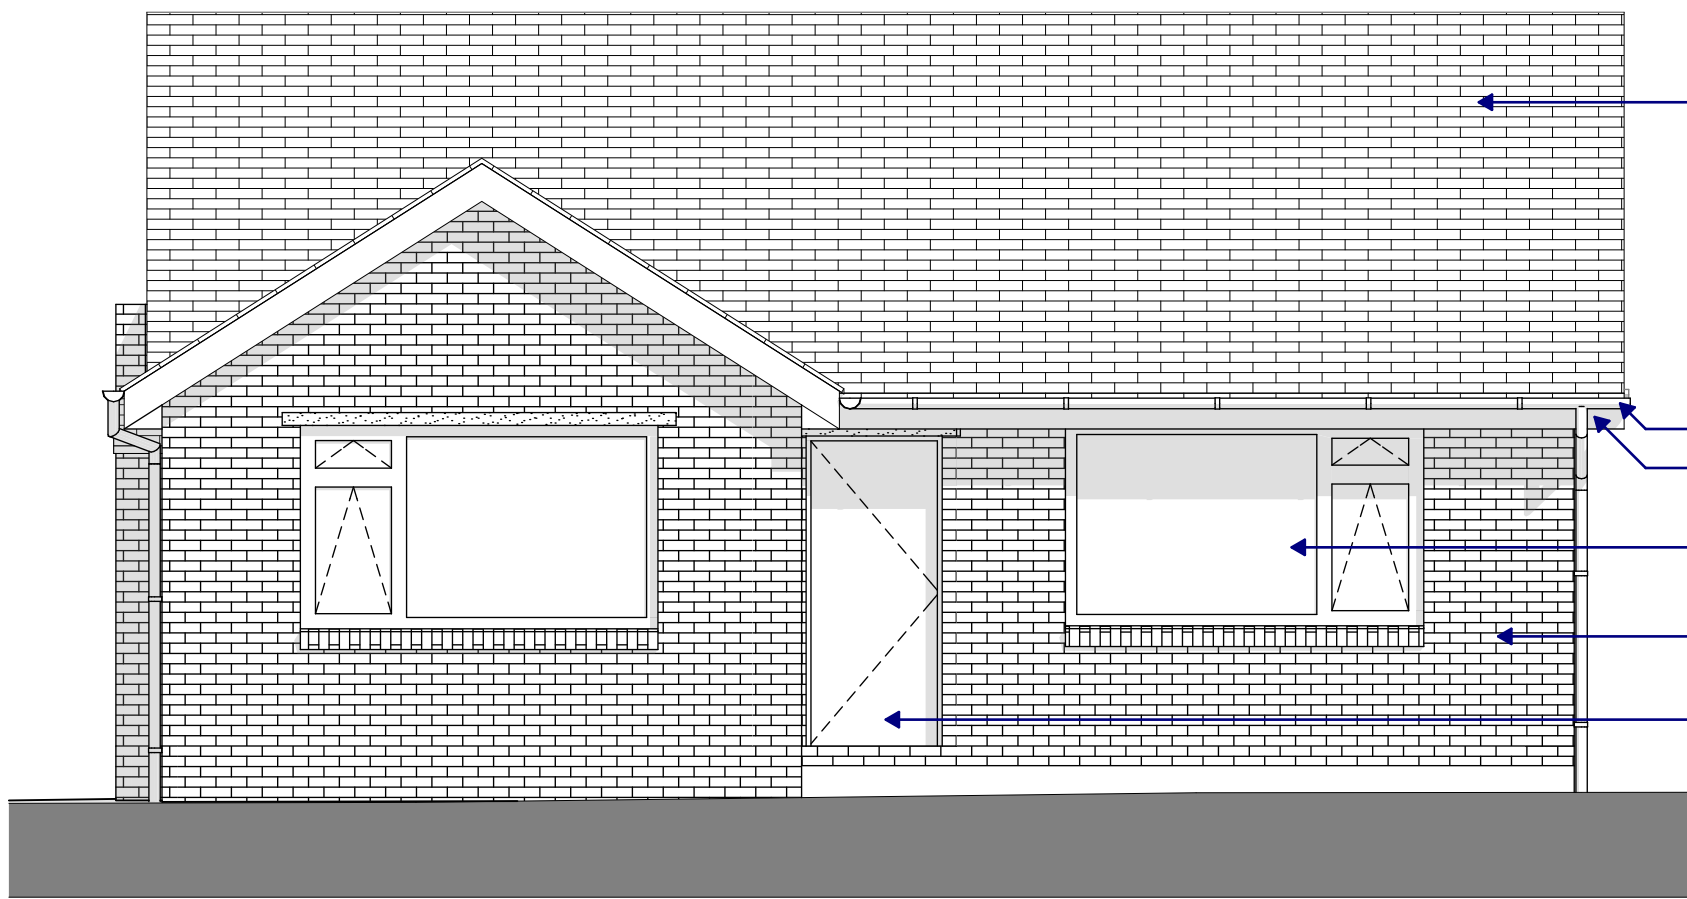

E-01 Existing North-Facing Elevation
1:50 Scale @ A1



Existing concrete roof tiles


Existing white rain water goods

Existing white painted timber fascias and soffits


Existing white UPVC windows

Existing running bond red masonry


Existing white UPVC door

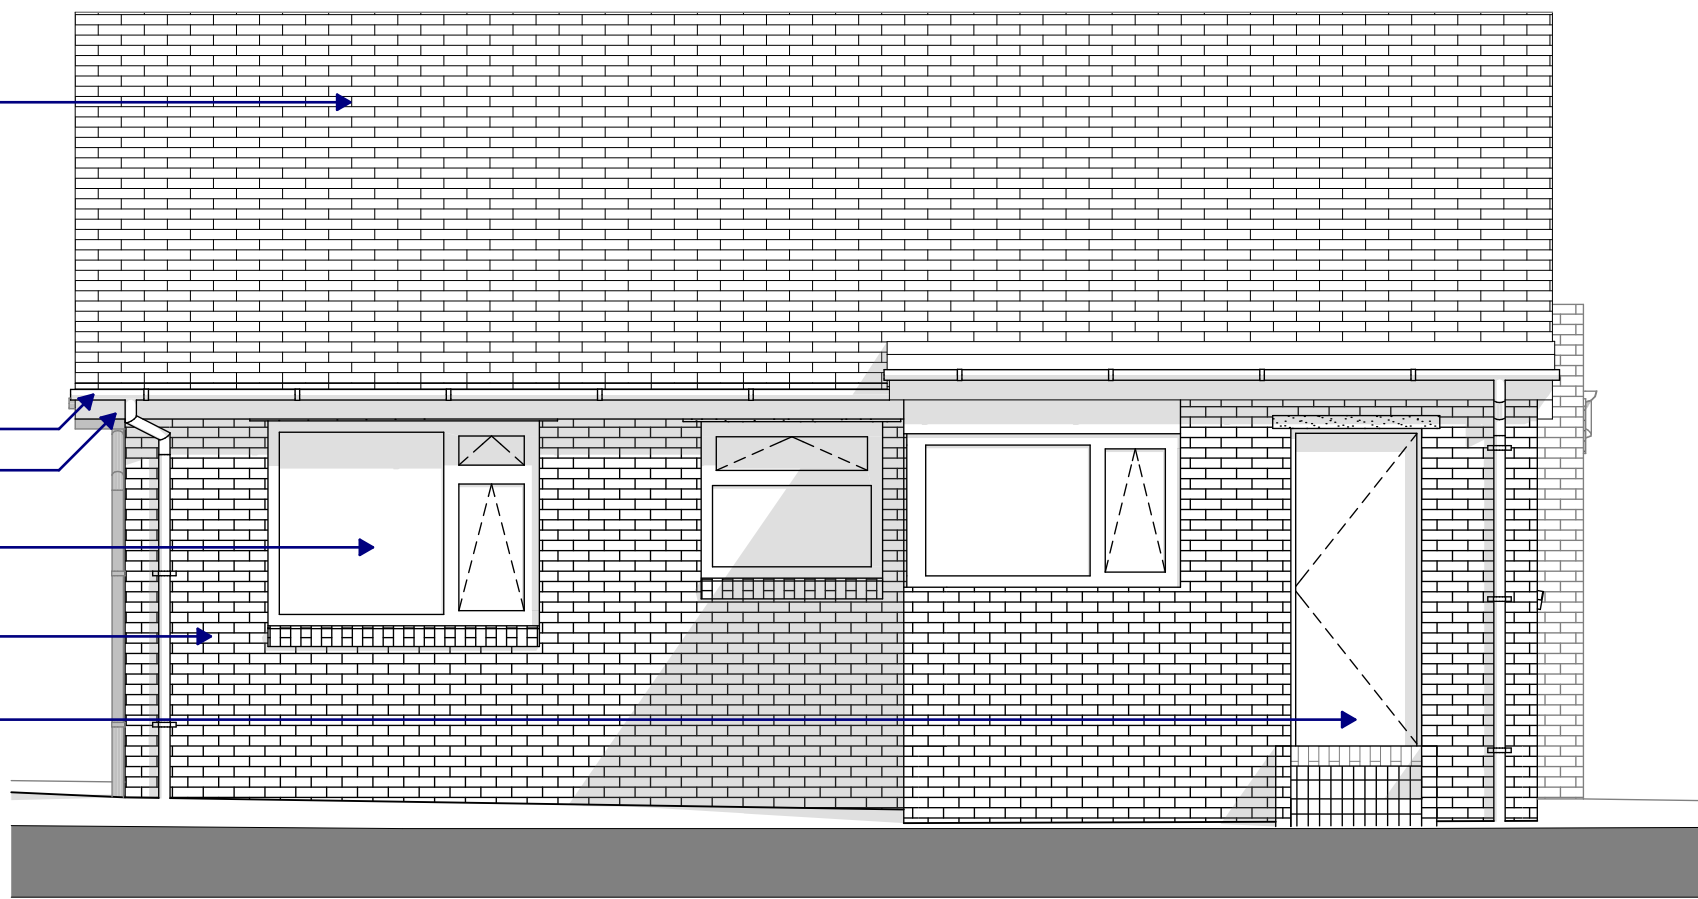

E-02 Existing South-Facing Elevation
1:50 Scale @ A1

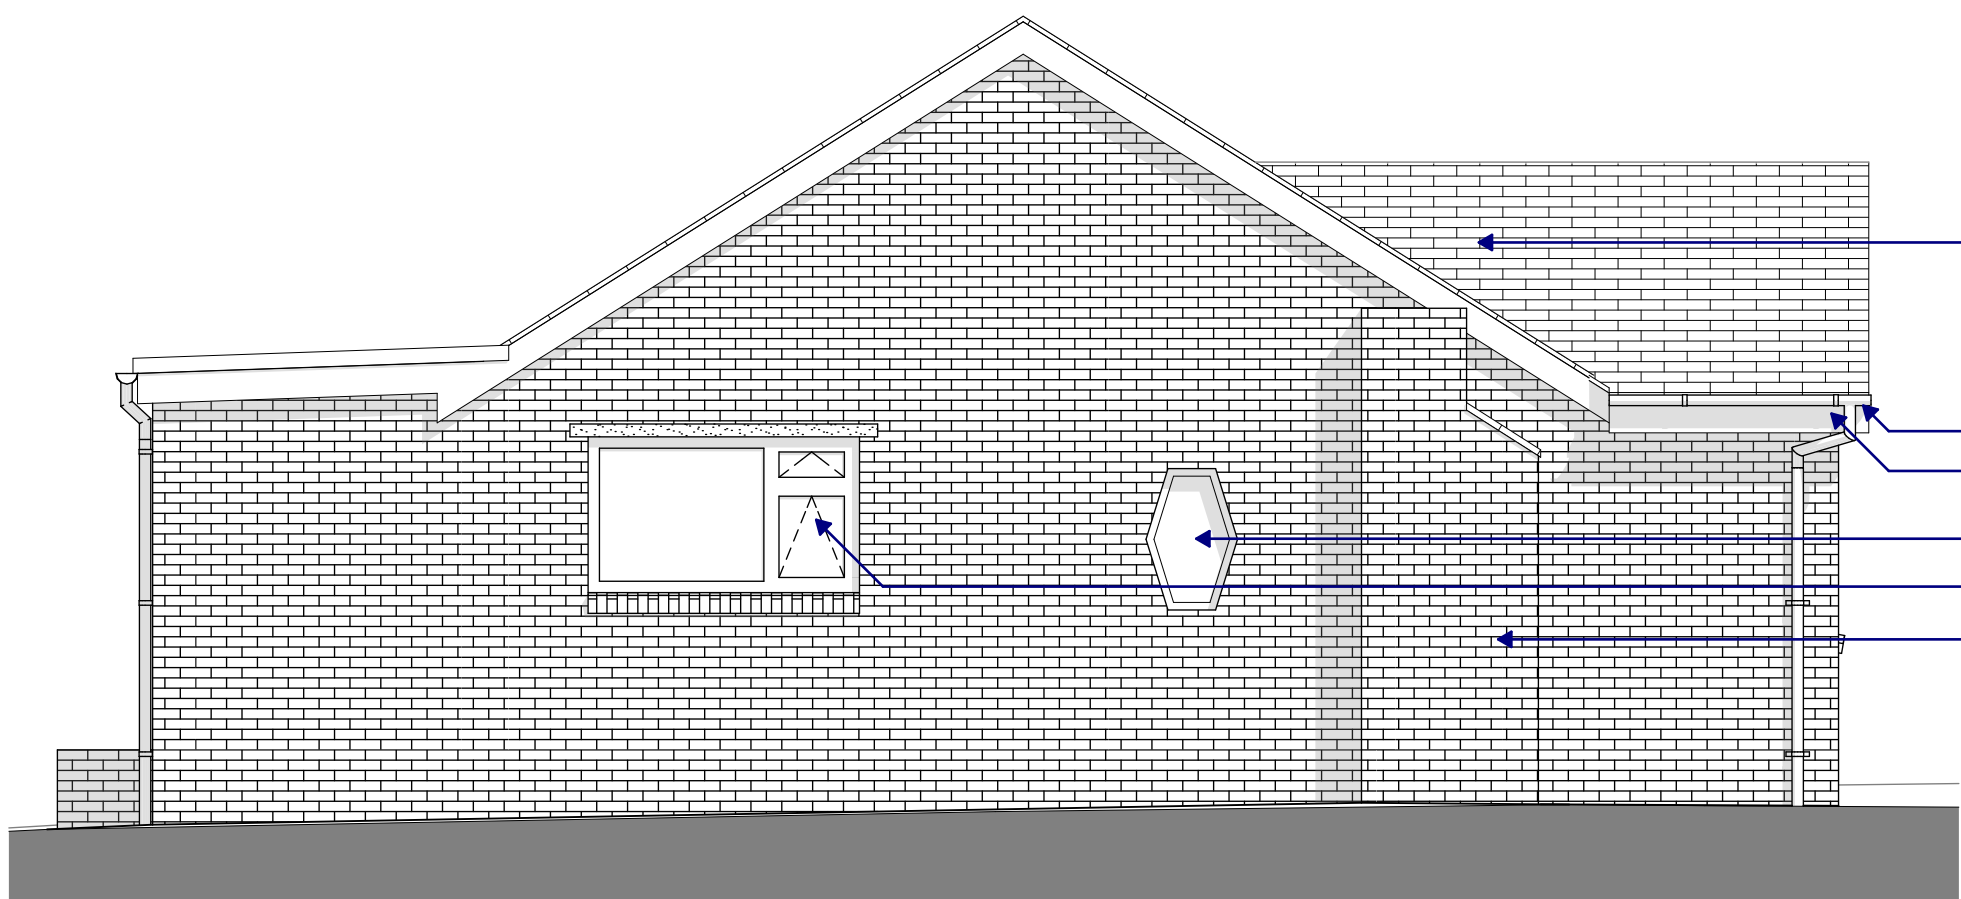

E-03 Existing East-Facing Elevation
1:50 Scale @ A1

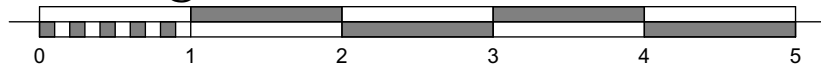

Existing concrete roof tiles


Existing white rain water goods

Existing white painted timber fascias and soffits


Existing white timber frame window

Existing white UPVC windows

Existing running bond red masonry

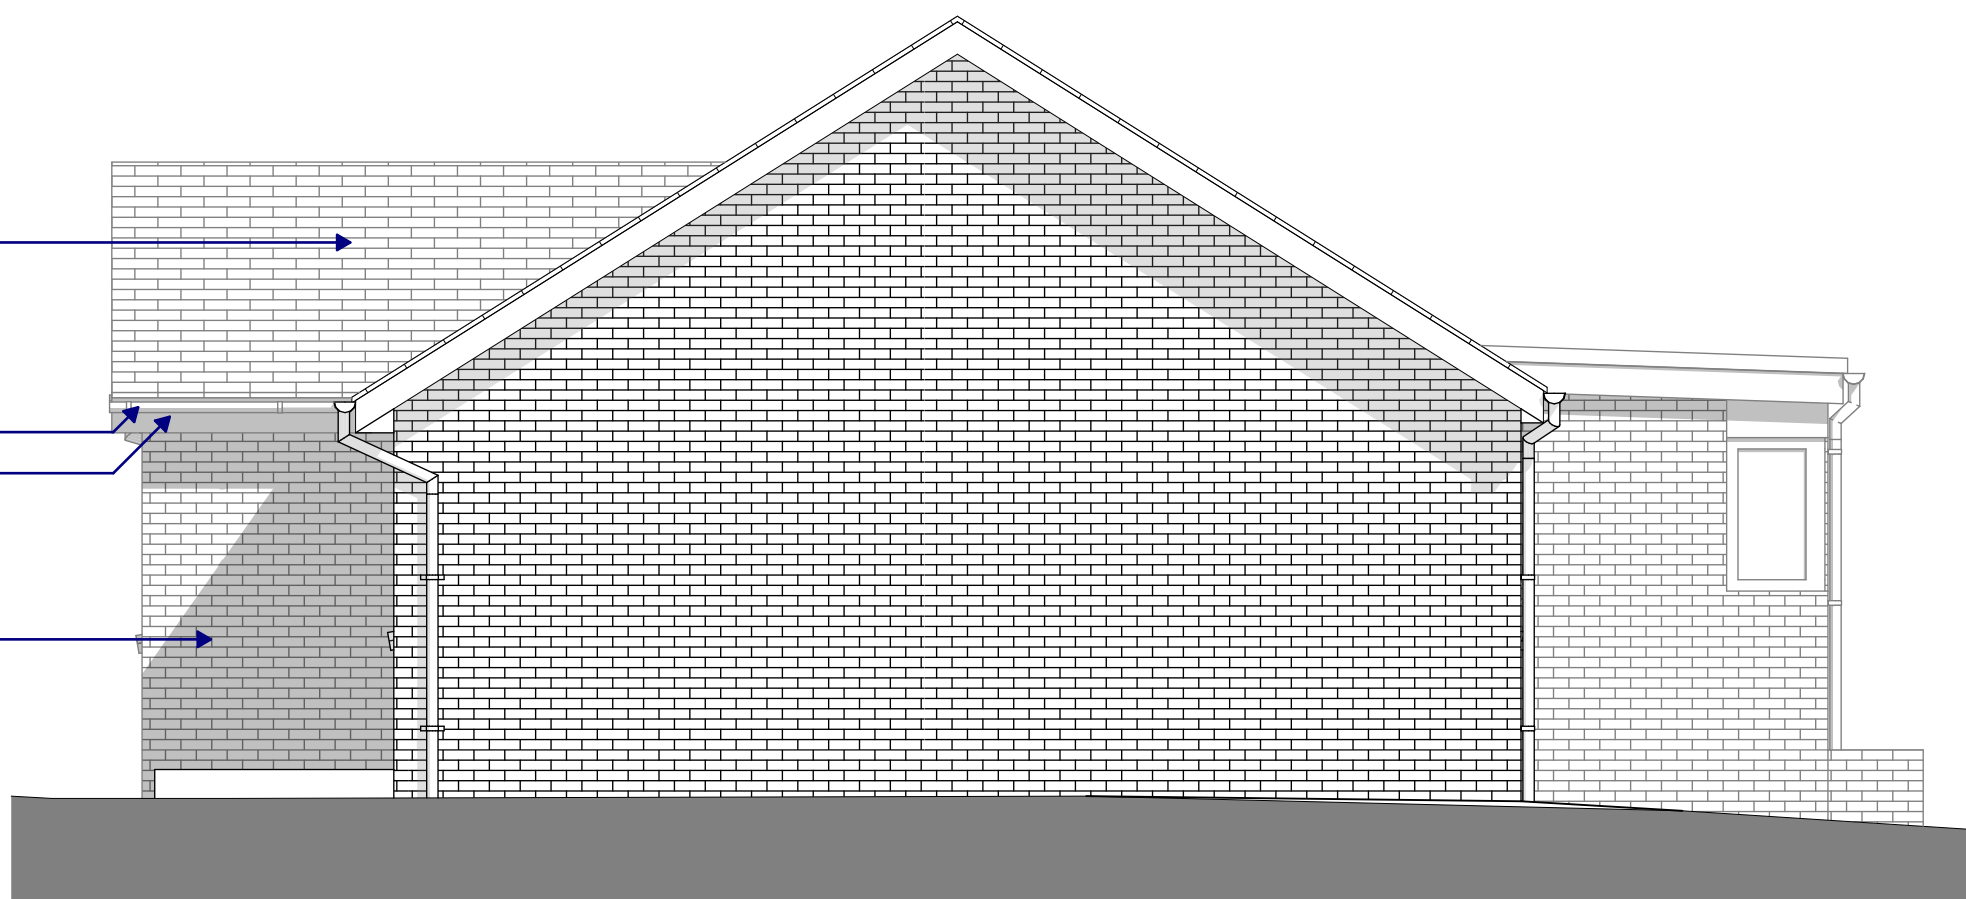

E-04 Existing West-Facing Elevation
1:50 Scale @ A1

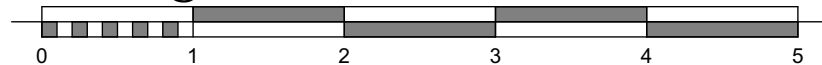

Rev: Comment: Date: By:

wood | goldstraw | yorath
ARCHITECTS QUANTITY SURVEYORS CDM CO-ORDINATORS
Churchill House, Regent Road, Stoke on Trent, ST1 3RH.
Tel: 01782 208000 Fax: 01782 208712 E-mail: info@woodgoldstraw.co.uk
www.woodgoldstraw.co.uk

Client:
Mr Damon Brough

Project:
Front and Rear Extensions

Scale 1:50	Issue Date 03/03/2025
Sheet Size A1	Drawn LO

Title:
Existing Elevations

Drawing Number 5005-01-02	/ (Revision)	Revision ID
------------------------------	--------------	-------------

CAD file path:
X:\0 PROJECTS\5005 Mr Damon Brough\5005-01 Front & rear extensions\Design\Arch\CAD\5005-01
Existing Model.dwg
Copyright: Wood Goldstraw Yorath LLP.
Contractors are to check all dimensions on site and refer any discrepancies to the Architect immediately. This drawing has been prepared for planning purposes only and to the best of our knowledge the original digital document is accurate at the stated scale. However, we cannot accept liability for the accuracy of third party data (OS mapping, topographical survey information, etc) used in the production of this document which we have relied upon in good faith. Key dimensions are noted for reference and any further specific dimensional information can be provided upon request.