

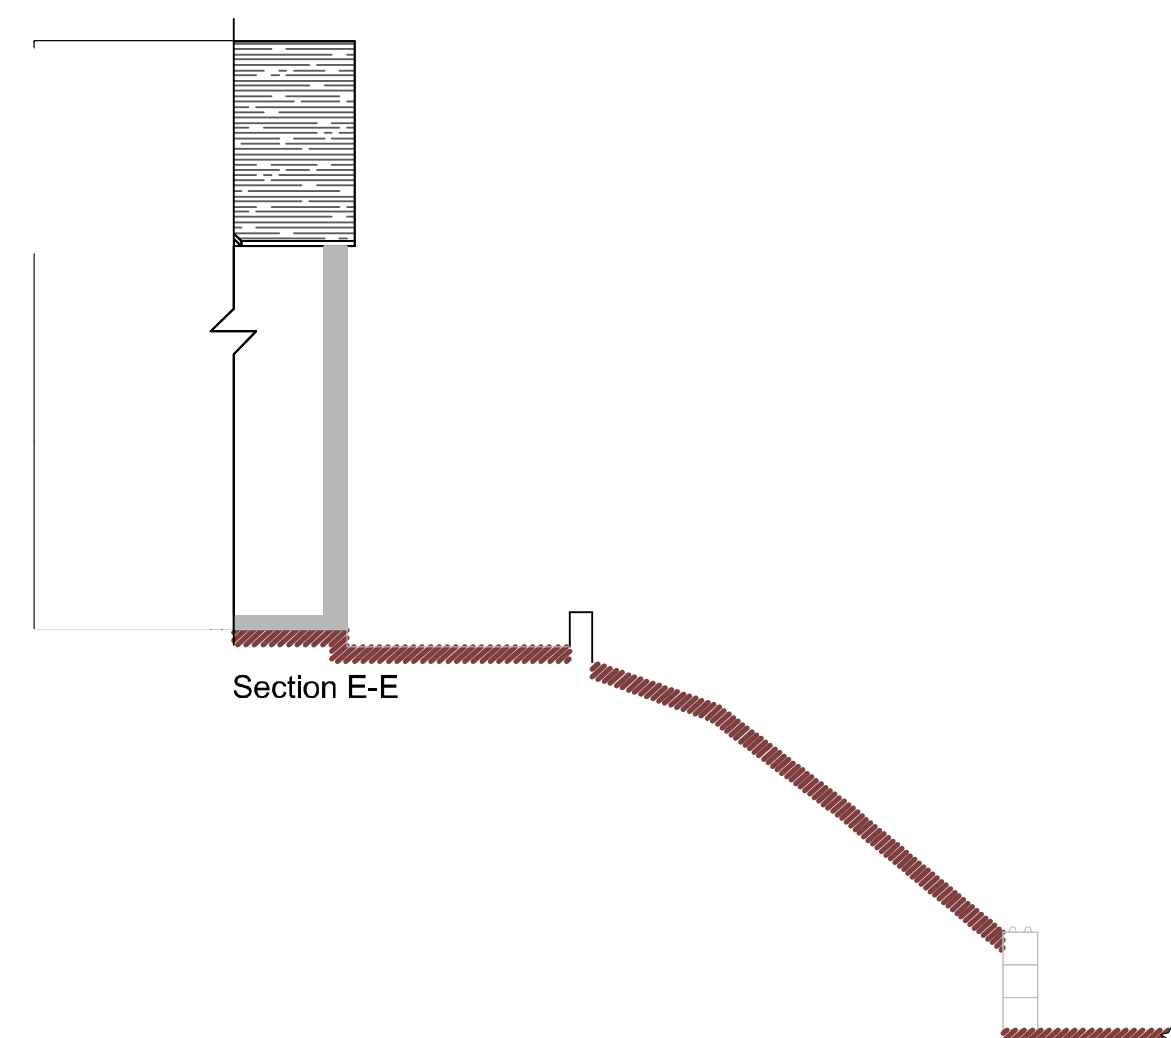
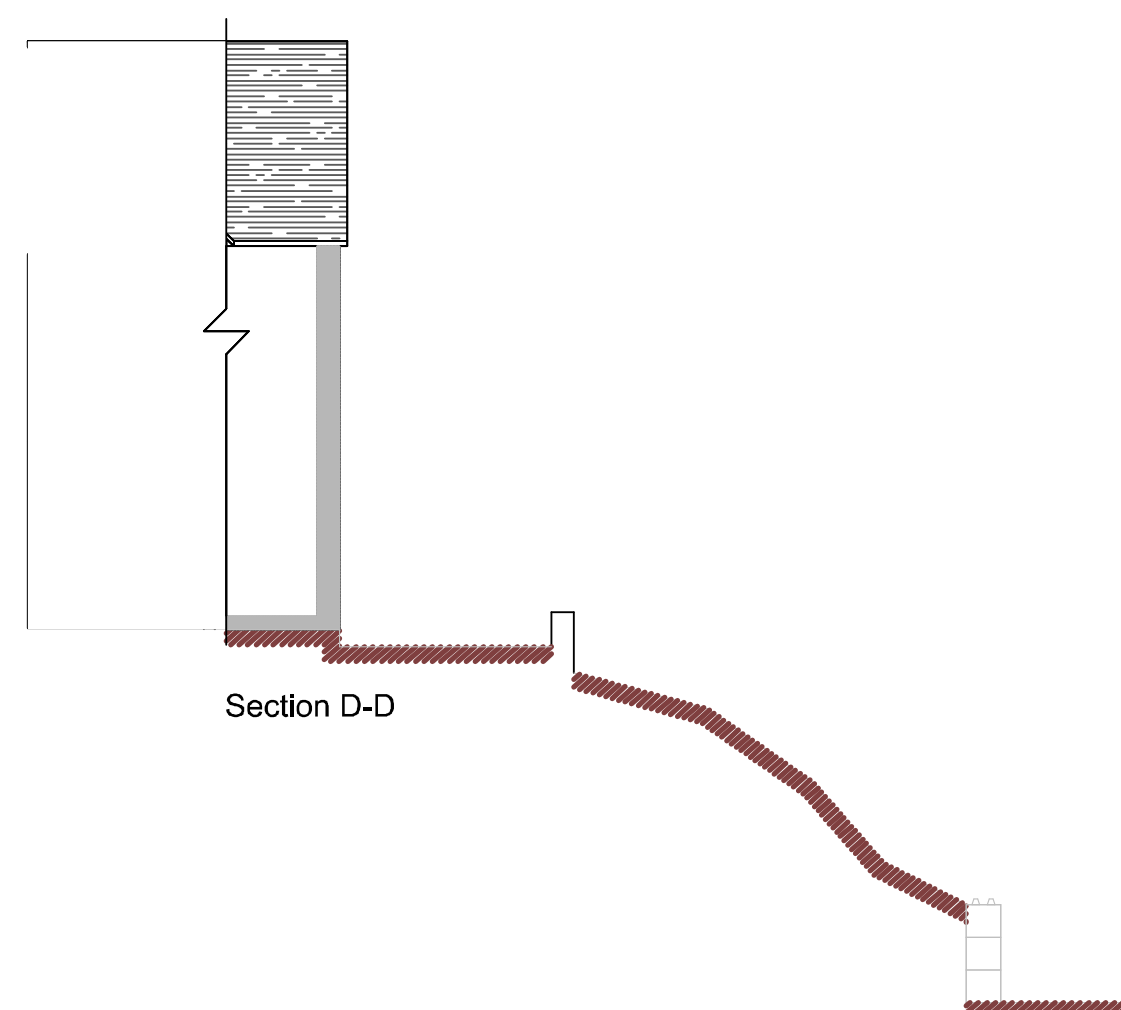
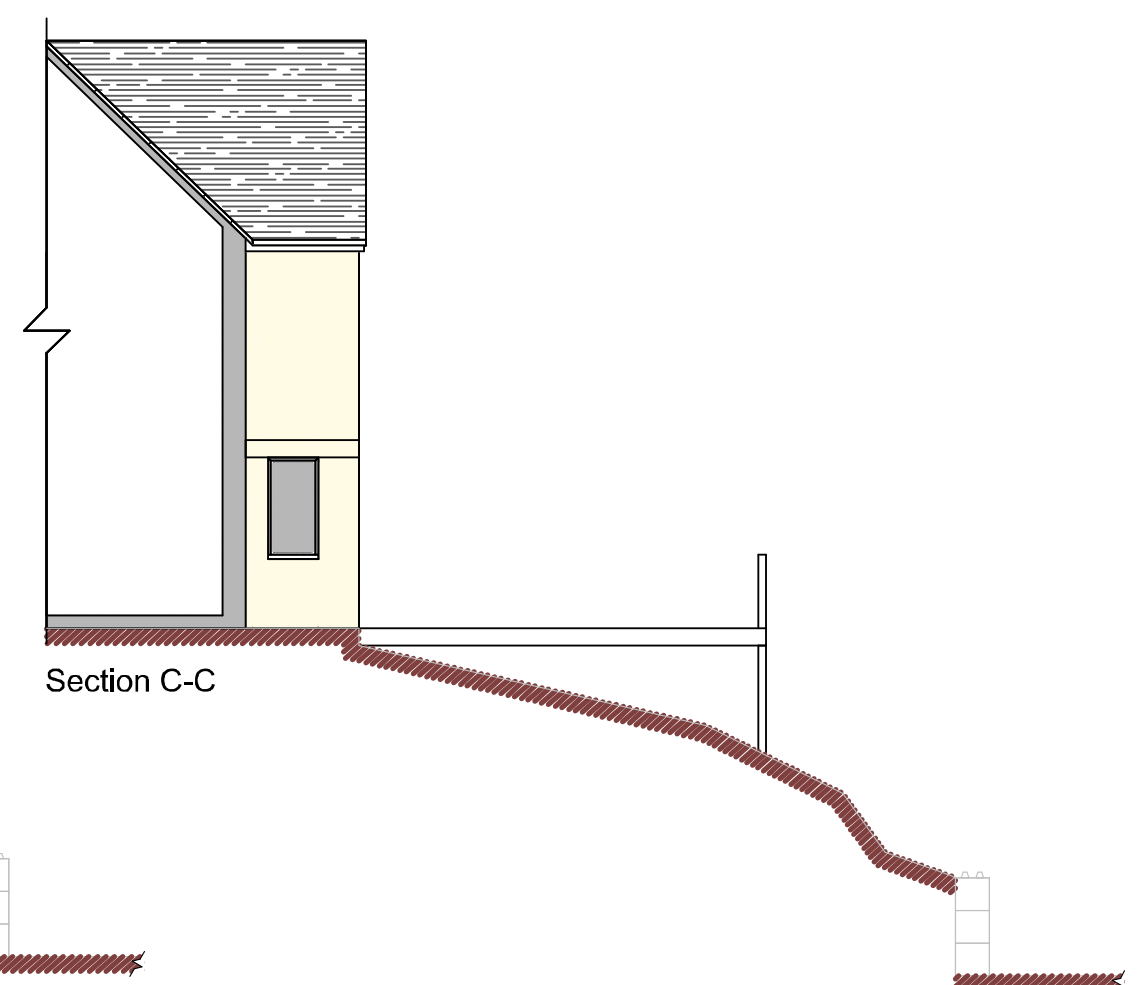
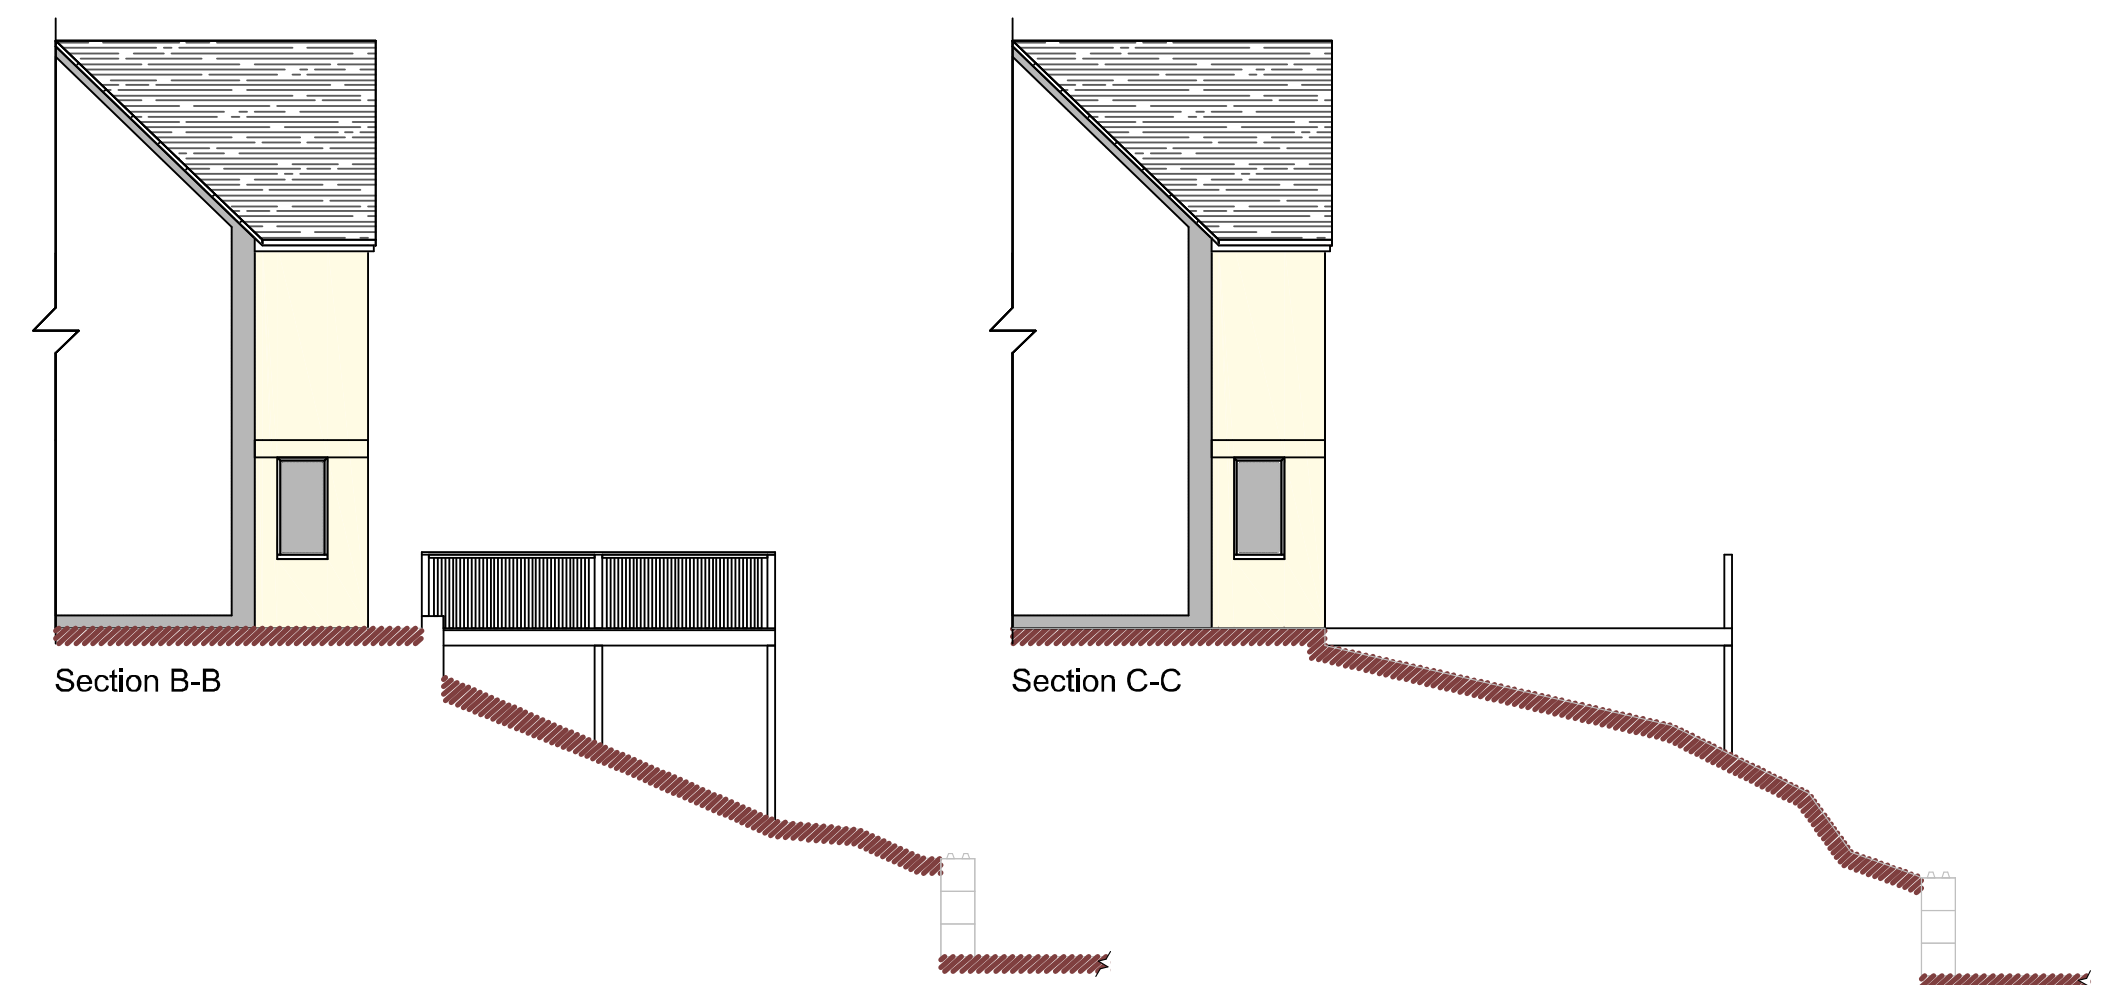
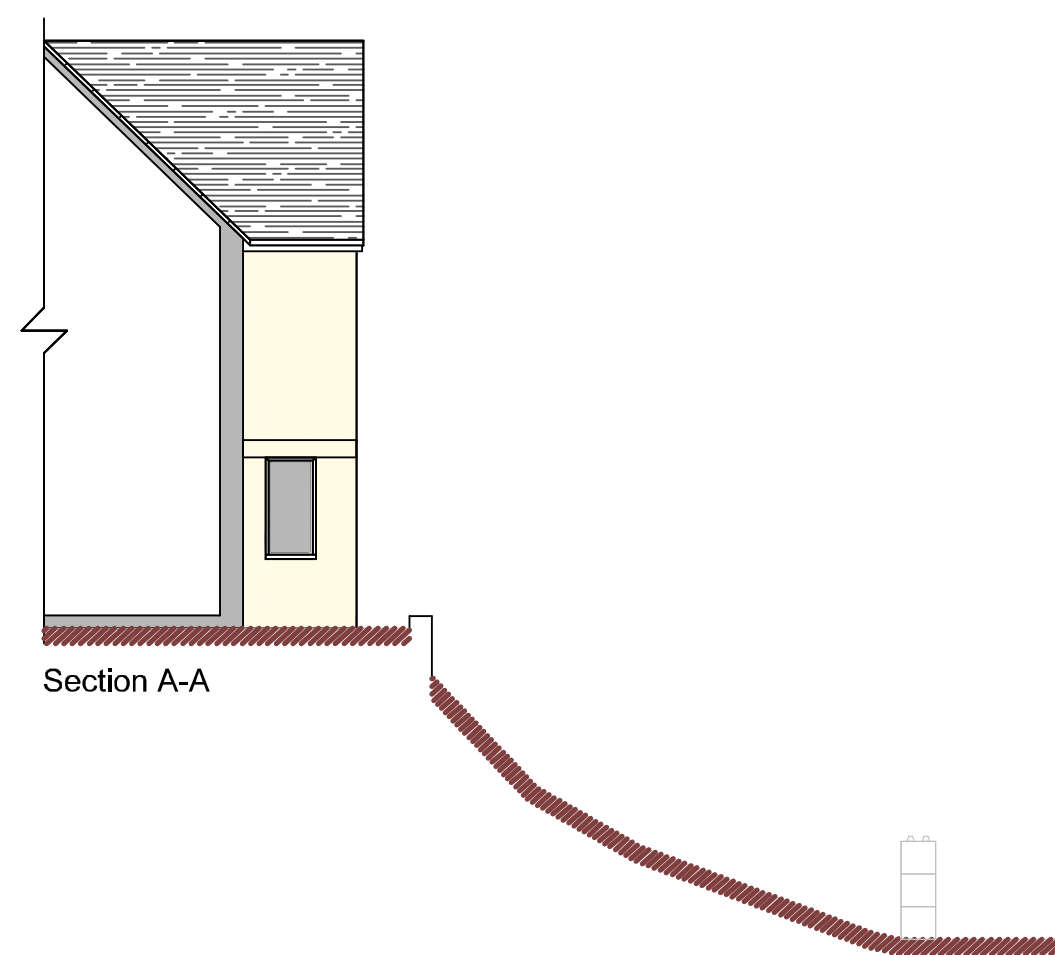
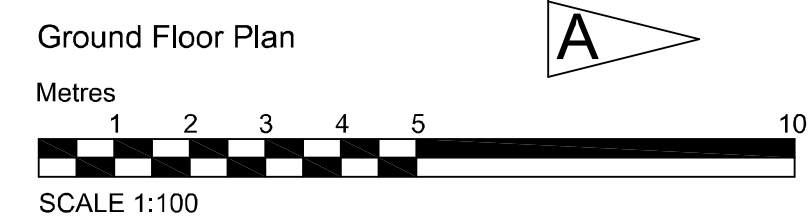
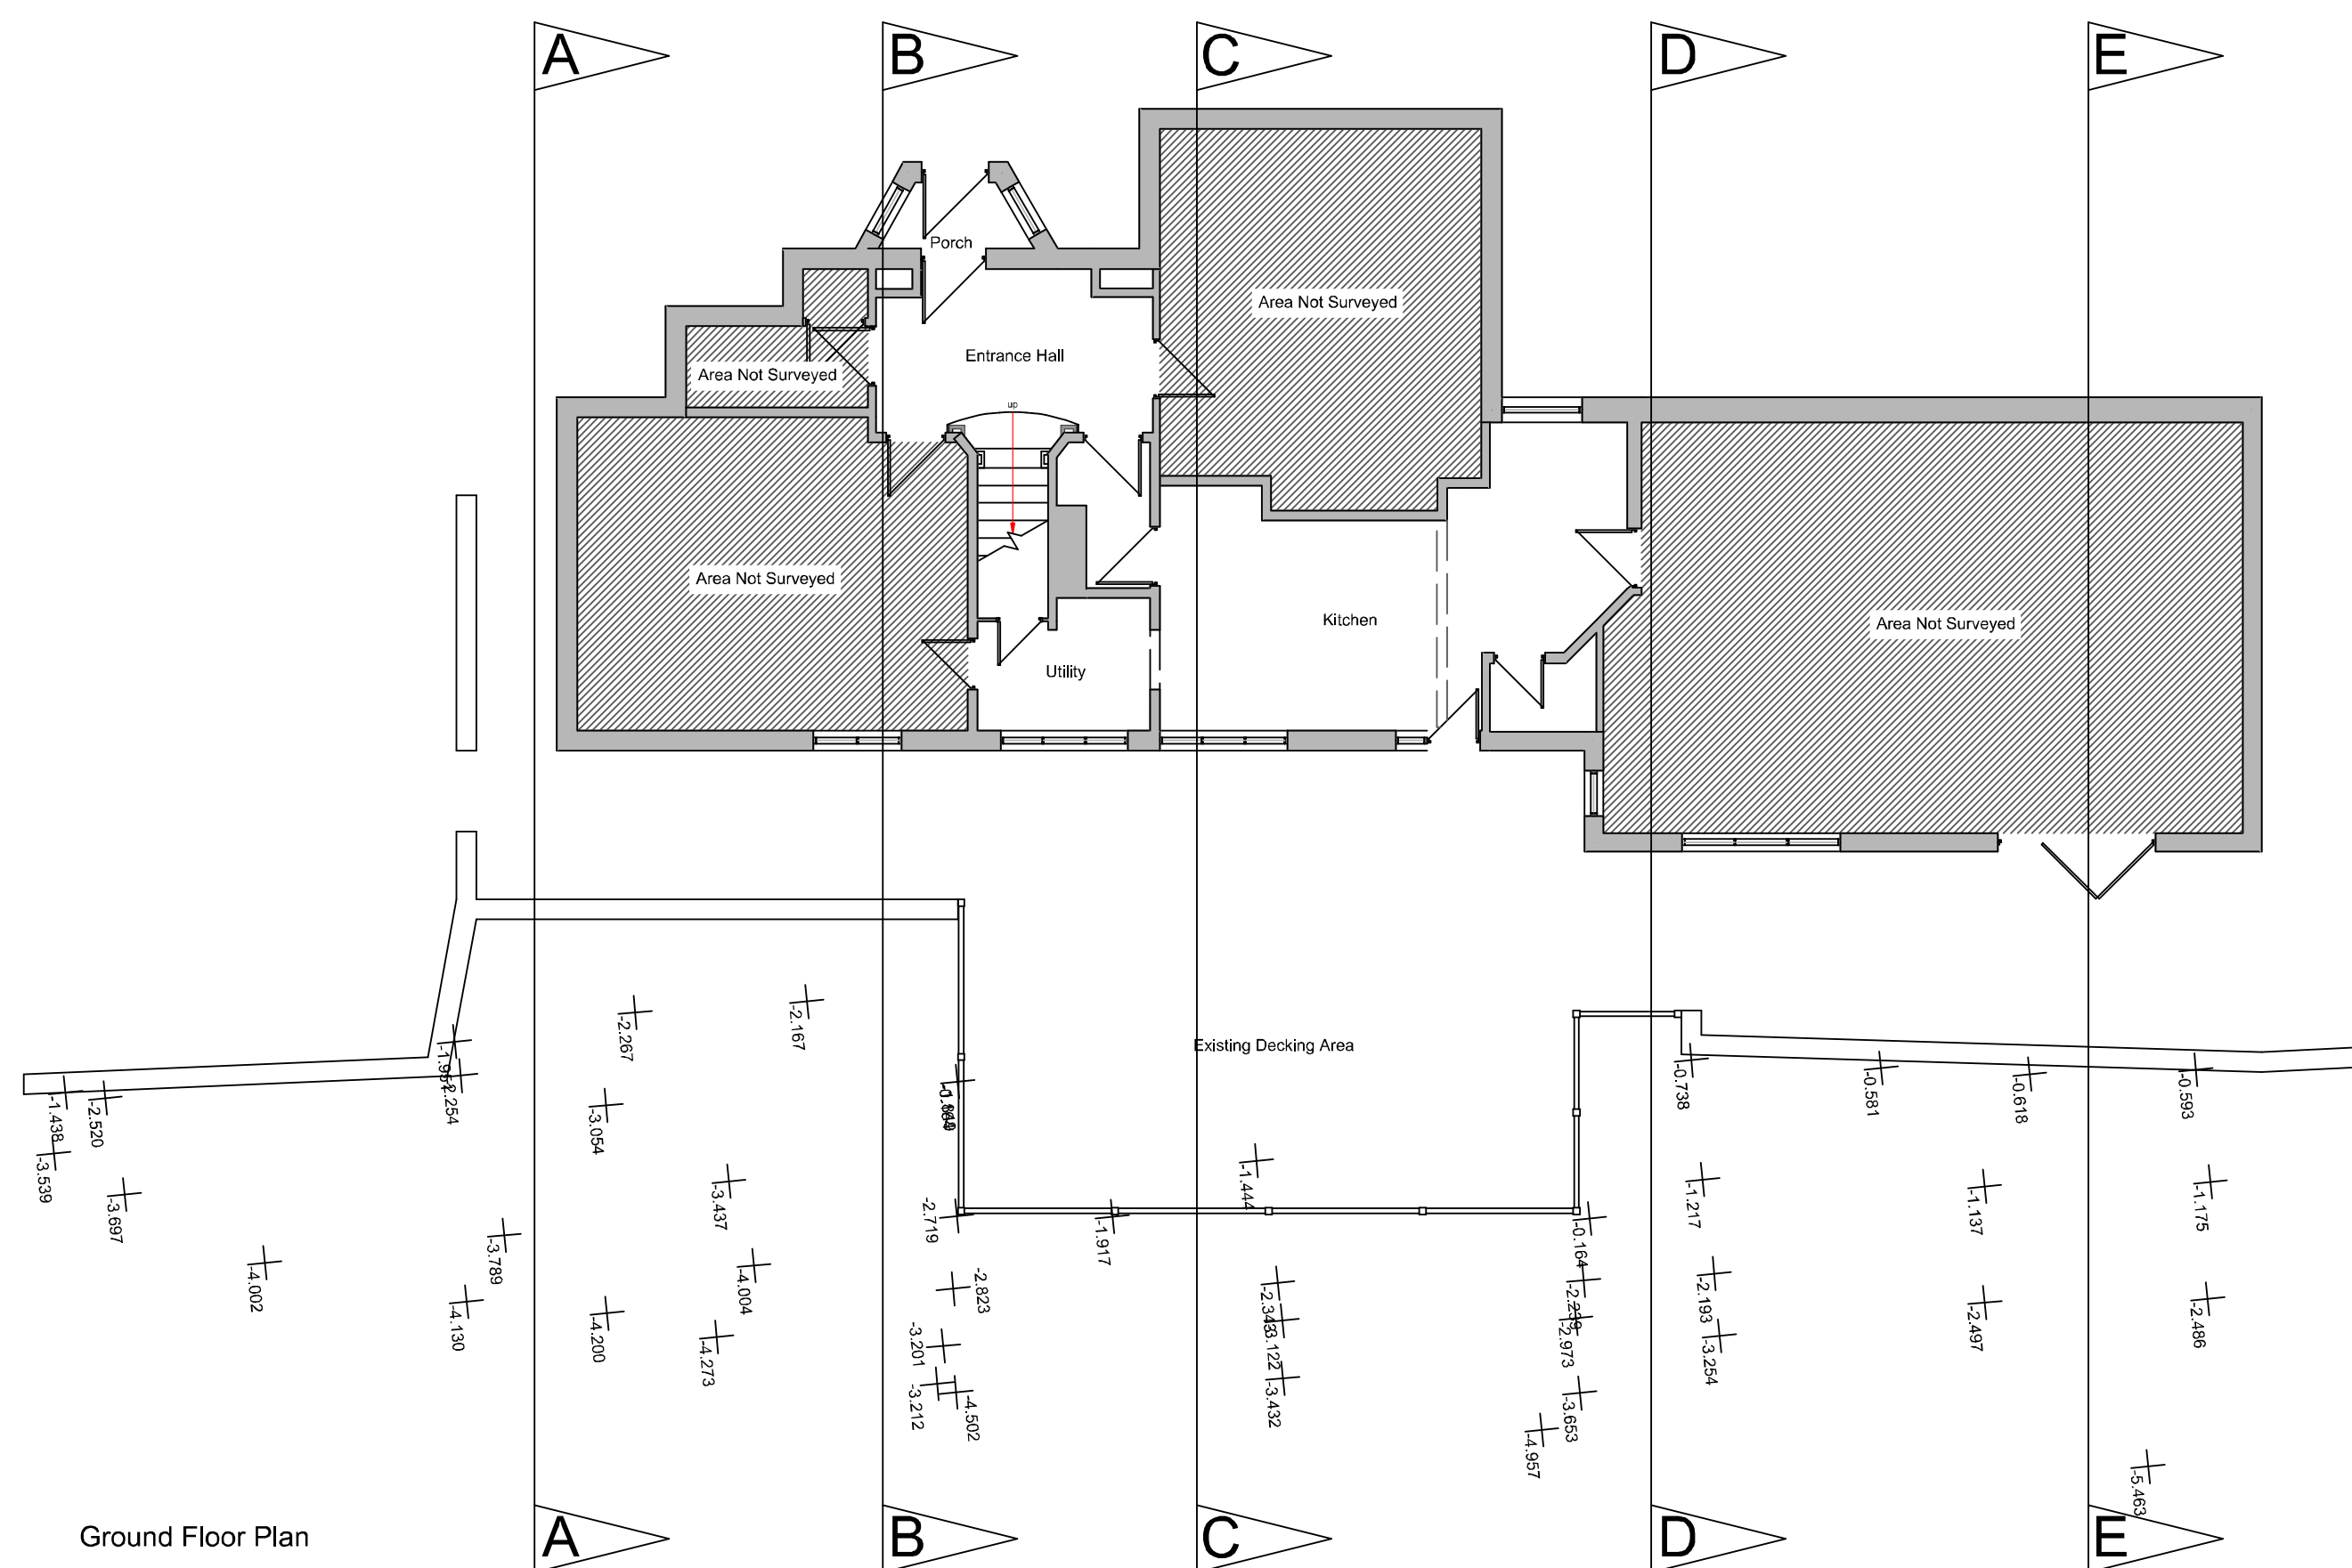
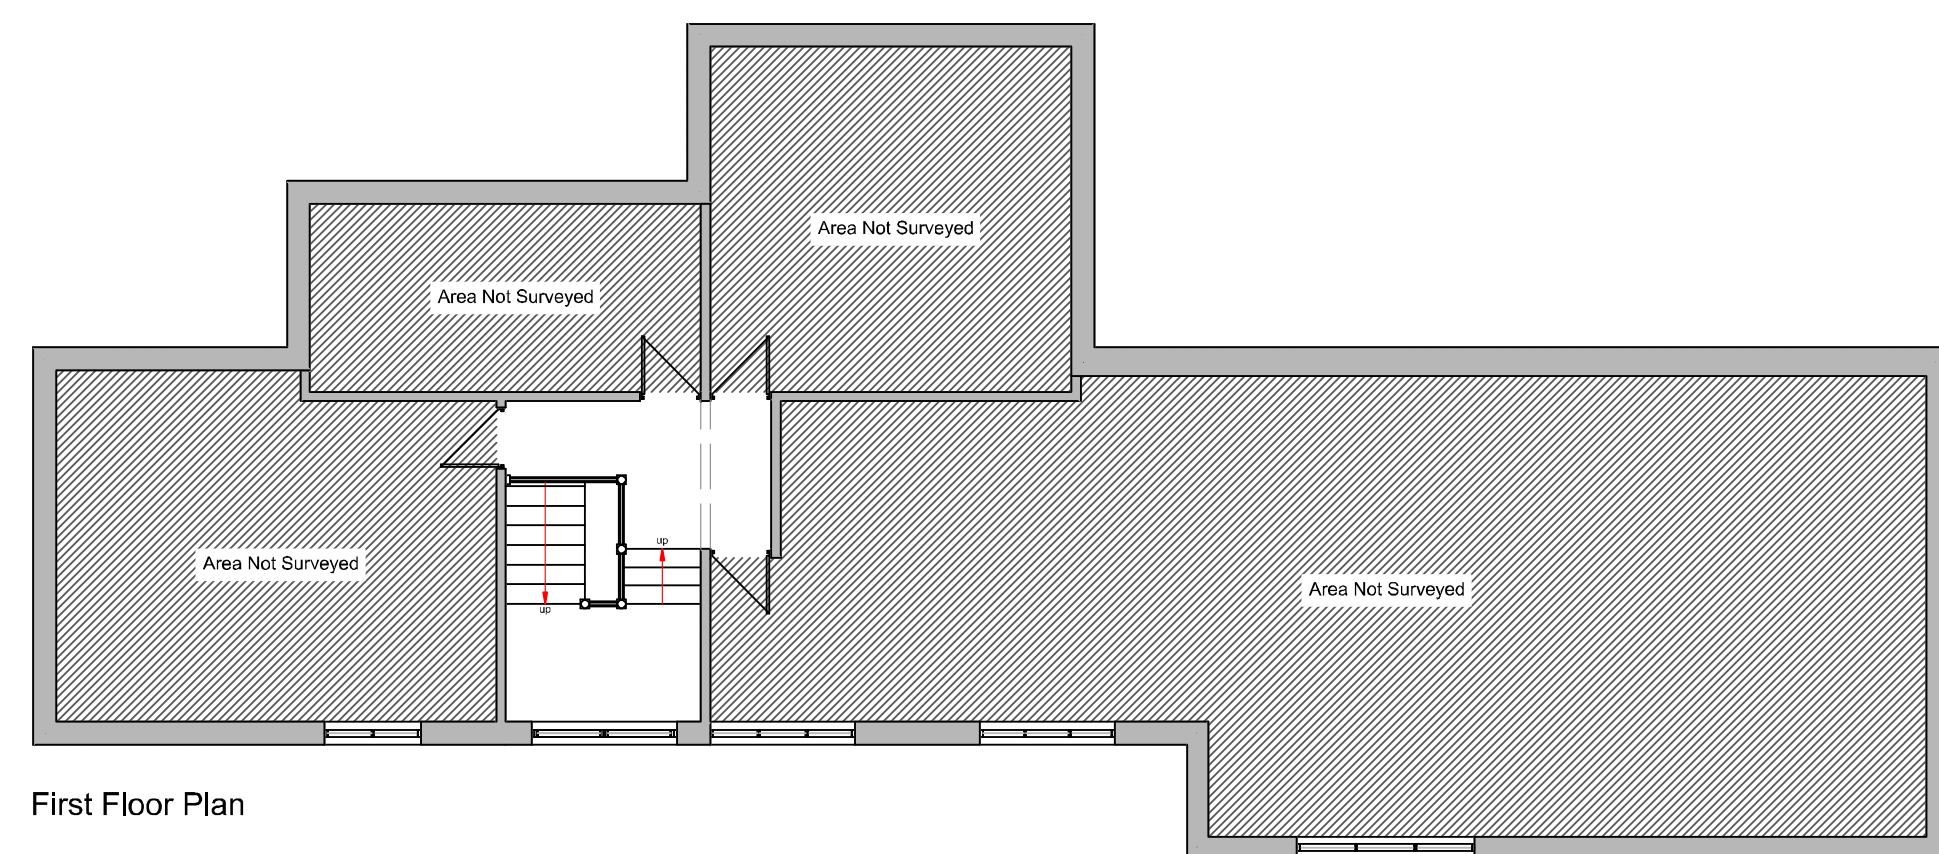
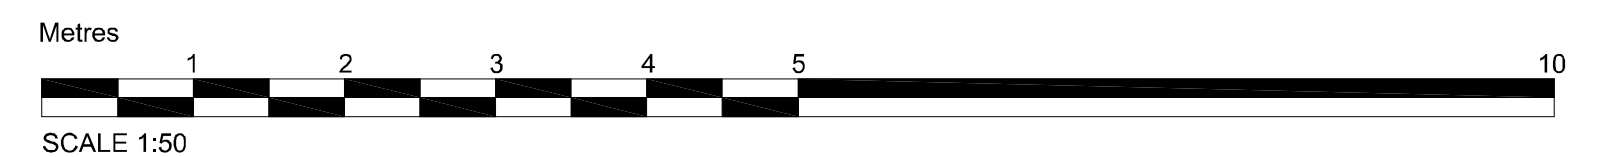
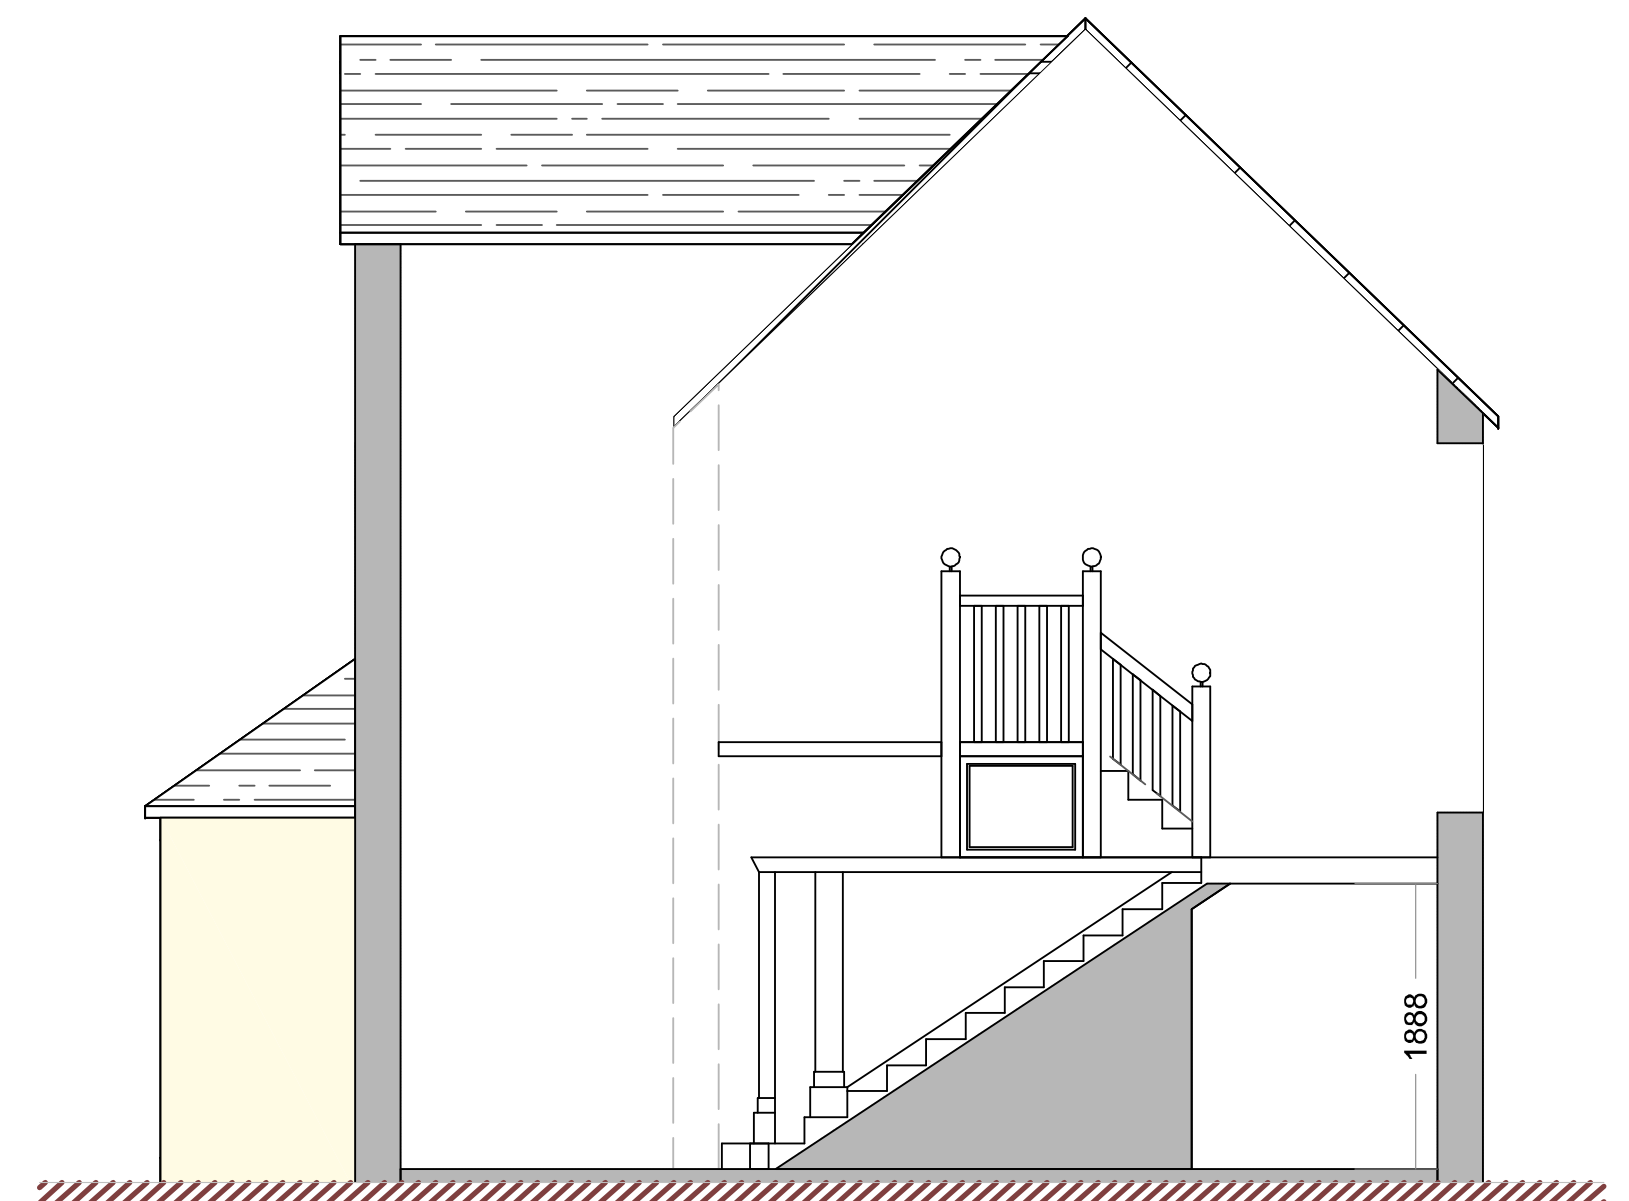


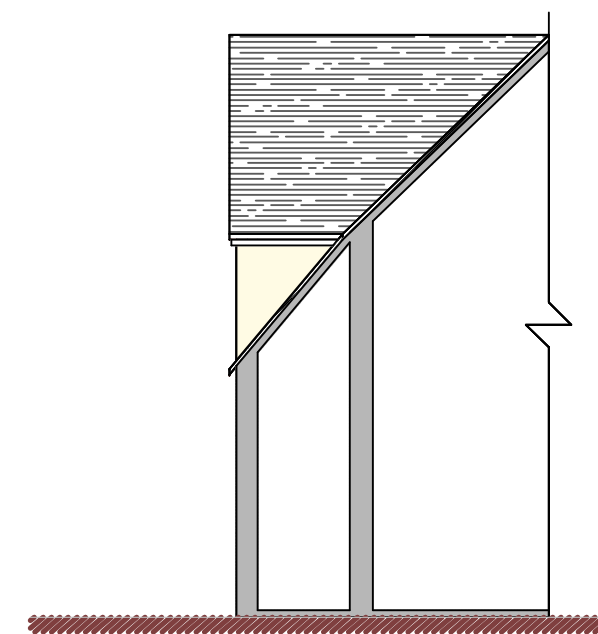

DBD Architectural
Consultancy Ltd ©2025

- Copyright is vested with DBO Architectural
consultancy Ltd,
**All dimensions to be checked on site before
proceeding.**
**Contractor to check/adjust dimensions of new work
and existing conditions.**
**Do not assume existing structure or details are plumb,
square or level.**
**Contractor must notify the architect of any
discrepancies before proceeding.**
**All drawings to be read in conjunction with all other
consultants' drawings and specs.**

	12/03/20	Levels Added
	08/02/20	Stair details added
Rev	Date	Description

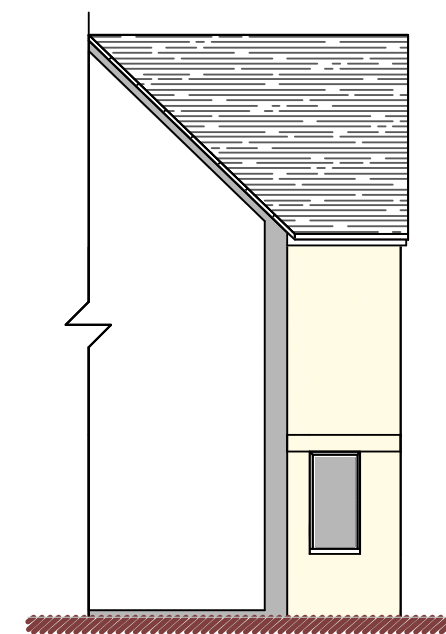

Mr and Mrs N Podmore
Deepdale
Burchall Lane, Leek
ST13 5RA

Single storey rear extension and rear landscaping

Plans as Existing		
Stage: Planning	Date:	Job No:
Item: A1	12.02.25	2506
Scale: 1:100	Drawing Number:	
PL02B		

12.02.25	2506
PL02B	