



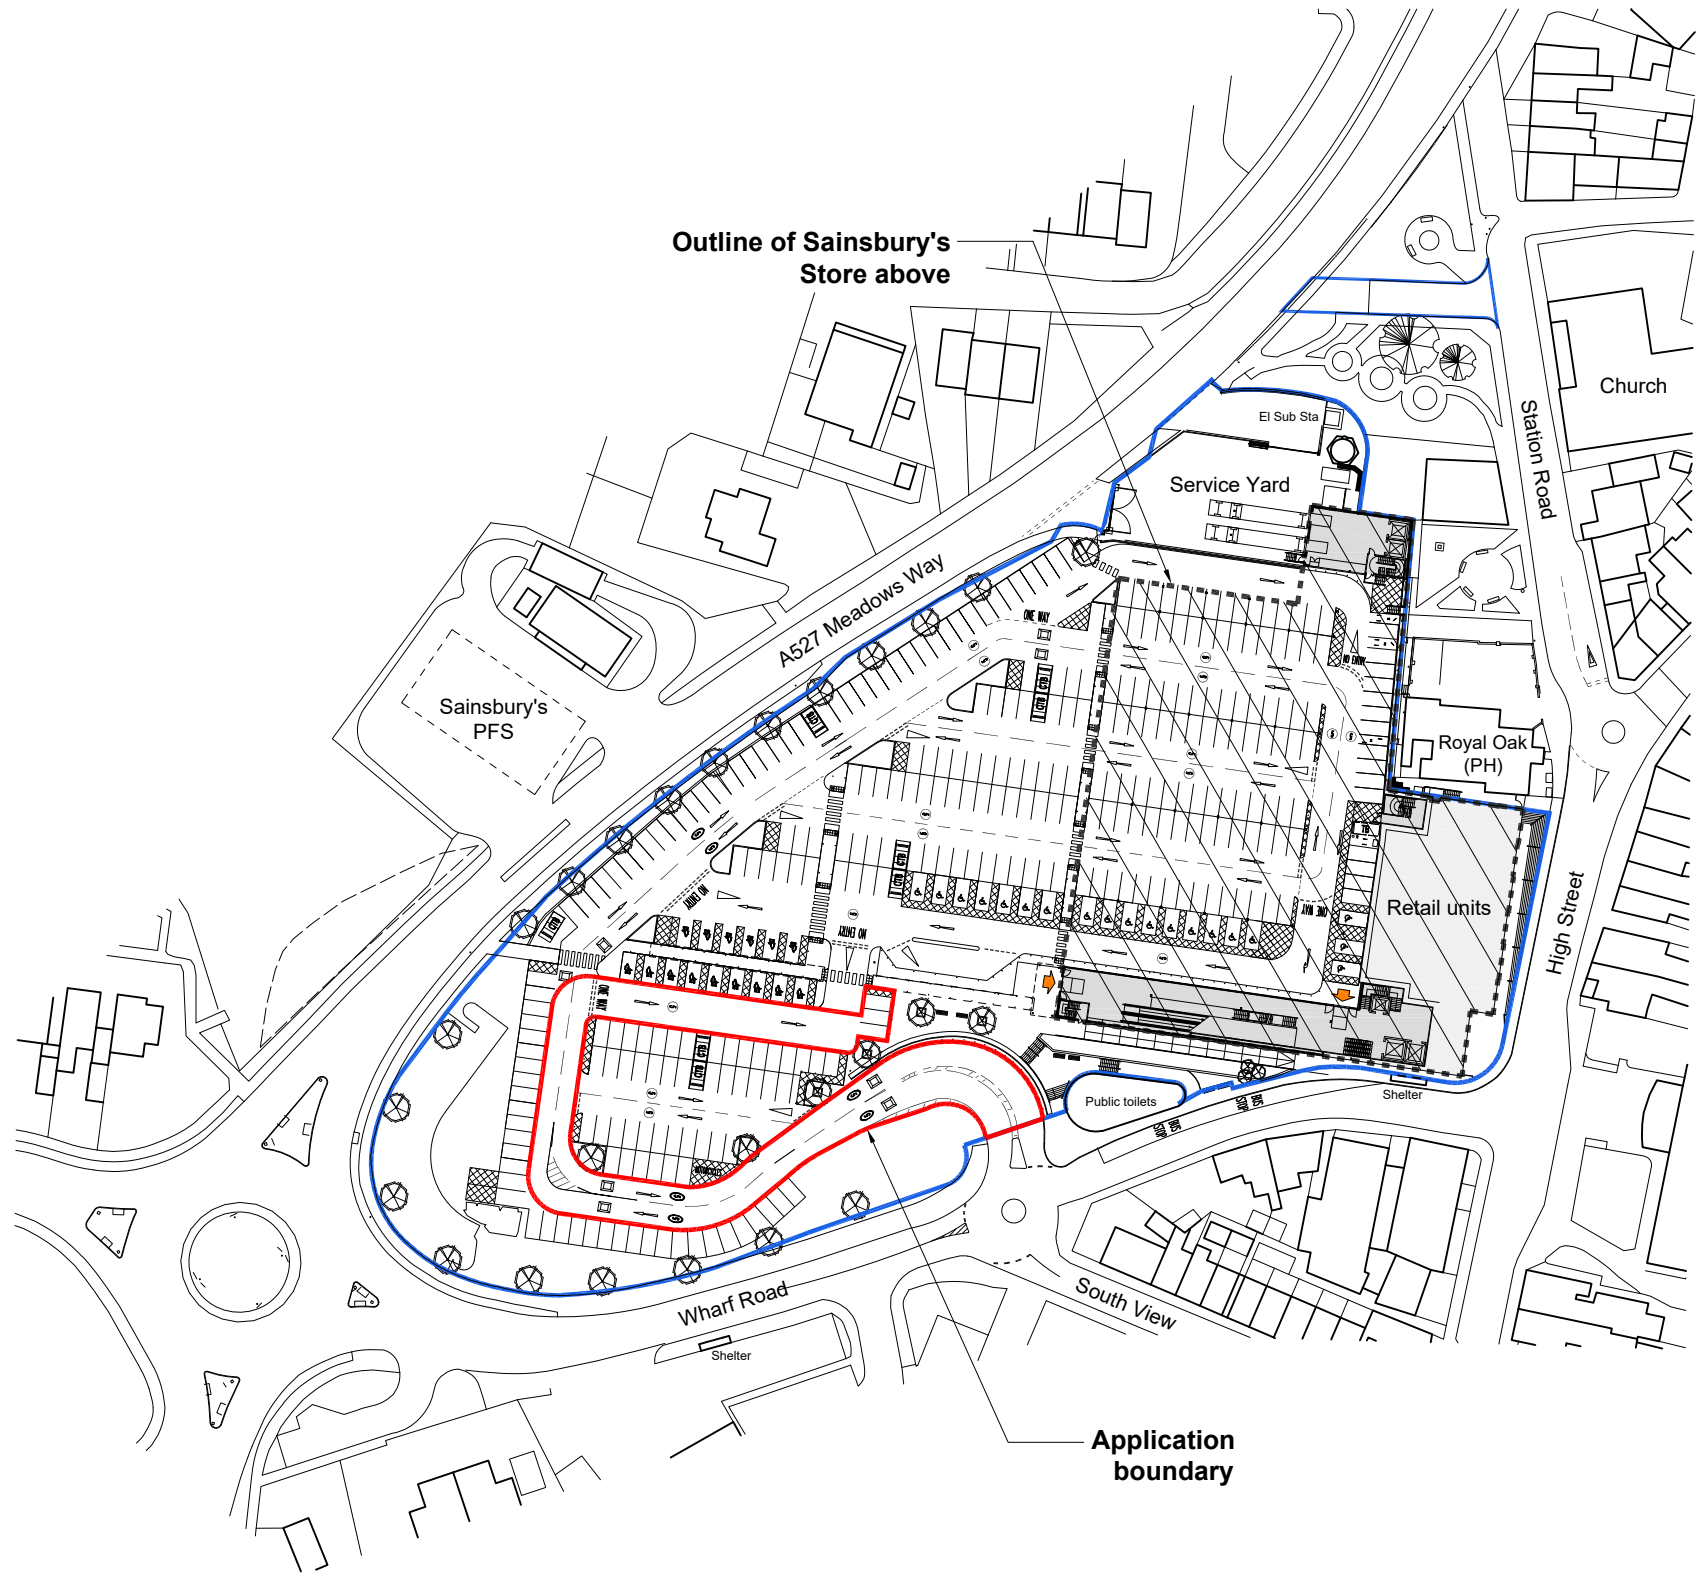

Ordnance Survey © Crown Copyright 2025. All rights reserved. Licence Number 100006297

NOTES:
The boundaries & ownerships shown on this drawing are based on third party information provided by others. The author takes no responsibility for the accuracy of the information shown. Suitability of information shown is to be confirmed/approved by others prior to inclusion or reference in any documentation.'

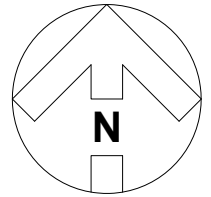

0m 25 50
1:1250

- Planning Application boundary
1,248 sqm (0.31 acres)
- Site Area
15,730 sqm (3.89 acres)

REVISION: 2	BY: RHM	CHECKED:	DATE: 16/05/2025
Application boundary amended following Planning Consultant request.			
REVISION: 1	BY: RHM	CHECKED:	DATE: 29/04/2025
Initial issue			

STATUS
A3 | PLANNING

CLIENT

Sainsbury's

PROJECT
**BIDDULPH
PROPOSED TIMPSON POD**

TITLE
SITE LOCATION PLAN

Hadfield Cawkwell Davidson

Broomgrove Lodge, 13 Broomgrove Rd, Sheffield, S10 2LZ T 0114 266 8181 www.hcd.co.uk

HCD PROJECT NO. 2021-249	SCALE 1:1250 @ A3	REV. 2
ASSET-ID, PROGRAMME CODE AS-1978_2002	ORIGINATOR HCD	DIVISION Z07
LEVEL 00	TYPE - ROLE - NUMBER SK-A-9430	