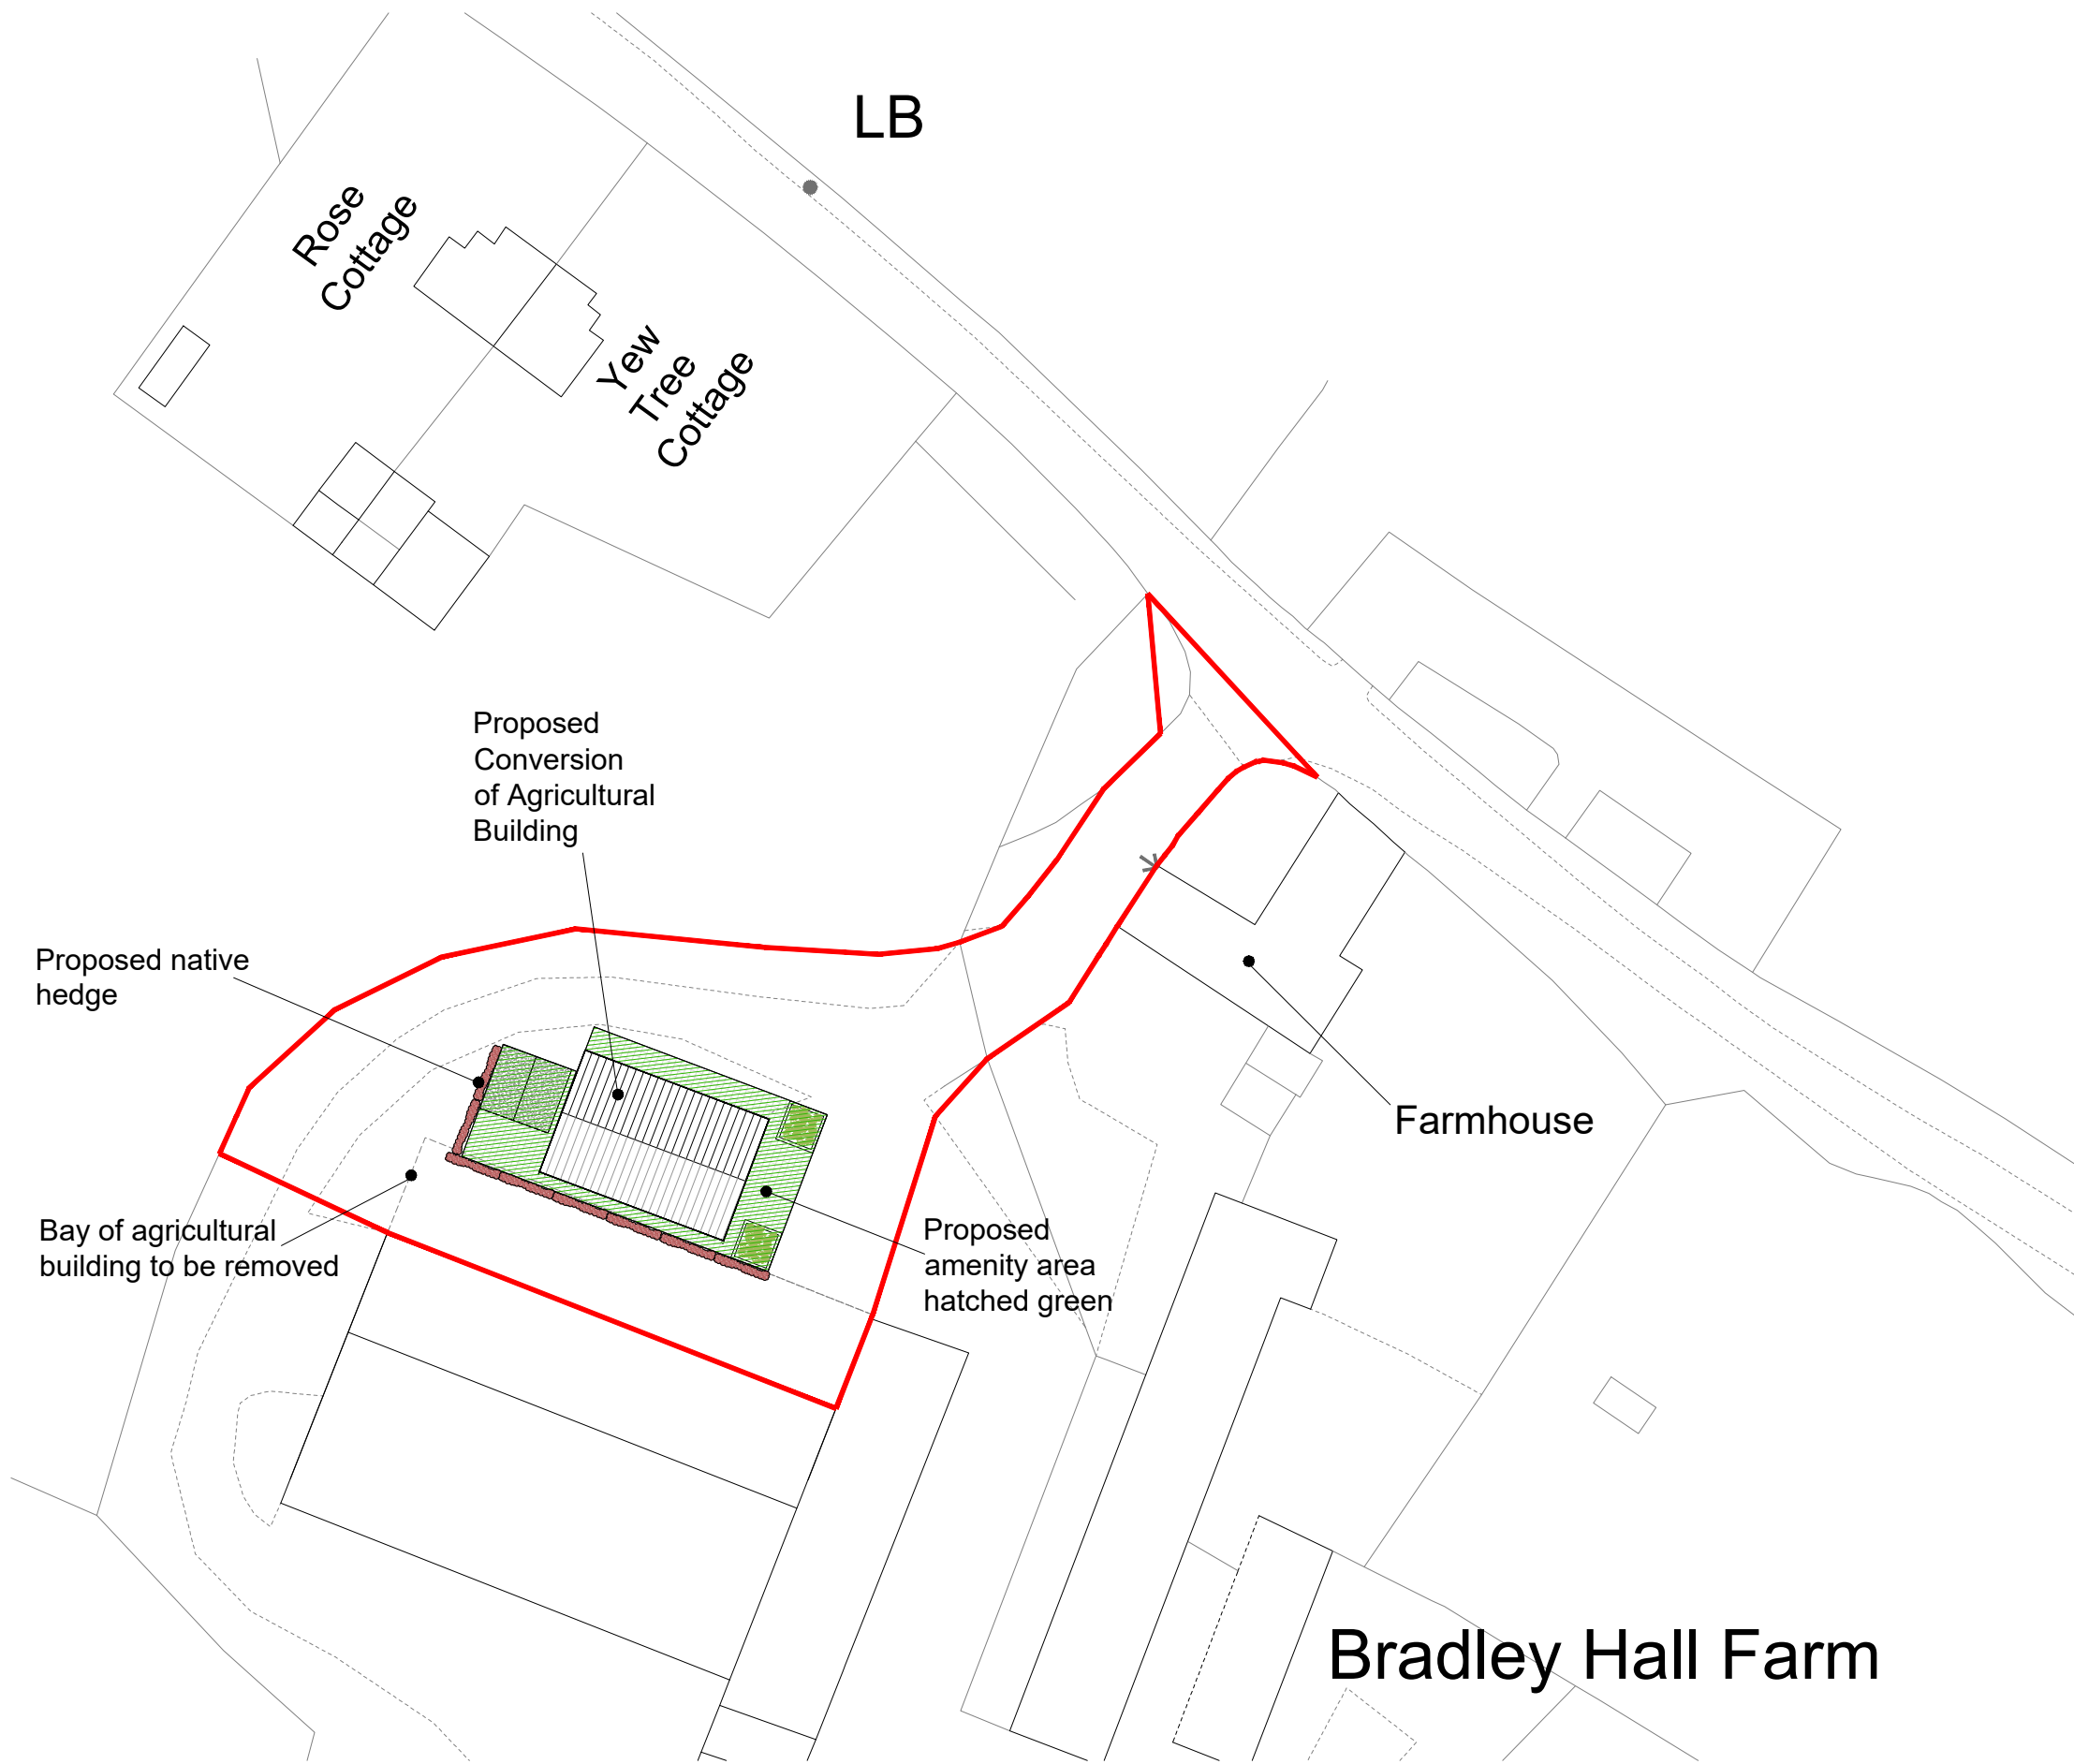


Rev.	Drawn	Comments.	Date

MAC
ARCHITECTURAL DESIGN LTD

Moorland House, 123 Moorland Road, Burslem, ST6 1JD.
T:01782 503302 E:admin@mac-arch.co.uk

Client:
Mr & Mrs S Roberts

Project:
Proposed Conversion of Agricultural
Buildings to dwelling at Bradley Hall Farm,
Bradley Lane, Bradley in the Moors,
Alton, Staffordshire. ST10 4DF

Title:
Block Plan

Status:
Planning

Paper Size A3: May 2025 Drawing Ref: 1939-AL02A

Block Plan scale 1:500 @ A3