




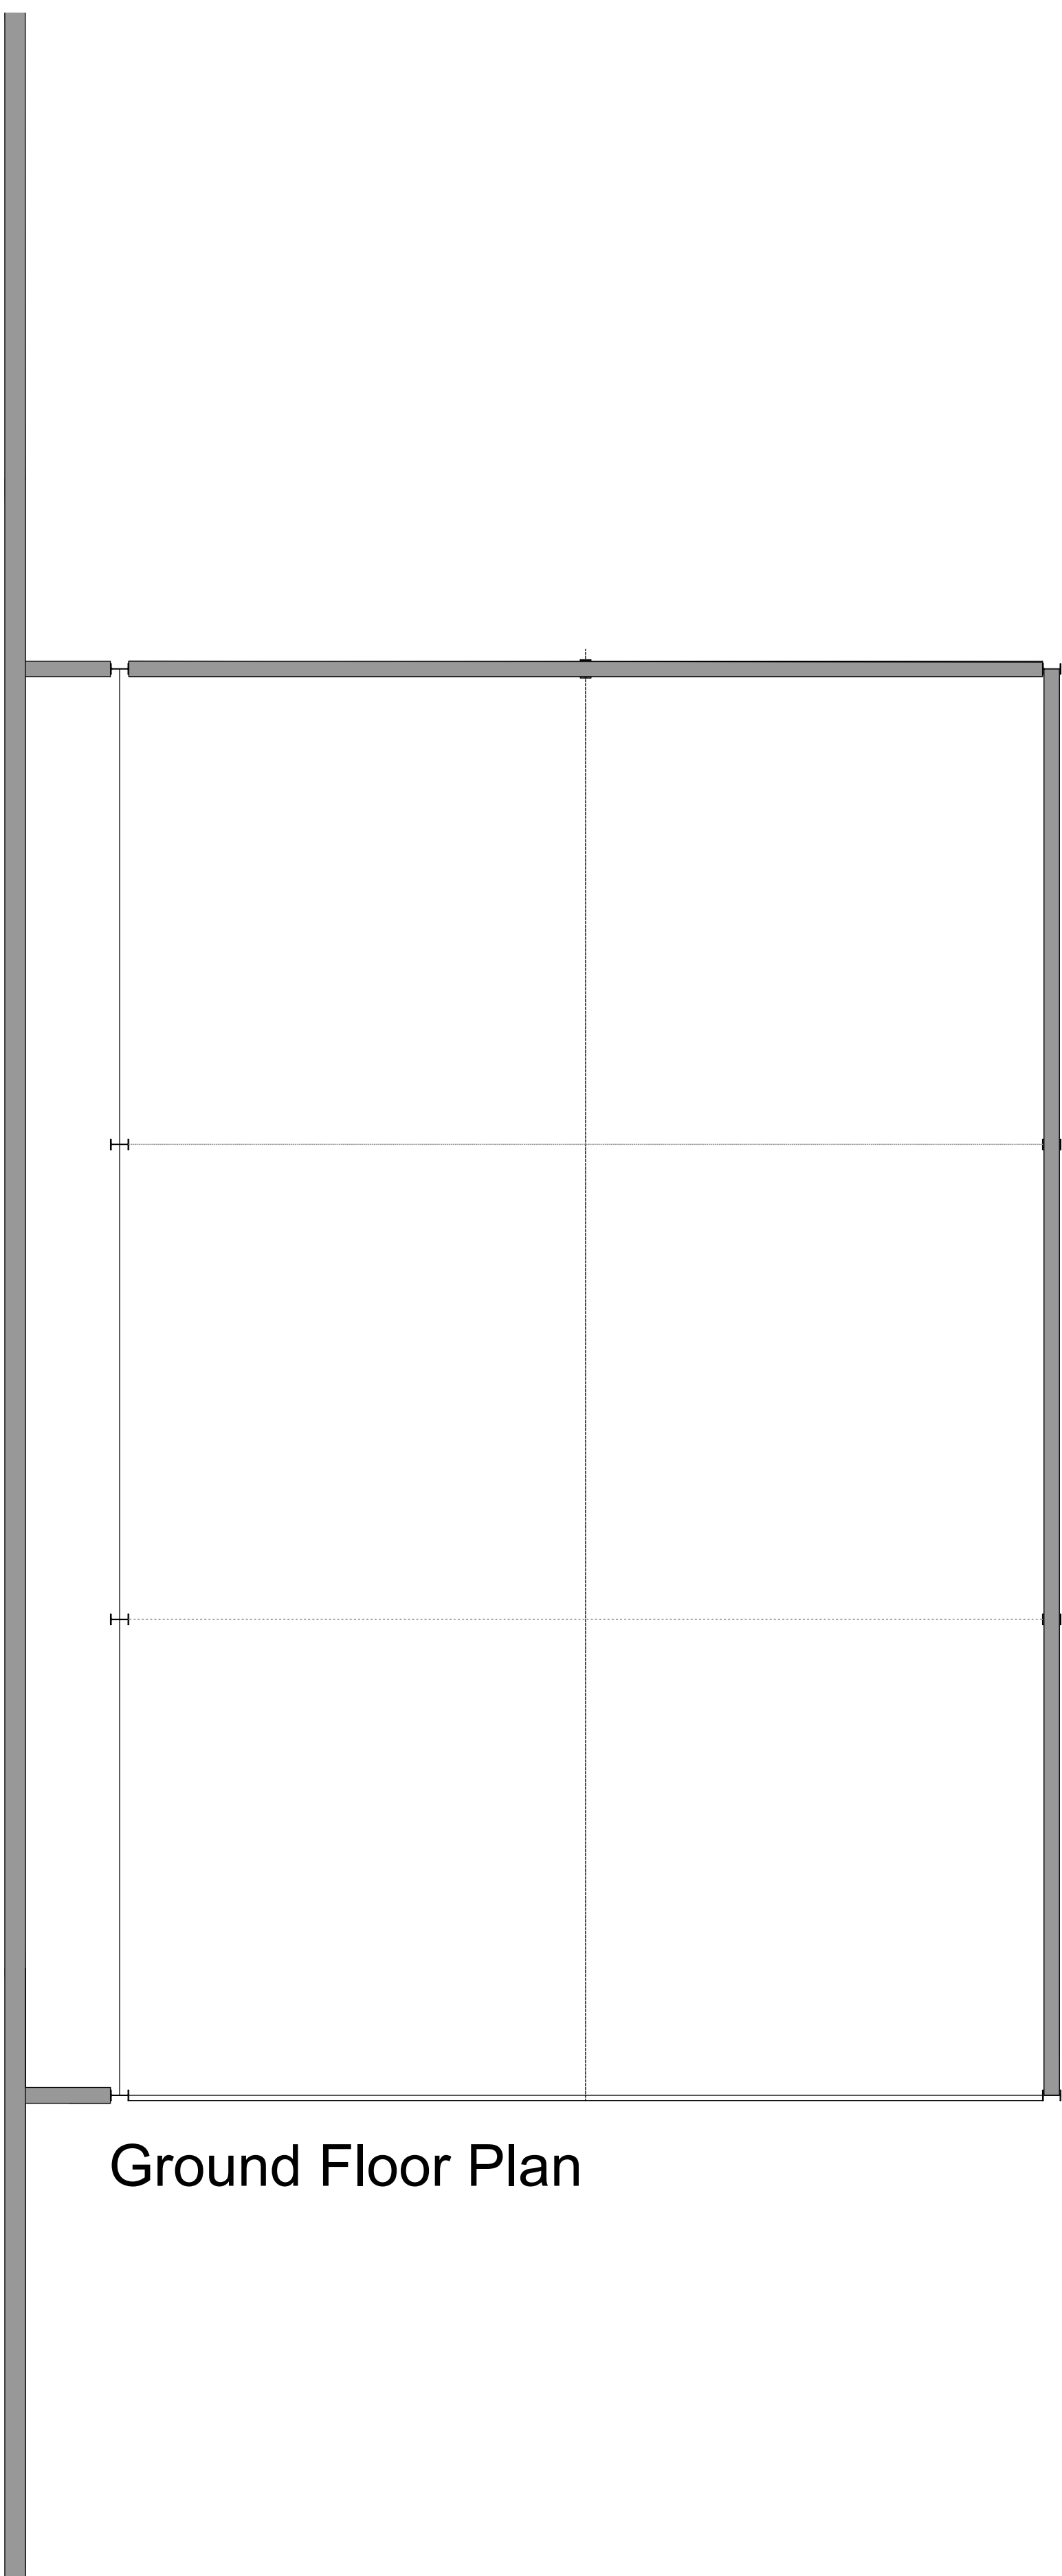


Ground Floor Plan

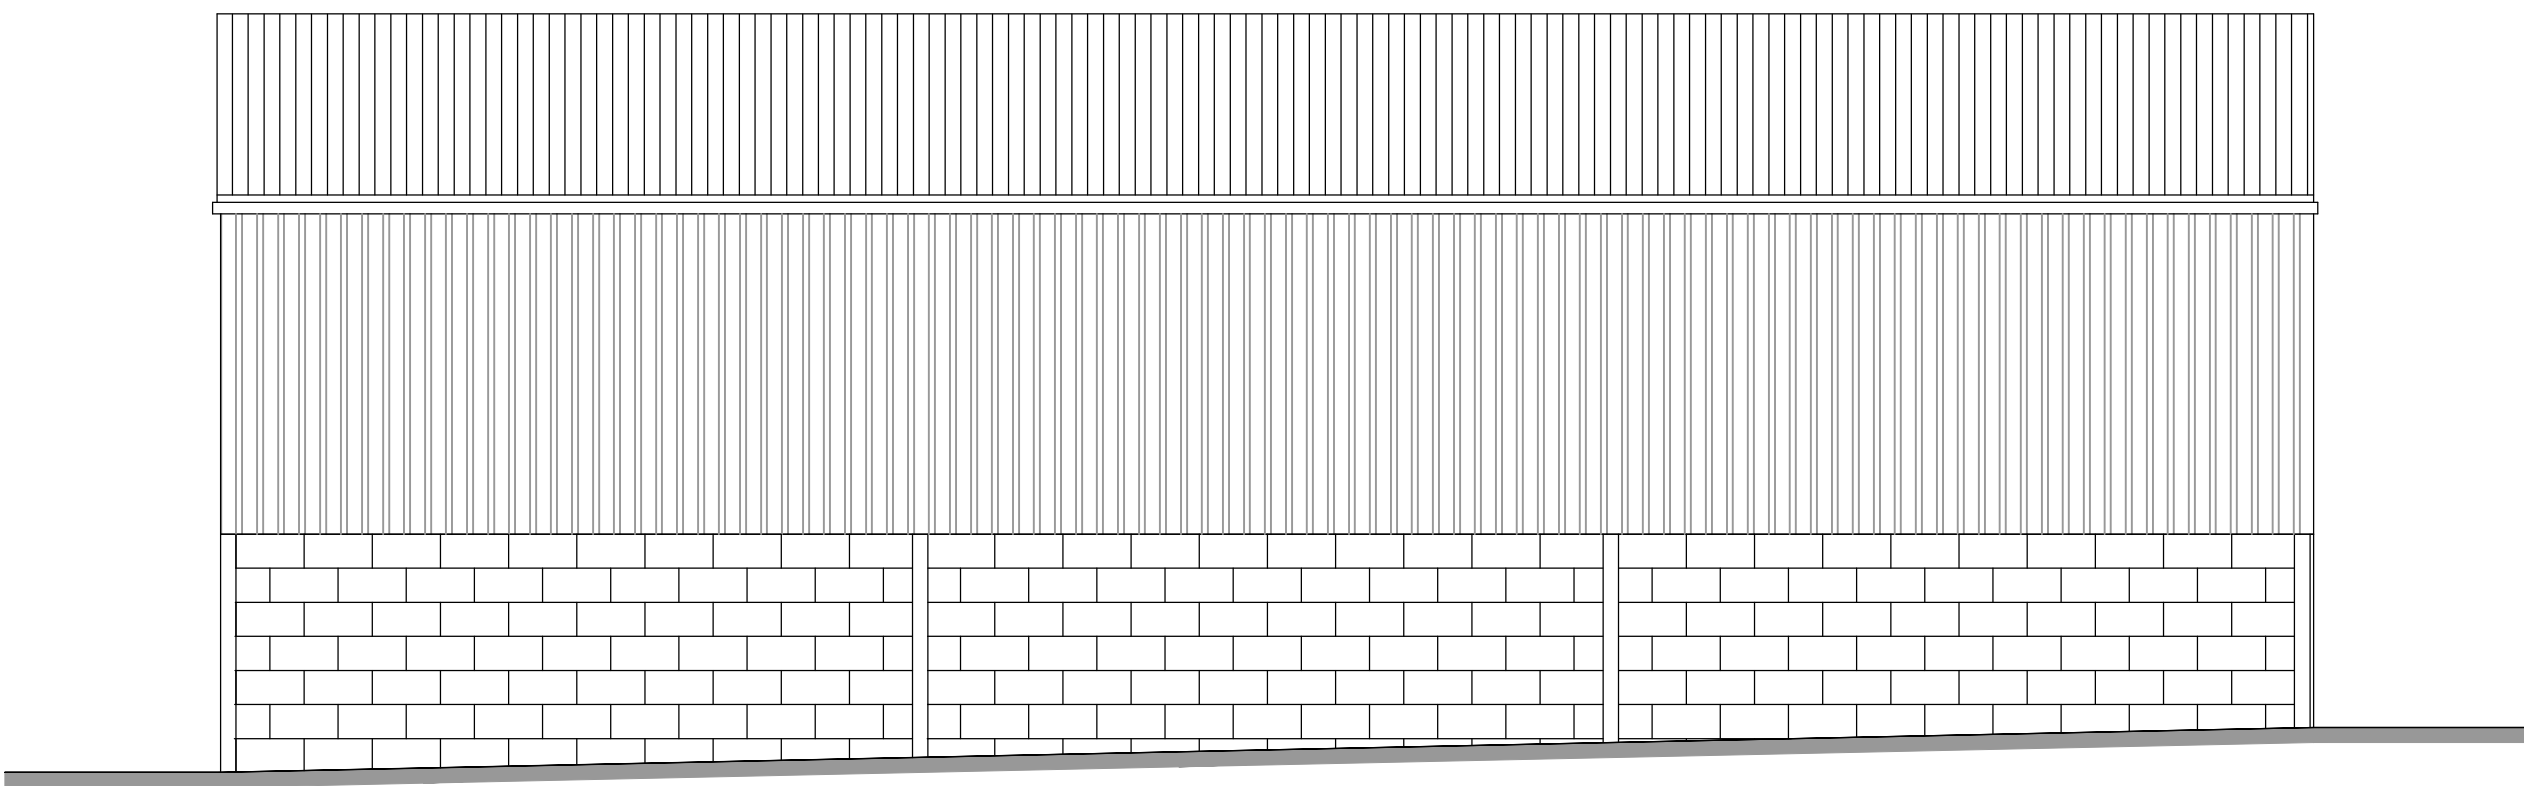


South West Elevation

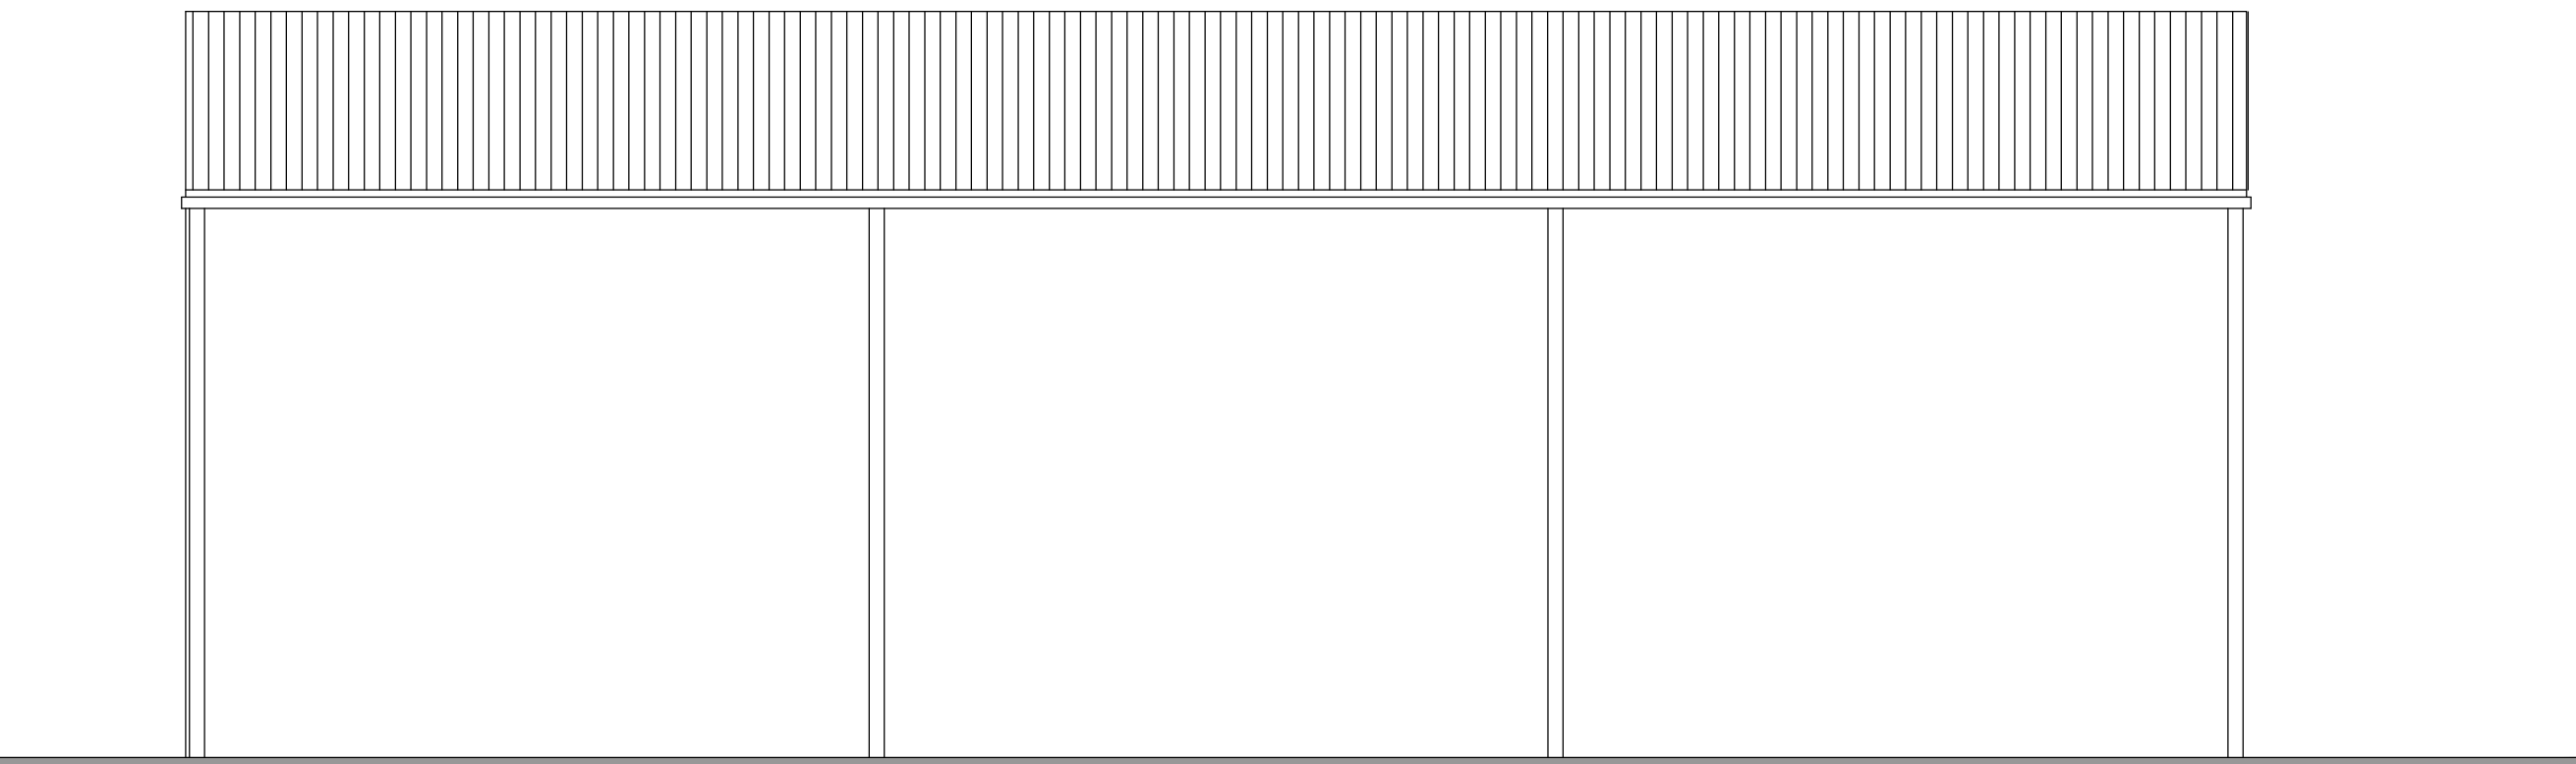


North East Elevation

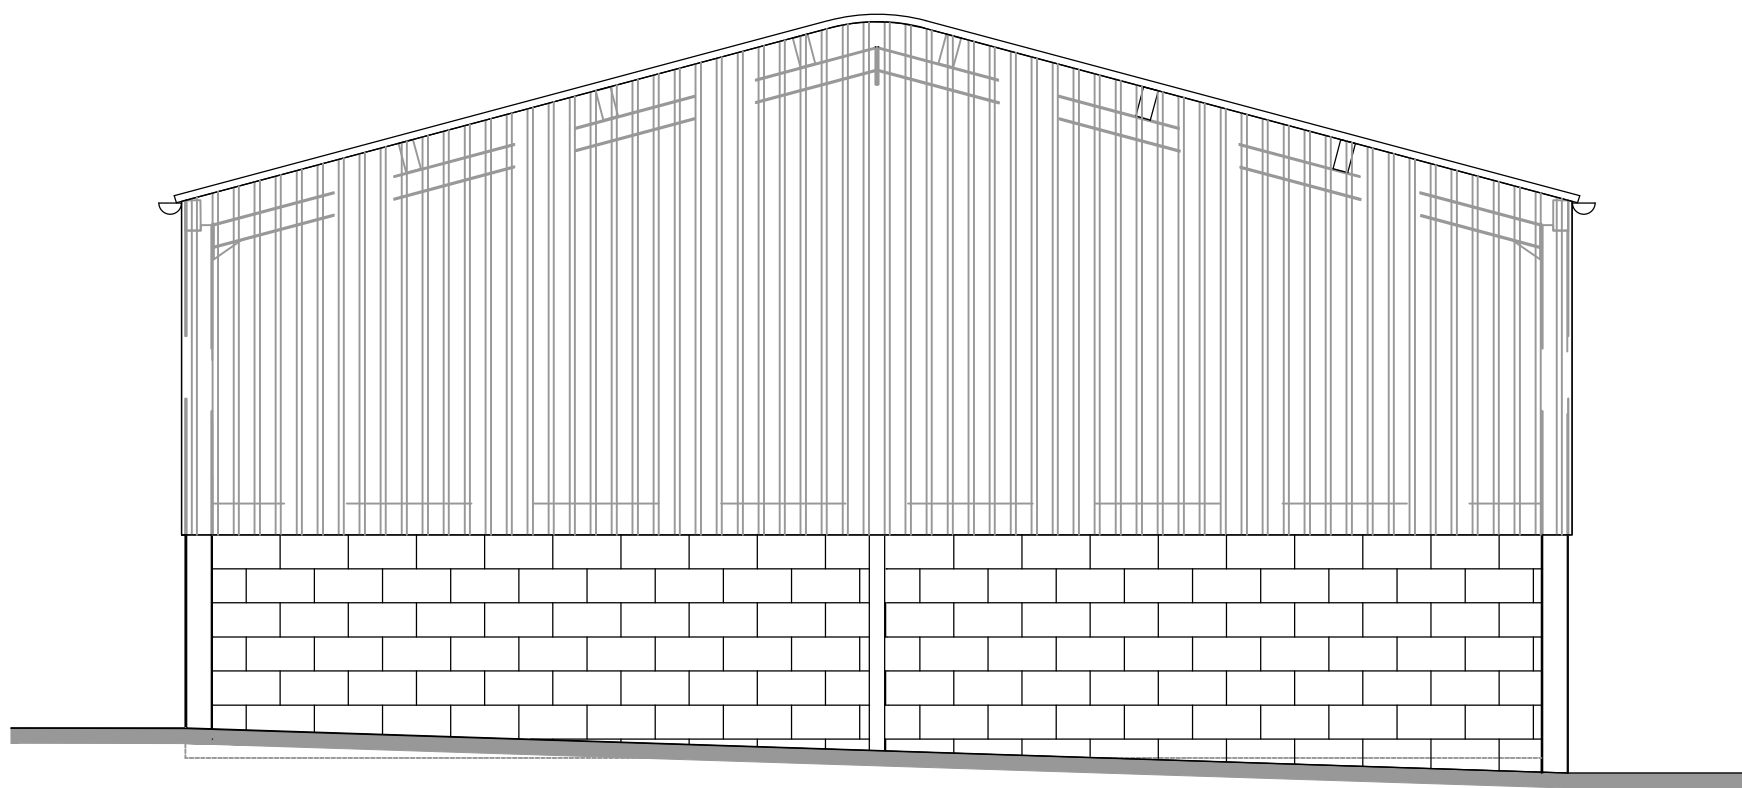

North West Elevation

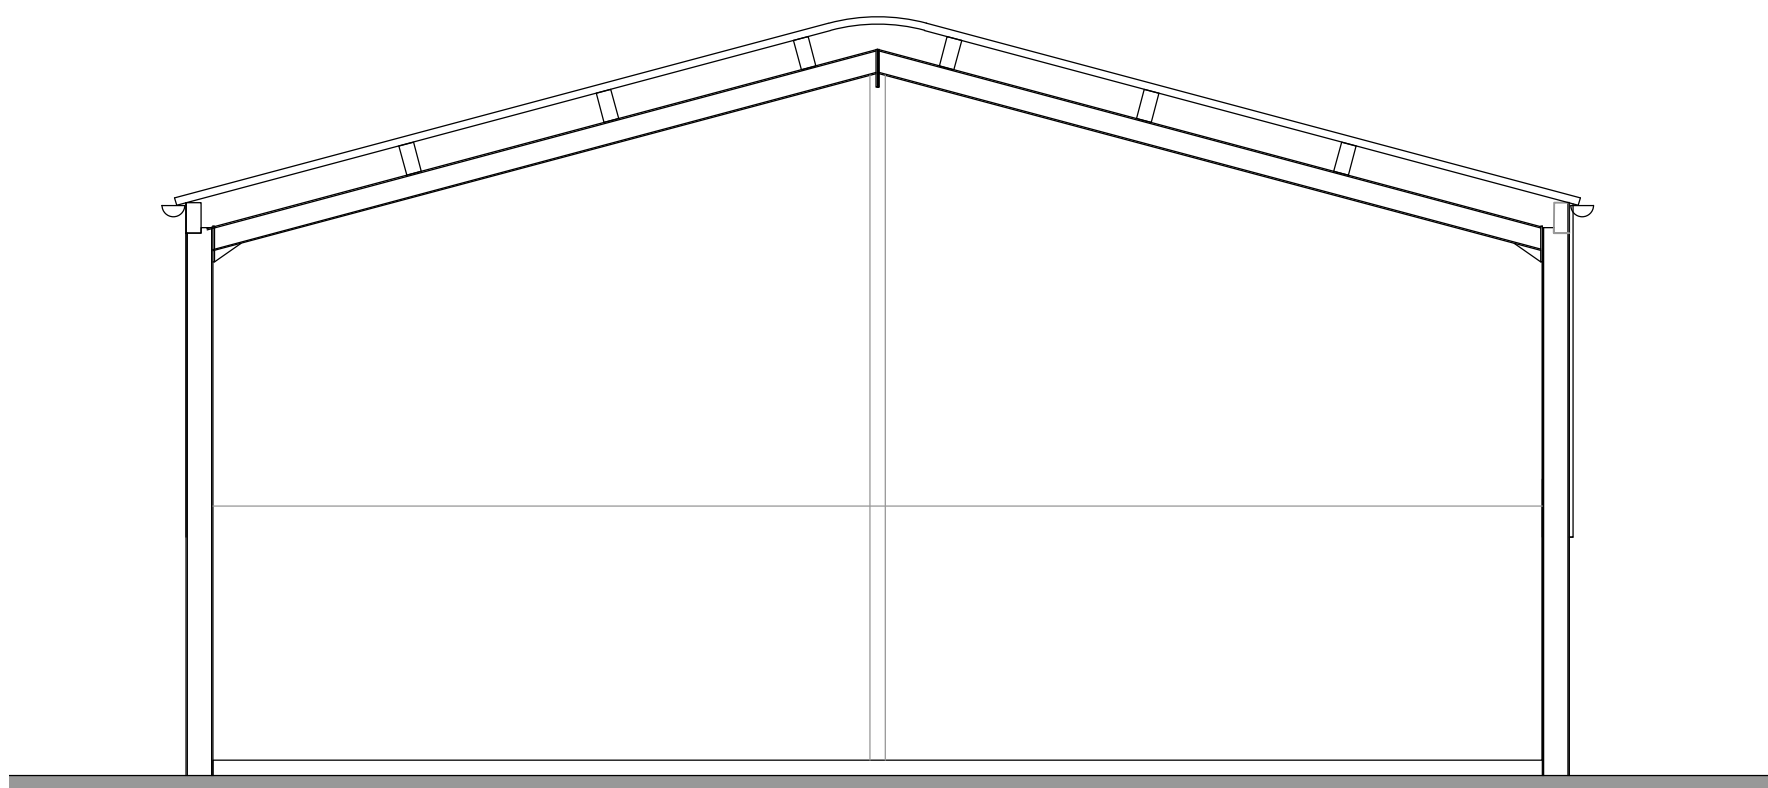

South East Elevation

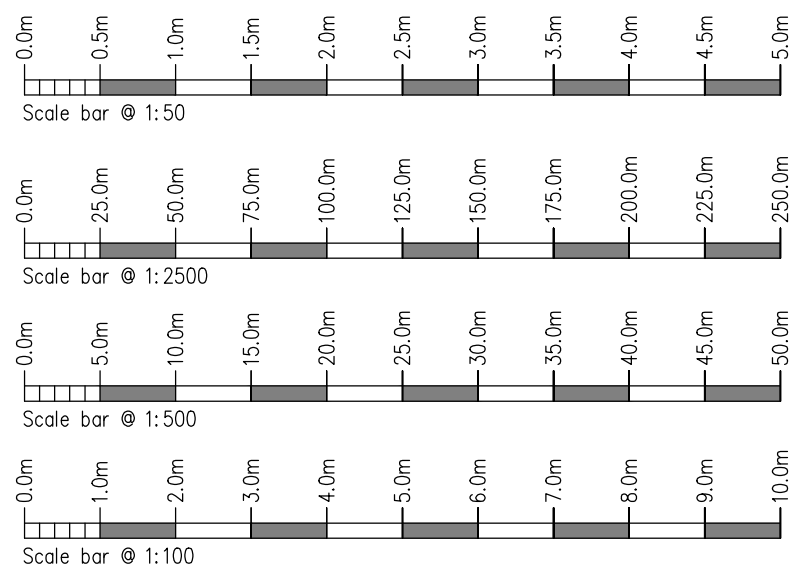

Rev.	Drawn	Comments	Date

MAC
ARCHITECTURAL DESIGN LTD
Moorland House, 123 Moorland Road, Burslem, ST6 1JD.
T:01782 503302 E:admin@mac-arch.co.uk

Client:
Mr & Mrs S Roberts

Project:
Proposed Conversion of Agricultural
Buildings to dwelling at Bradley Hall Farm,
Bradley Lane, Bradley in the Moors,
Alton, Staffordshire. ST10 4DF

Title:
Existing Plans & Elevation

Status:
Planning

Paper Size A1: May 2025 Drawing Ref: 1939-AX01A