


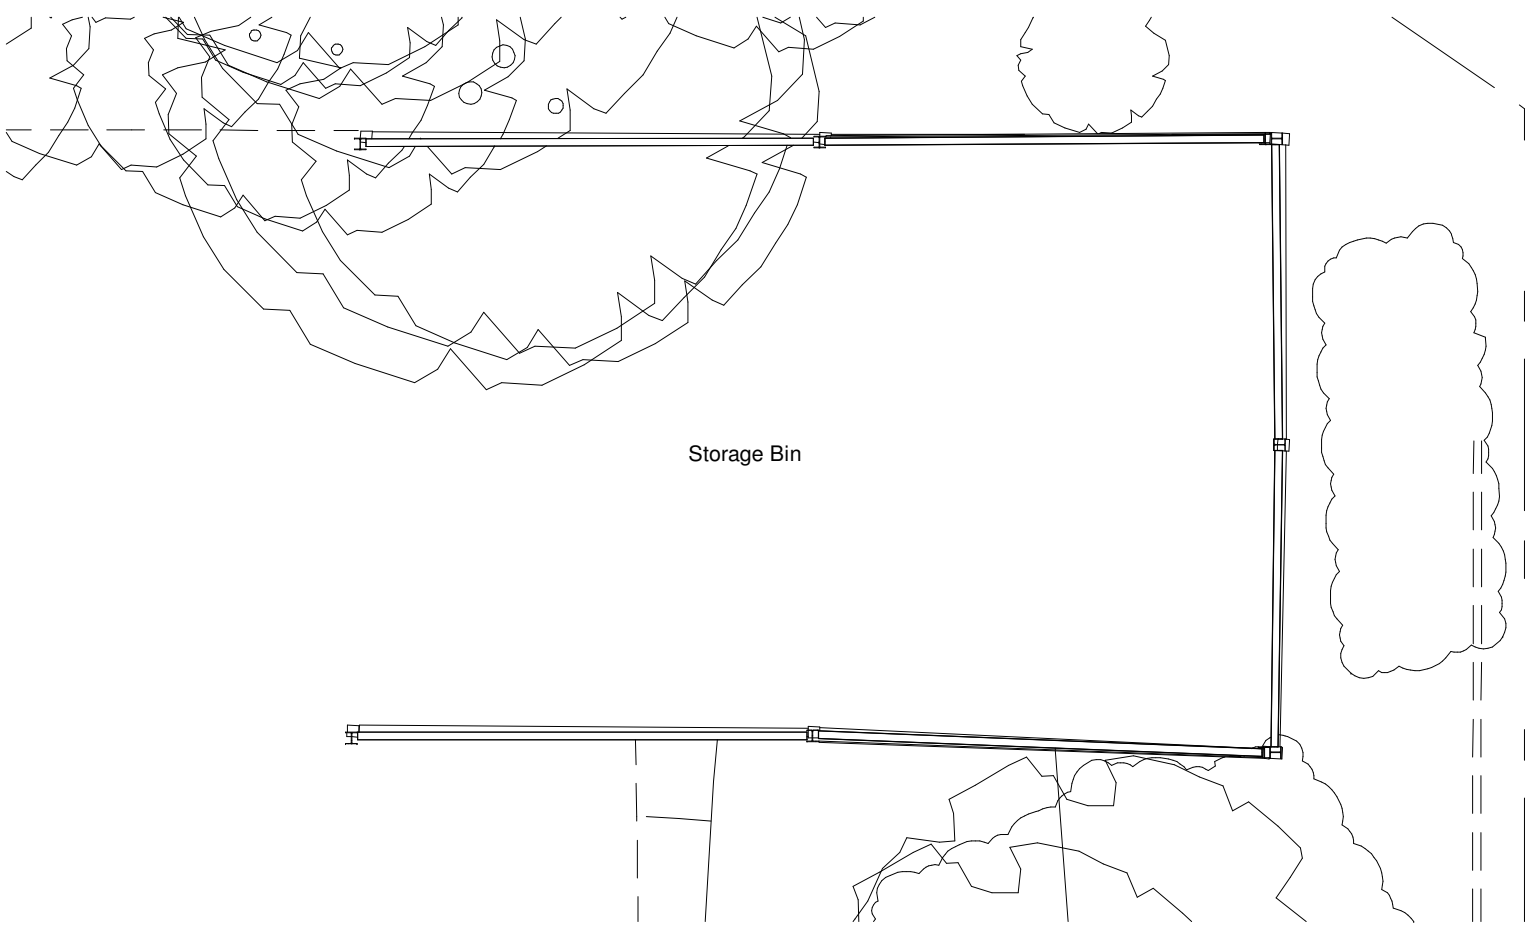


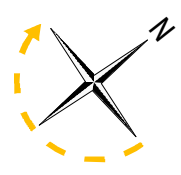


Ground Floor 'as existing'
1:100

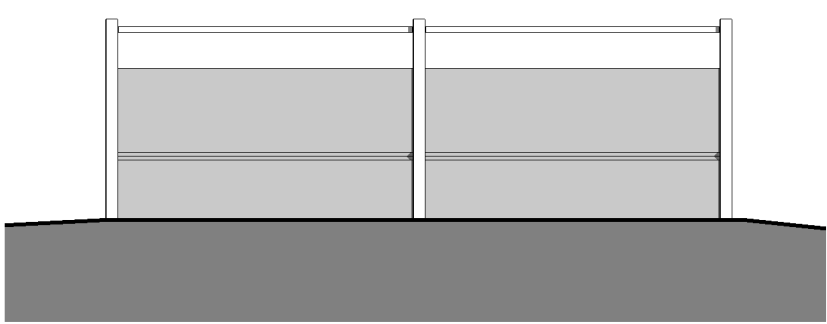


North East Elevation 'as Existing'

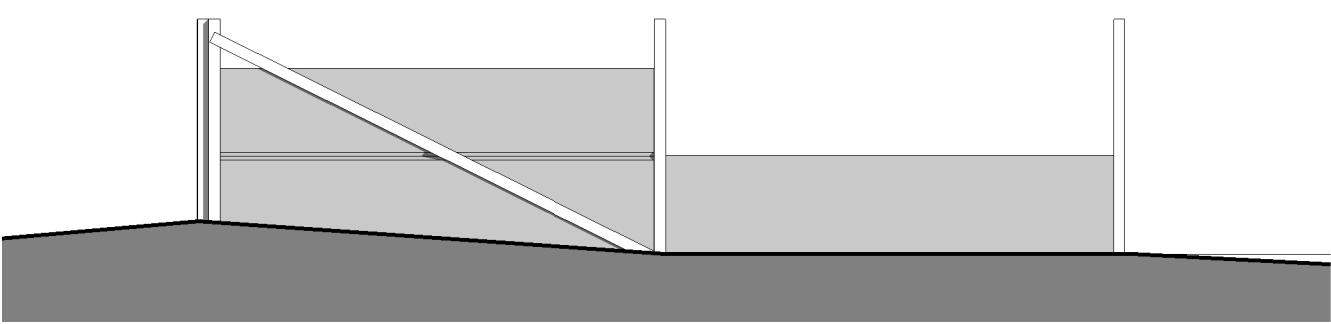


North West Elevation 'as Existing'

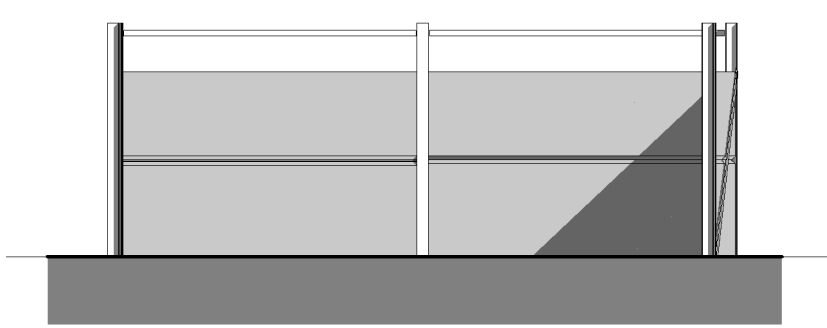

South West Elevation 'as Existing'

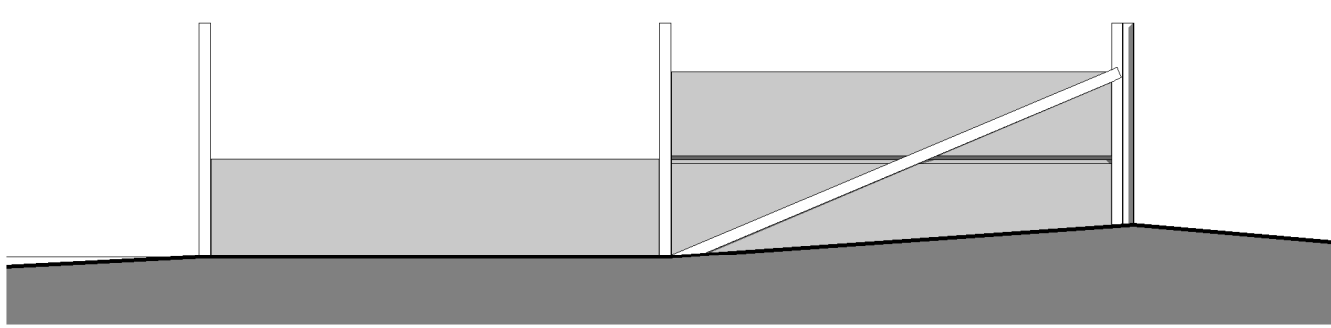

South East Elevation 'as Existing'

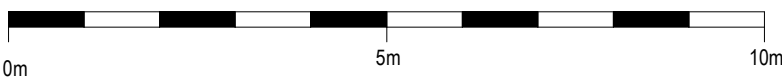

P01	14/05/25	AC	Amended for Planning Issue		
Rev	Date	Drawn	Description		
ctdarchitects			Clerk Bank House Clerk Bank LEEK Staffordshire ST13 5HE t: 01538 373477 f: 01538 386503 e: info@ctdarchitects.co.uk w: www.ctdarchitects.co.uk		
Client Mr. W Scott-Moncrieff			Project Project Description Project Address Title Al Fresco Dining Area Details 'as existing'		
Scale			1 : 100	Size	A2
Status			PLANNING ISSUE		
Drawing Ref			2501 - CTD - SB - XX - DR - A - 010 - P01		
Drawn			AC	Chk'd	KL