


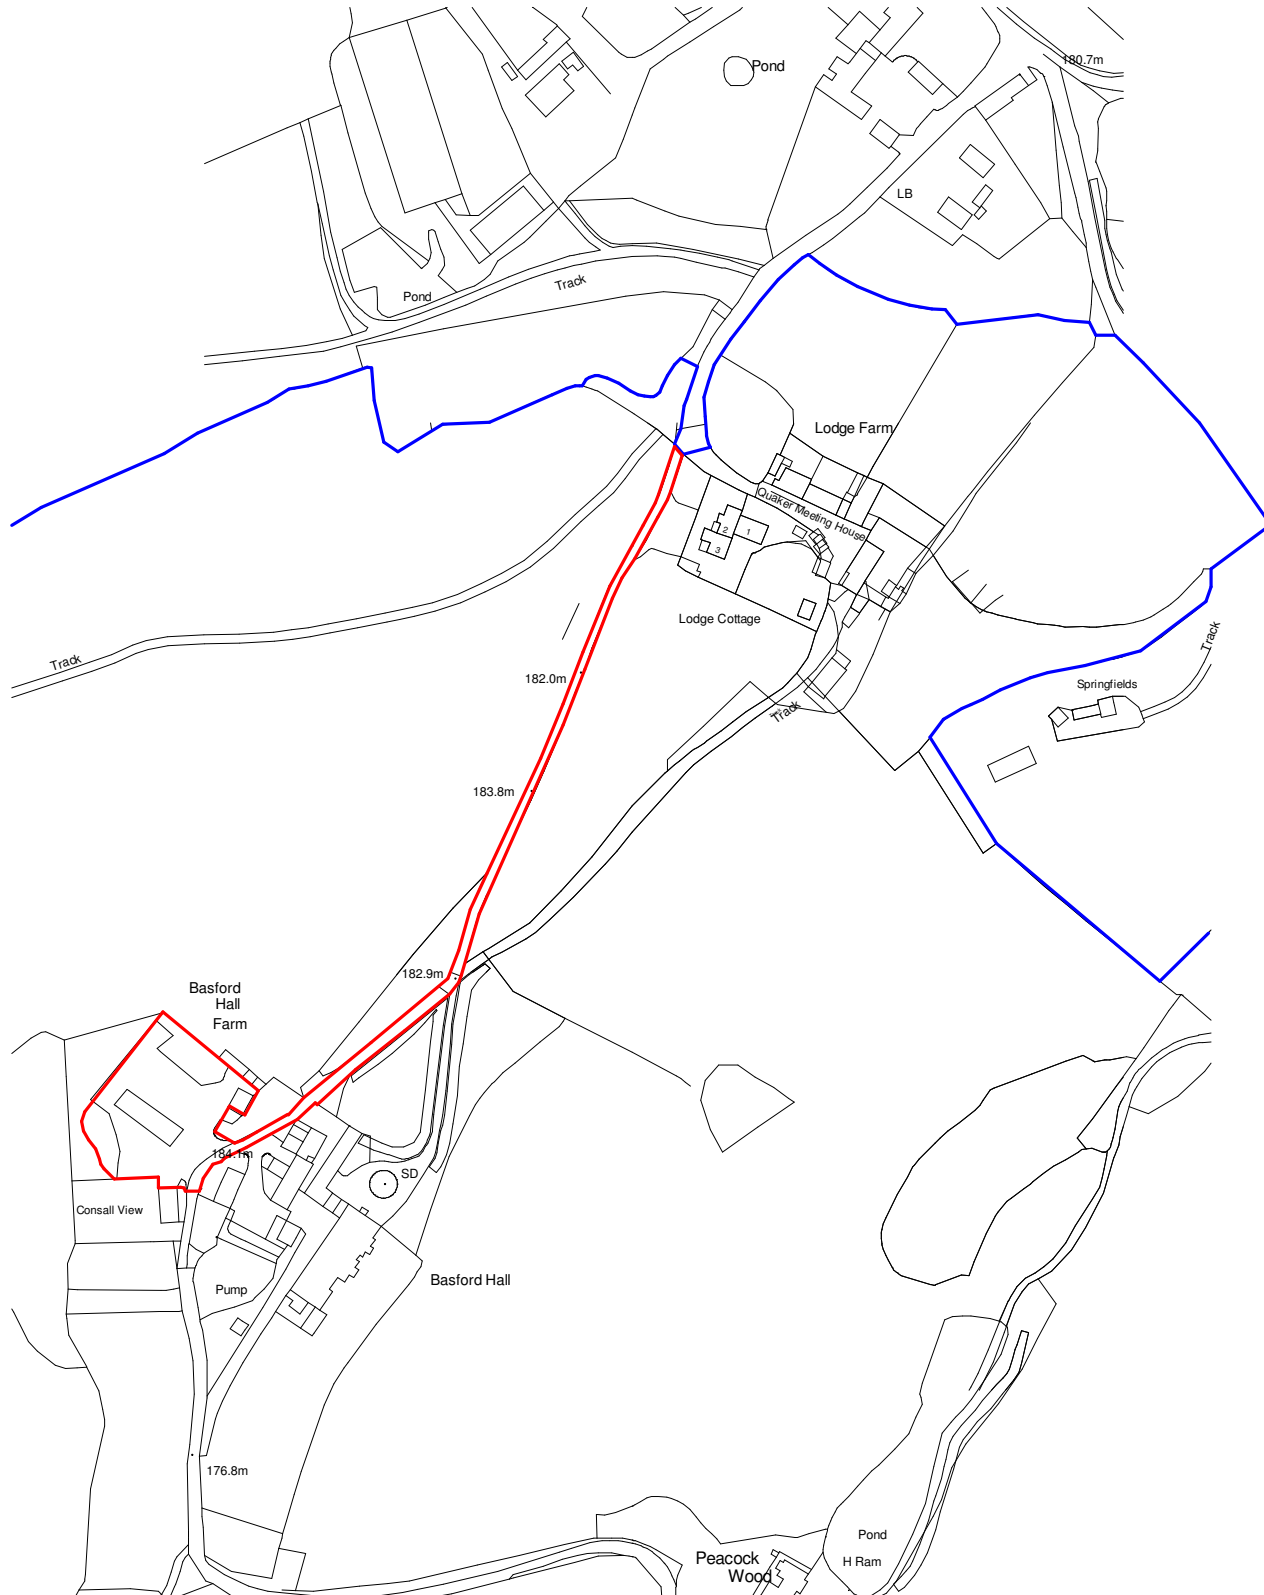

P01	13/05/25	AC	Amended for Planning Issue
S01	31/03/25	AC	Initial Issue
Rev	Date	Drawn	Description

ctd architects

Clerk Bank House
Clerk Bank
LEEK
Staffordshire
ST13 5HE

t : 01538 373477 e : info@ctdarchitects.co.uk
f : 01538 386503 w : www.ctdarchitects.co.uk

ctd architects © 2025

- This drawing is copyright.
- All dimensions to be checked on site before proceeding.
- Contractor must notify the architect of any discrepancies before proceeding.
- Contractor to check/adjust dimensions of new work to suit existing conditions. Do not assume existing structure or details are plumb, square or level.
- All drawings to be read in conjunction with all other consultants drawings and specs.

Client

**Mr. W
Scott-Moncrieff**

Project

Proposed Natural Pool
Basford Hall, Leek, ST13 5HE

Title

Site Location Plan

Scale **1 : 2500**

Size **A4**

Drawn **AC**

Chk'd **KL**

Status

PLANNING ISSUE

Drawing Ref

2501 - CTD - SI - XX - DR - A - 001 - P01