
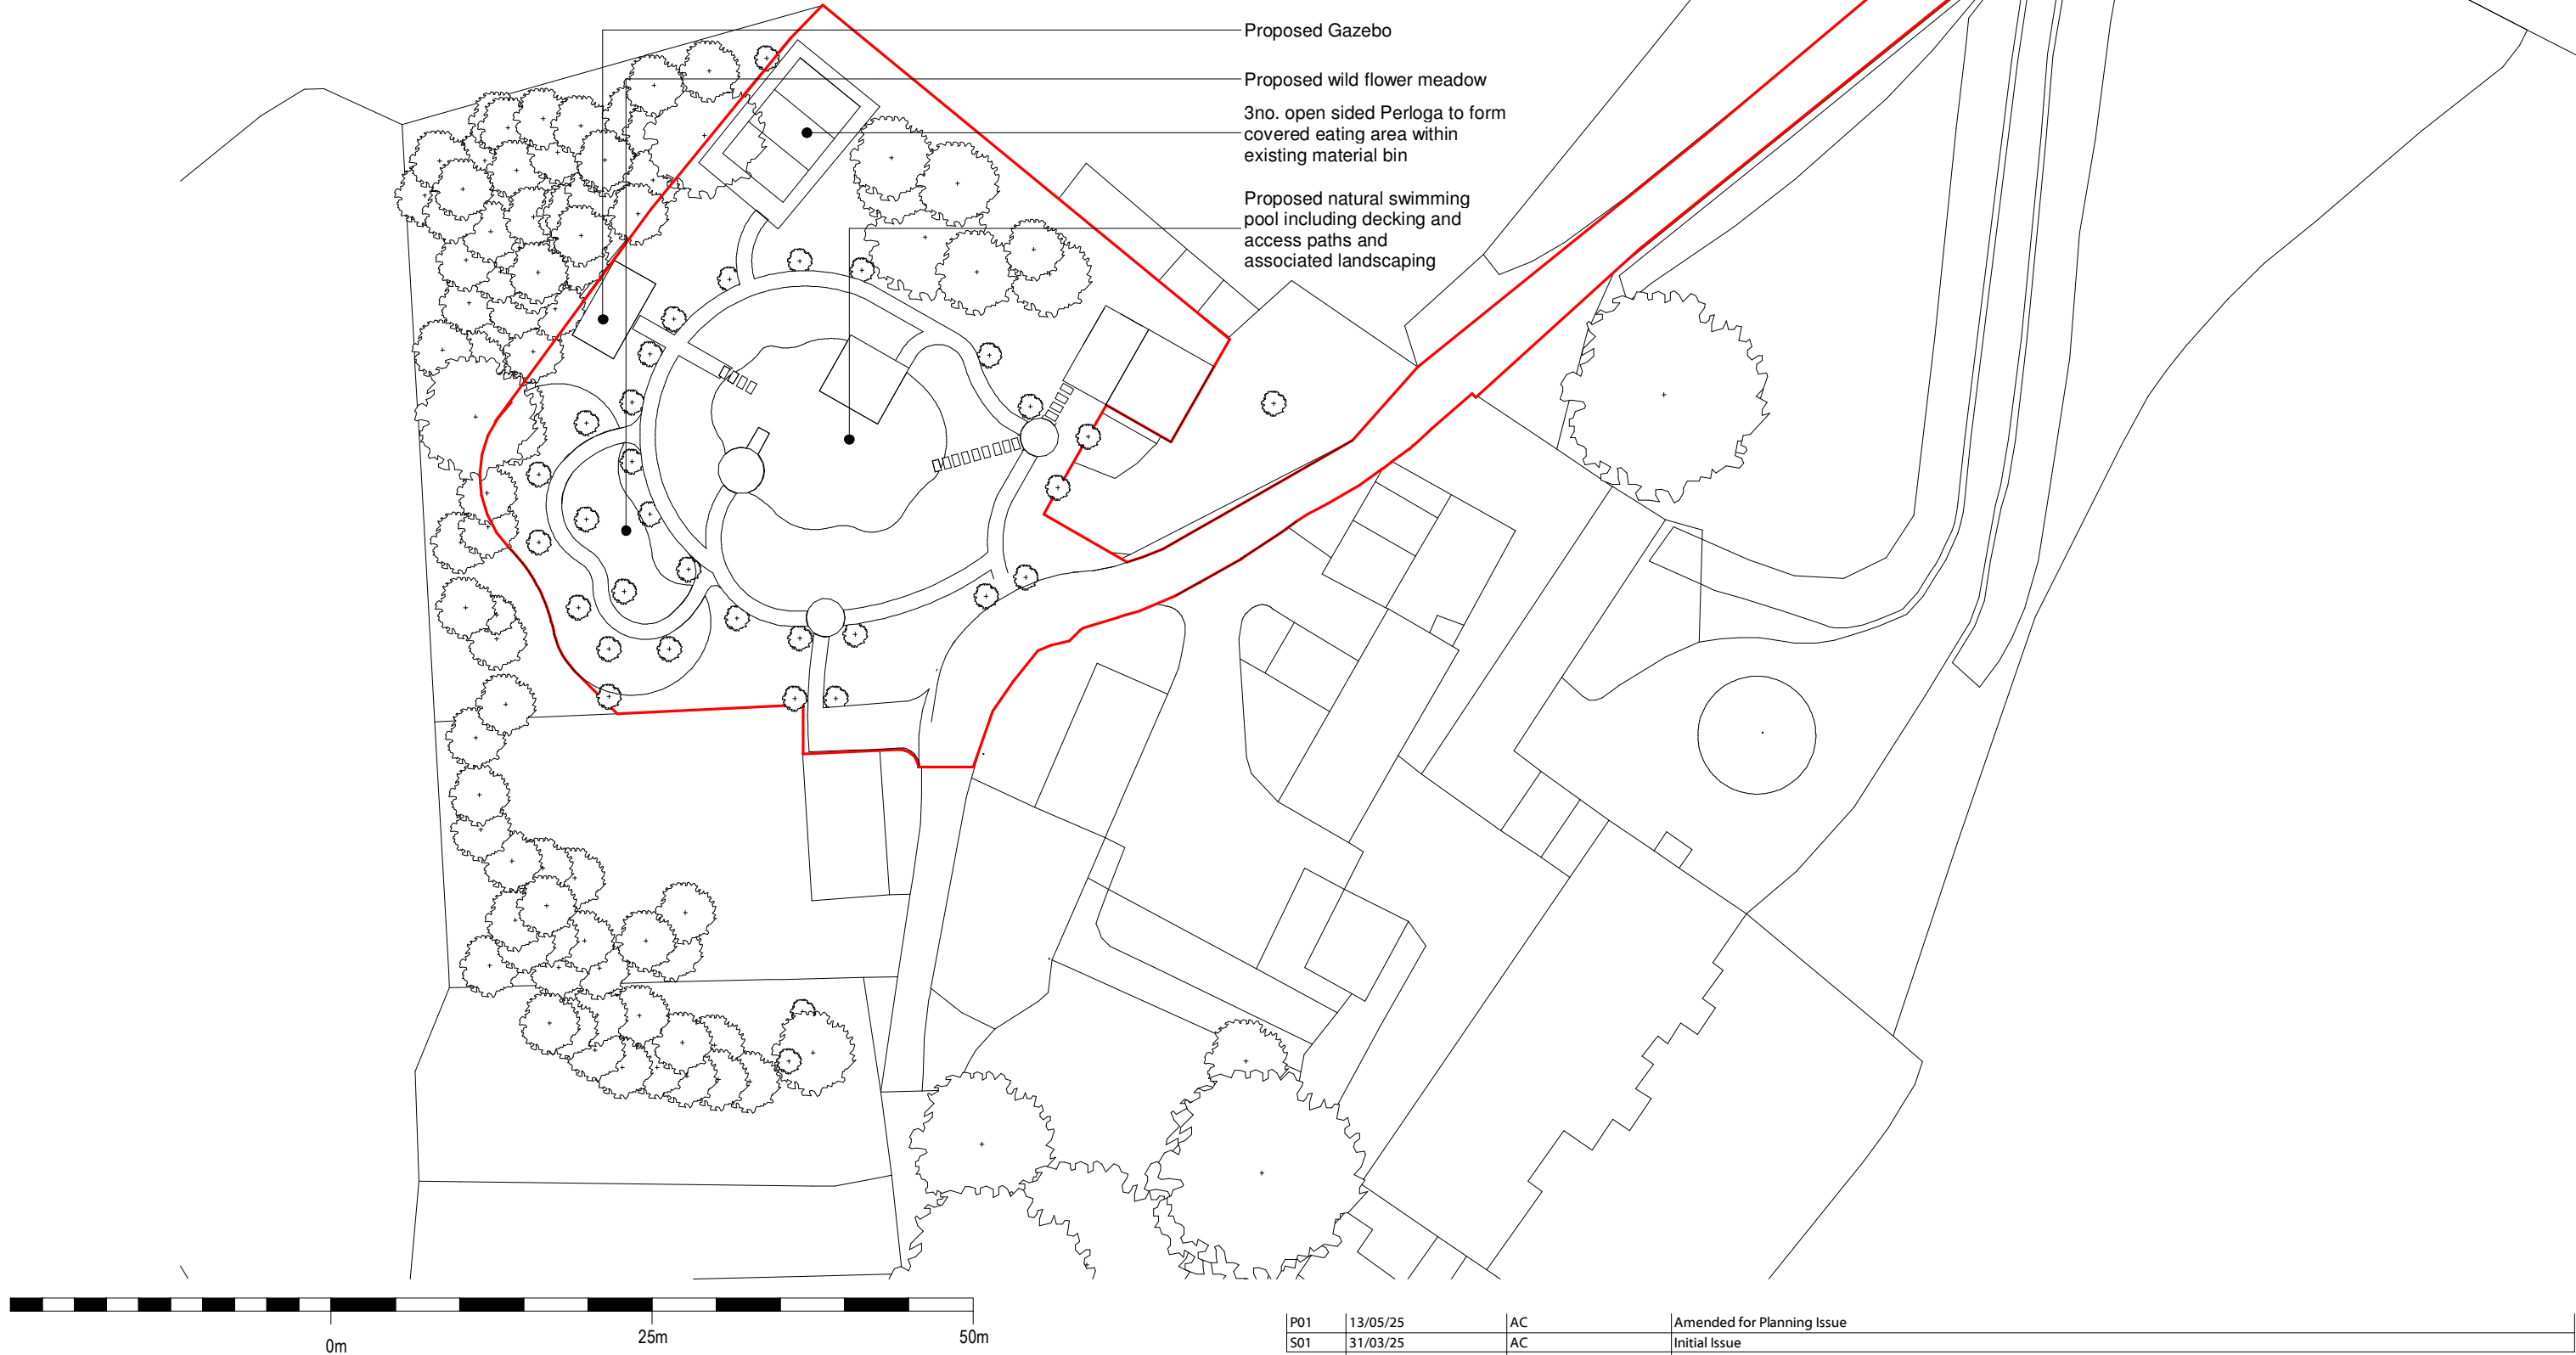


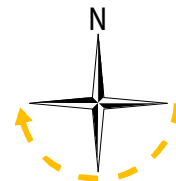

P01	13/05/25	AC	Amended for Planning Issue
S01	31/03/25	AC	Initial Issue
Rev	Date	Drawn	Description

ctdarchitects

Clerk Bank House
Clerk Bank
LEEK
Staffordshire
ST13 5HE

t : 01538 373477
f : 01538 386503

e : info@ctdarchitects.co.uk
w : www.ctdarchitects.co.uk

- ctd architects © 2025
- This drawing is copyright.
 - All dimensions to be checked on site before proceeding.
 - Contractor must notify the architect of any discrepancies before proceeding.
 - Contractor to check/adjust dimensions of new work to suit existing conditions. Do not assume existing structure or details are plumb, square or level.
 - All drawings to be read in conjunction with all other consultants drawings and specs.

Client

Mr. W
Scott-Moncrieff

Project

Proposed Natural Pool
Basford Hall, Leek, ST13 5HE

Title

Site Block Plan

Scale	1 : 500	Size	A3	Drawn	AC	Chk'd	KL
Status	PLANNING ISSUE						
Drawing Ref	2501 - CTD - SI - XX - DR - A - 002 - P01						