




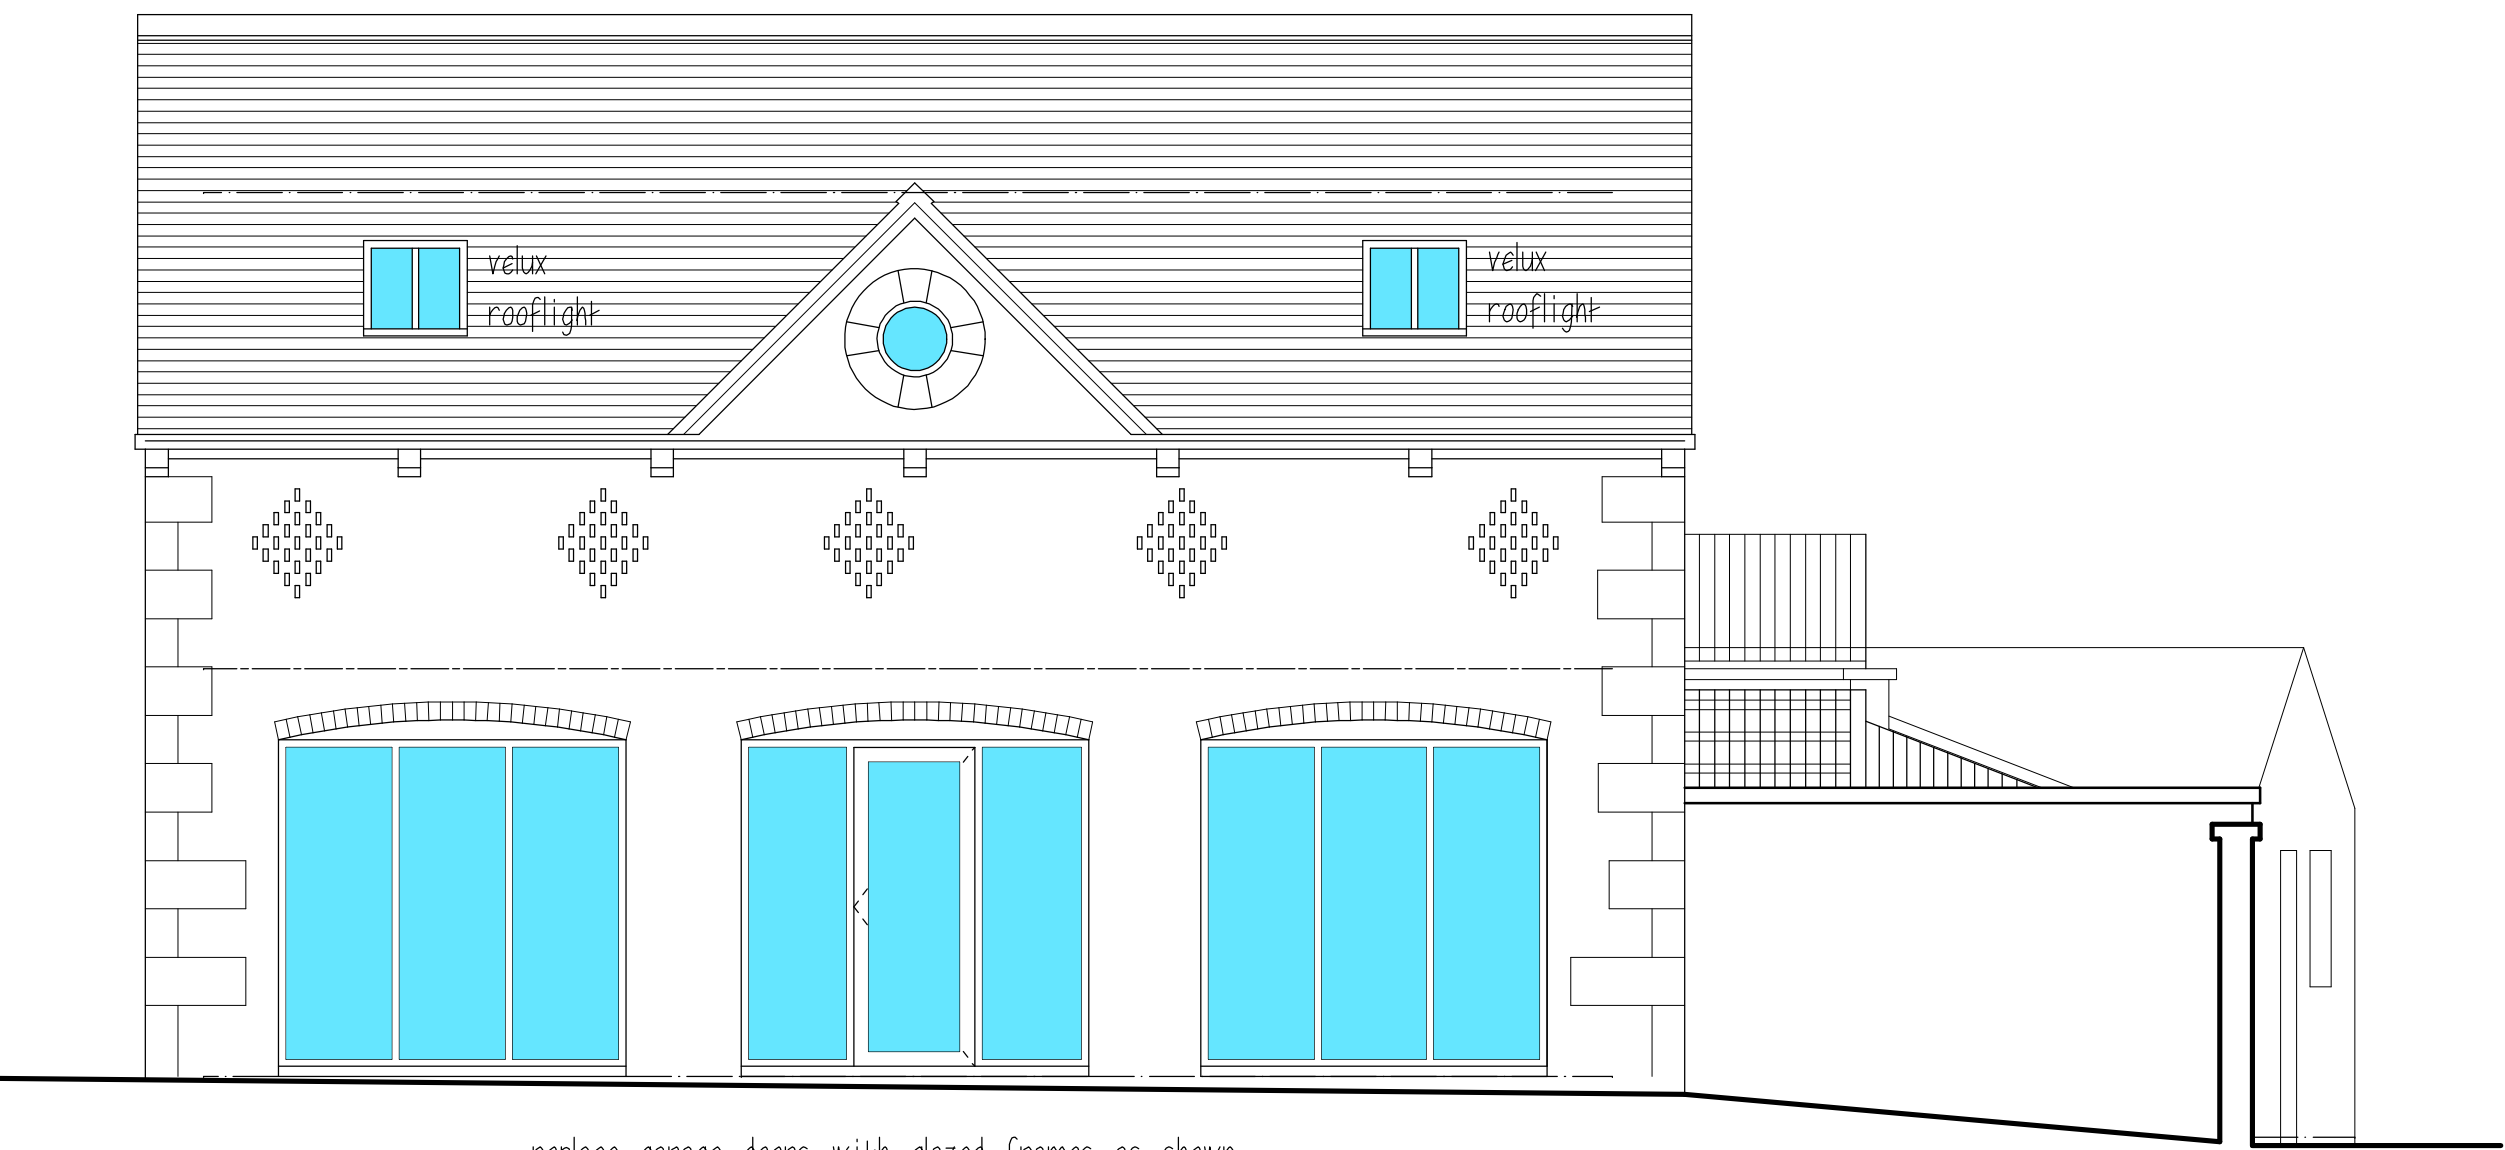

SOUTH EAST ELEVATION

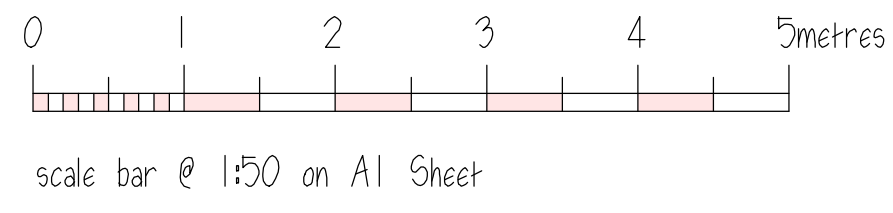

NORTH EAST ELEVATION

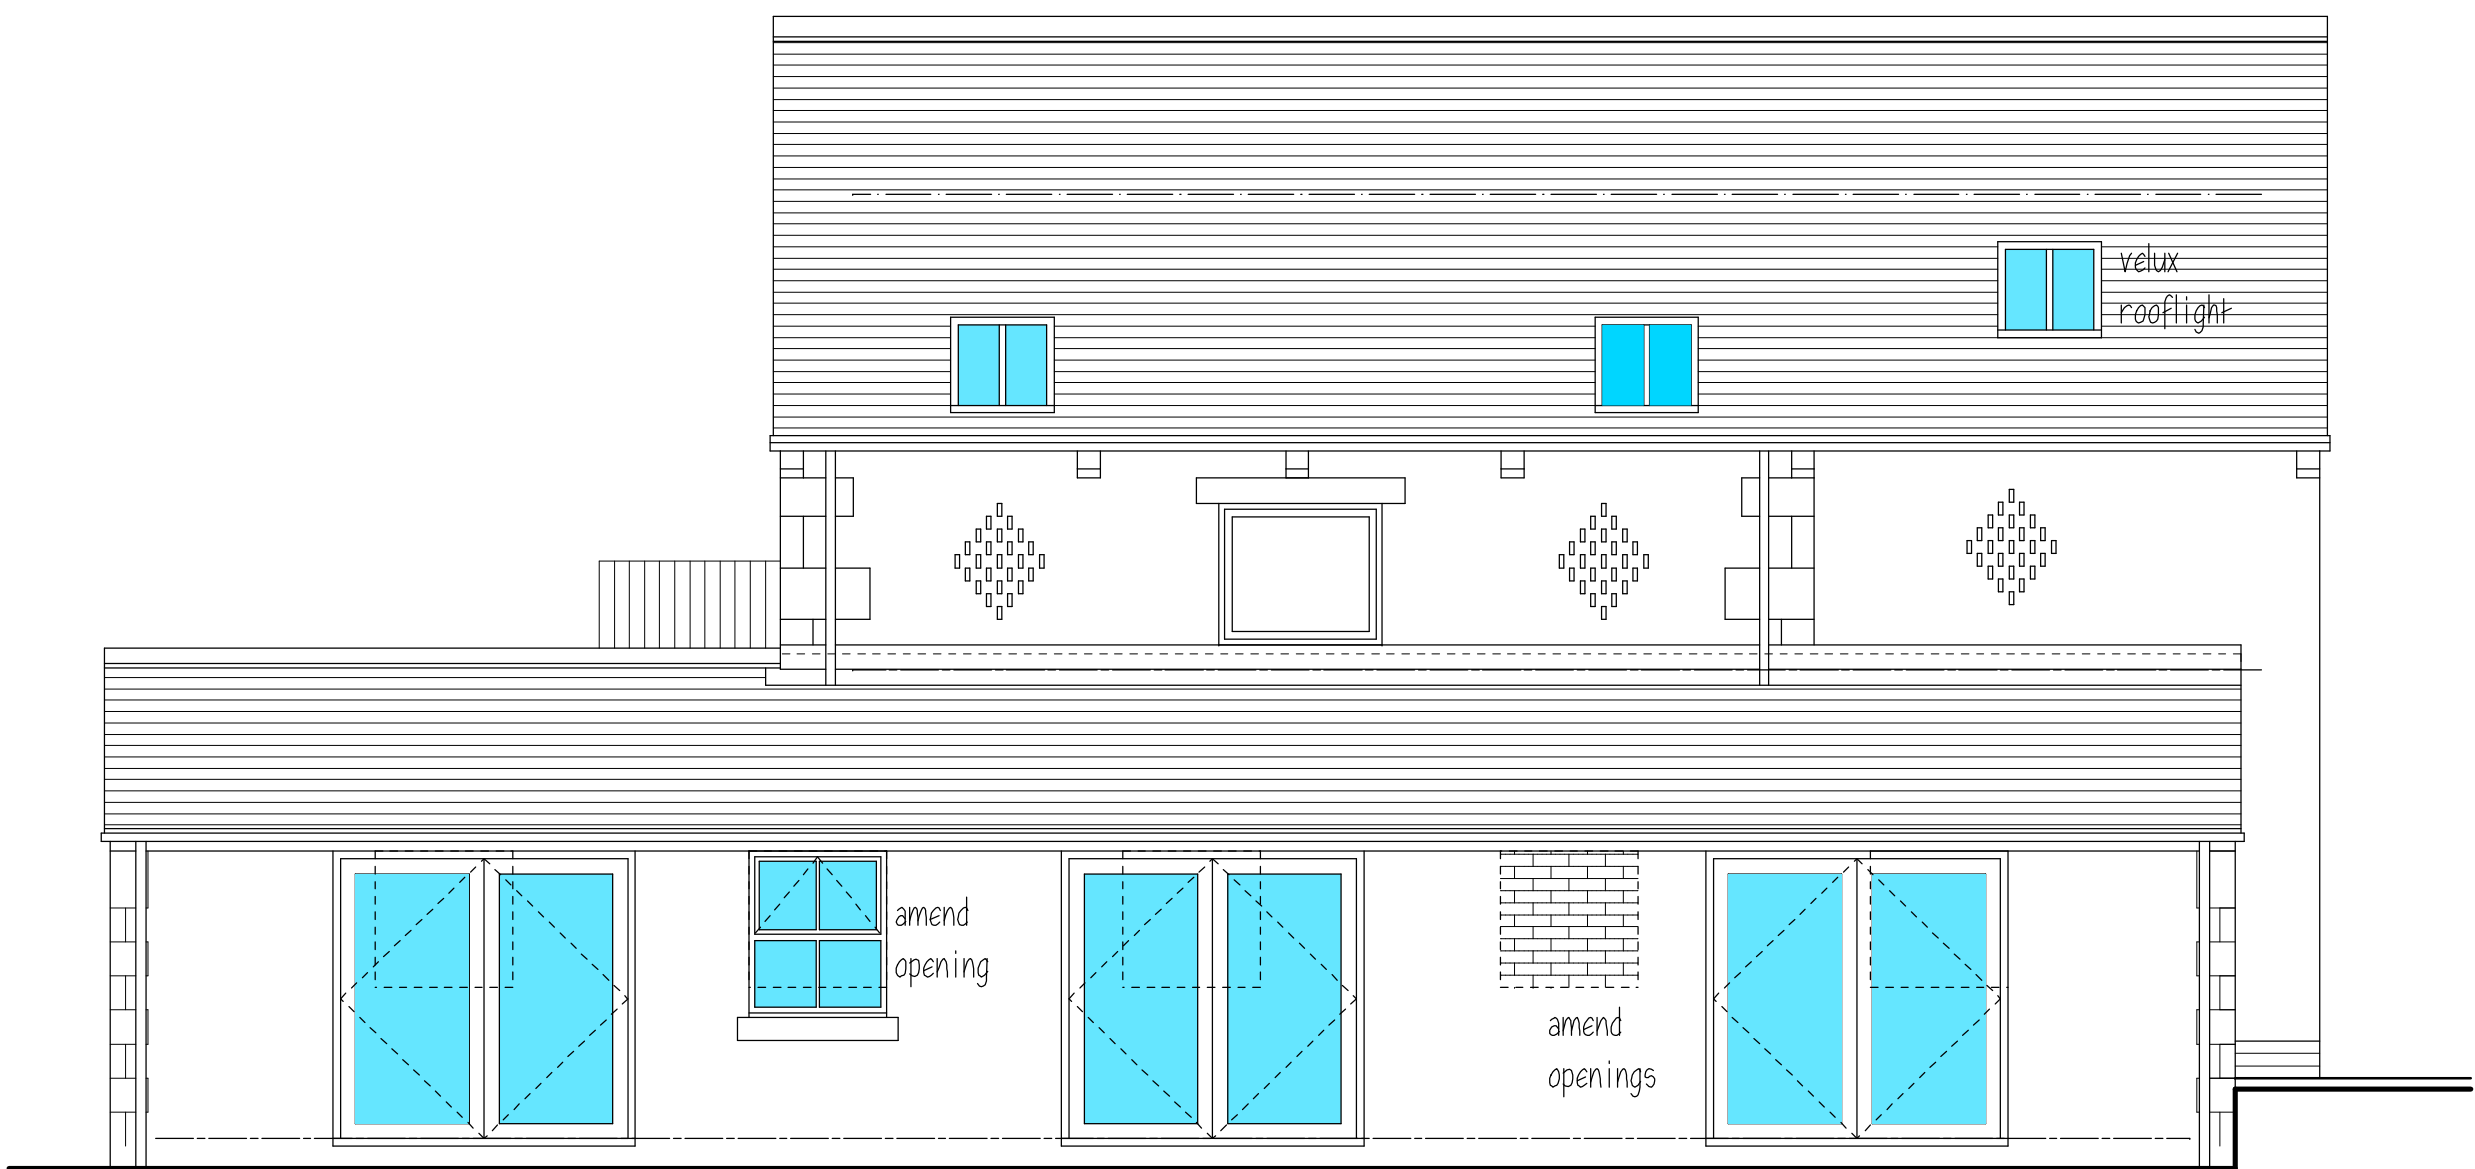

NORTH WEST ELEVATION



SOUTH WEST ELEVATION



Clients are advised to clarify dimensions with the author prior to setting out and not to scale from the drawing. This drawing is copyright and should not be reproduced without the written consent of RLM ASSOCIATES

RLM ASSOCIATES

JOB		EASING VILLA, STILE HOUSE LANE.	
CLIENT		Mrs. A. MORRIS.	
DRAWING		REVISED ELEVATIONS AS PROPOSED FOR RESIDENTIAL CONVERSION.	
DATE	April 2025.	SCALE	1:50.
DRWG. No.	RLM117/6.	REVISION	G.

