




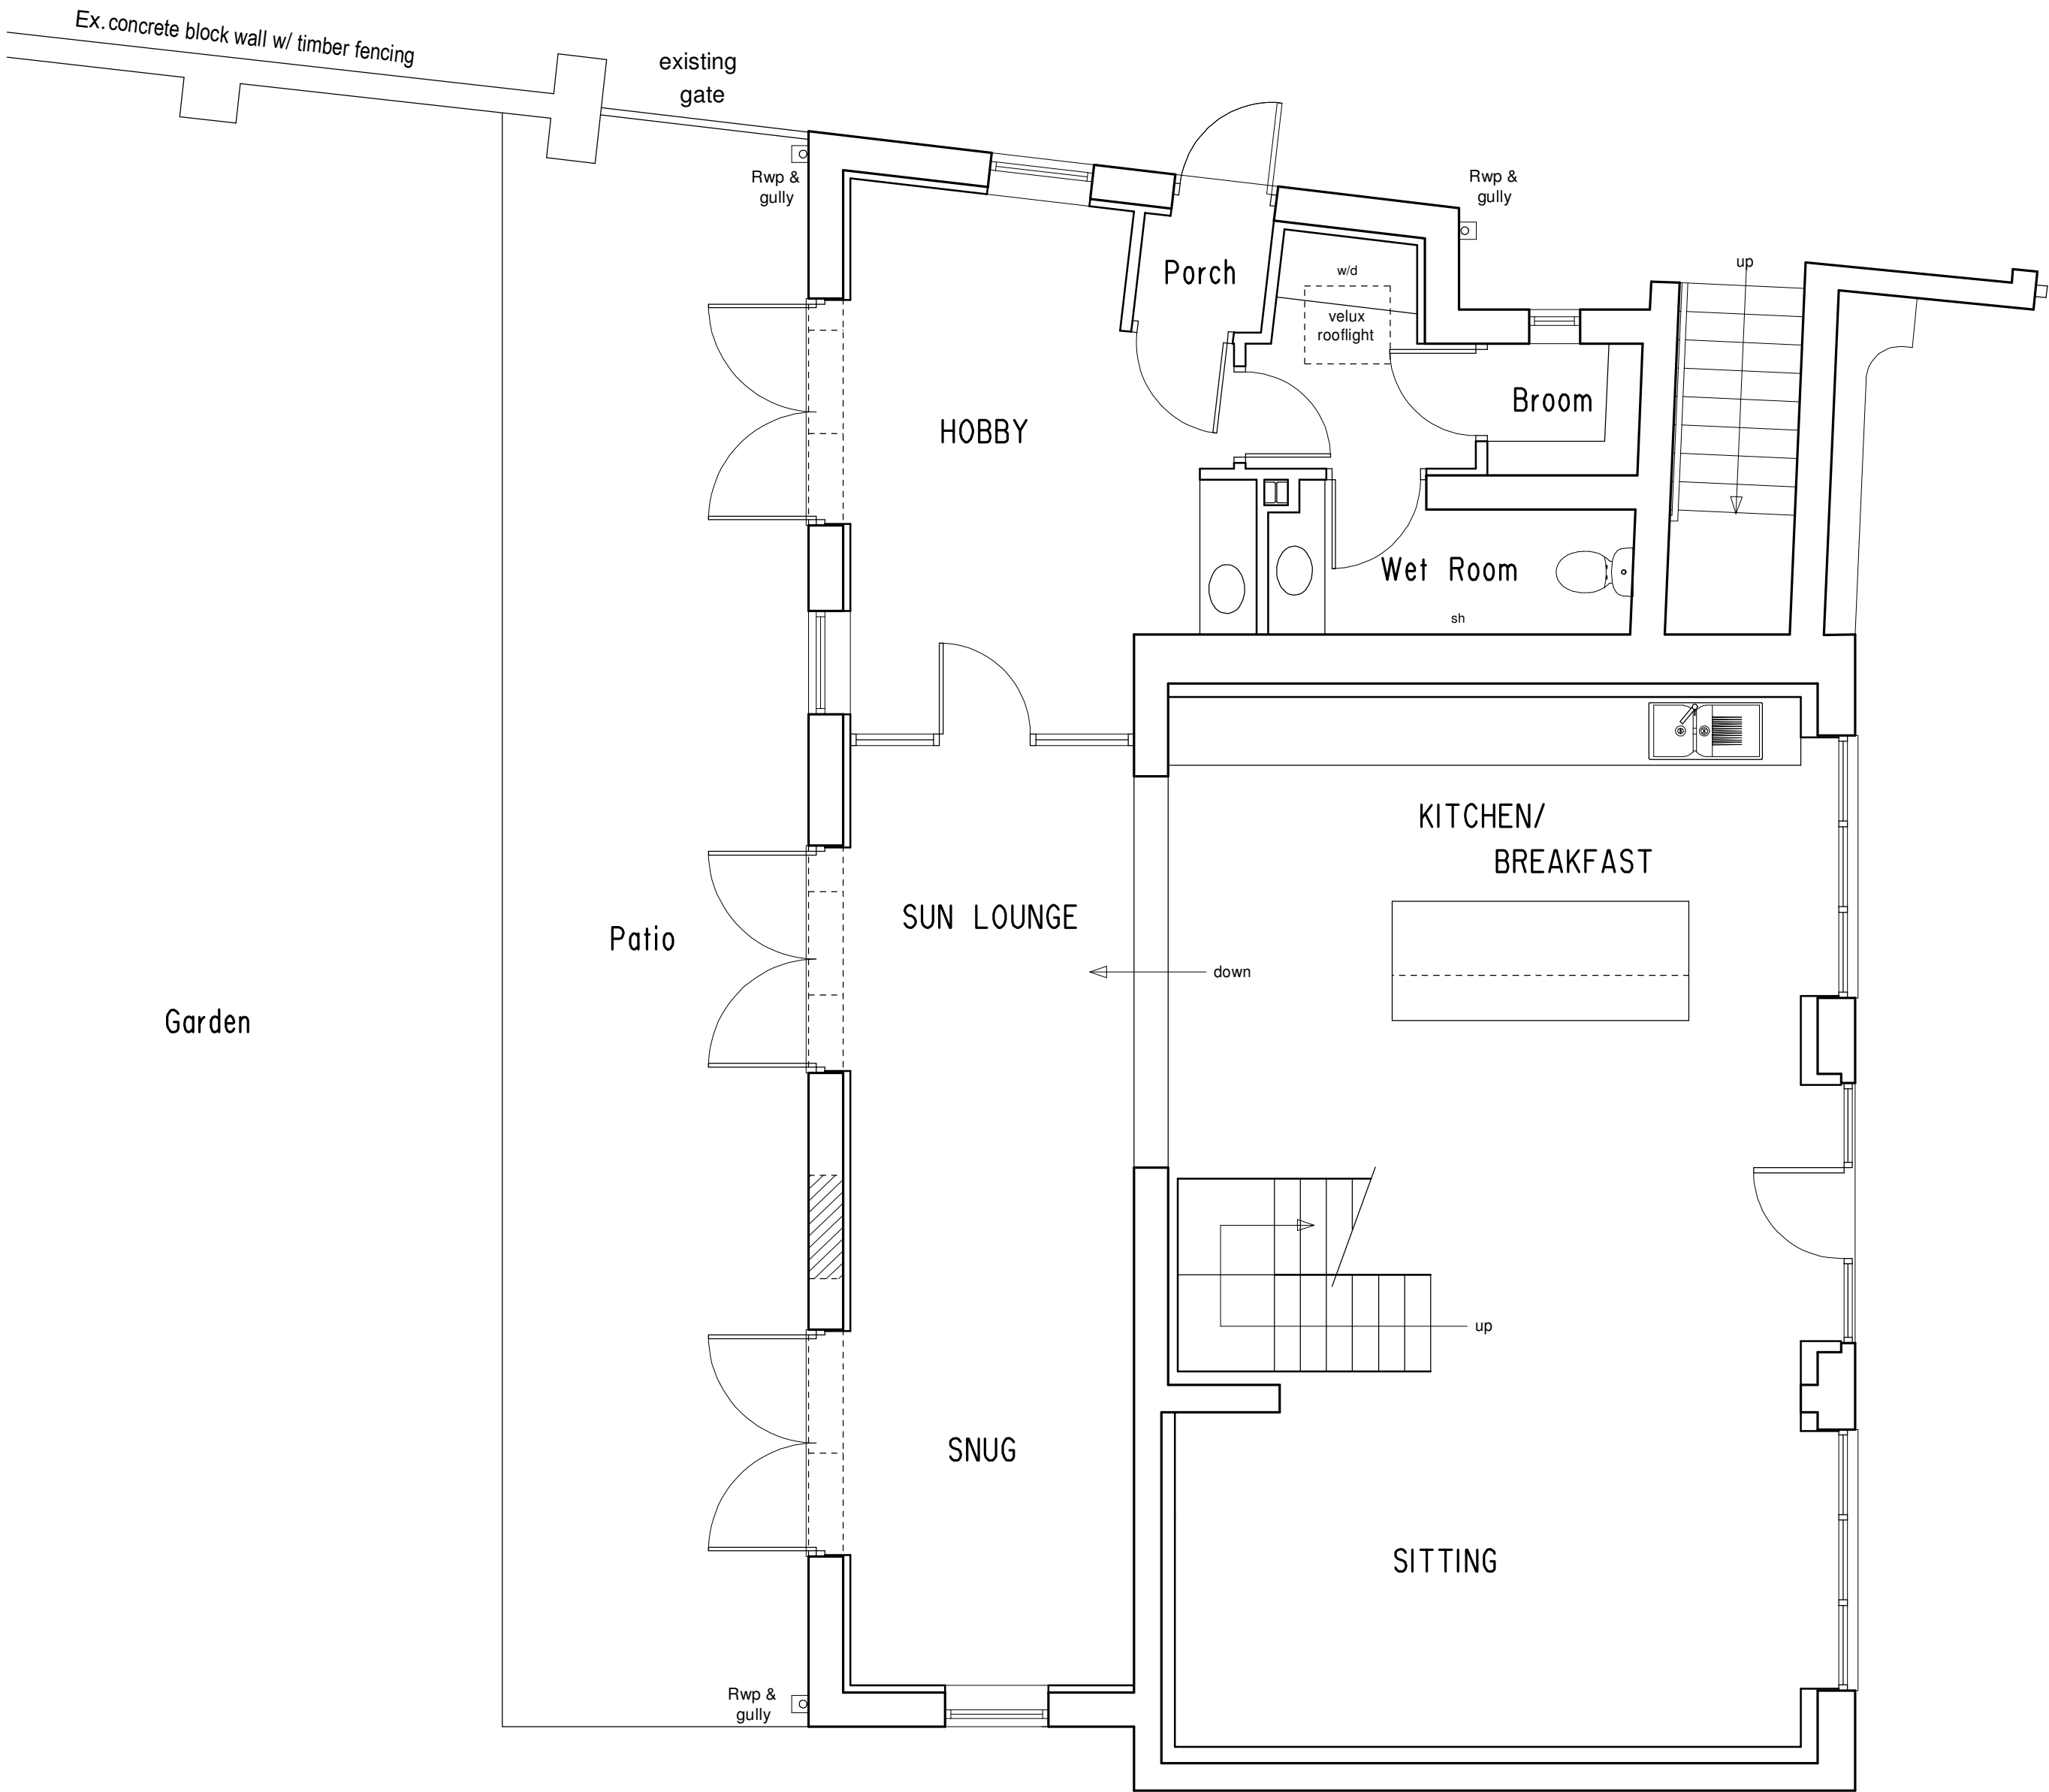

GROUND FLOOR PLAN

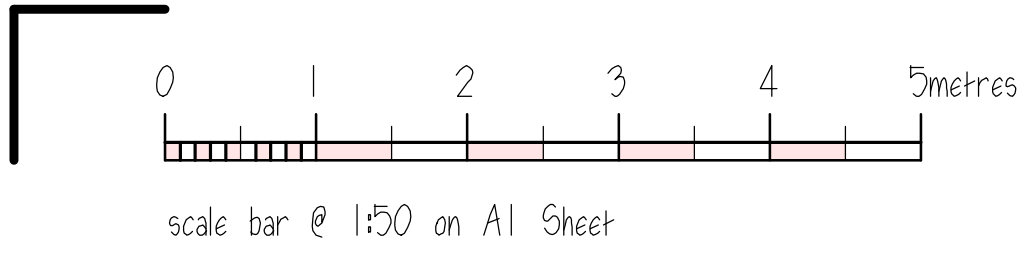

FIRST FLOOR PLAN

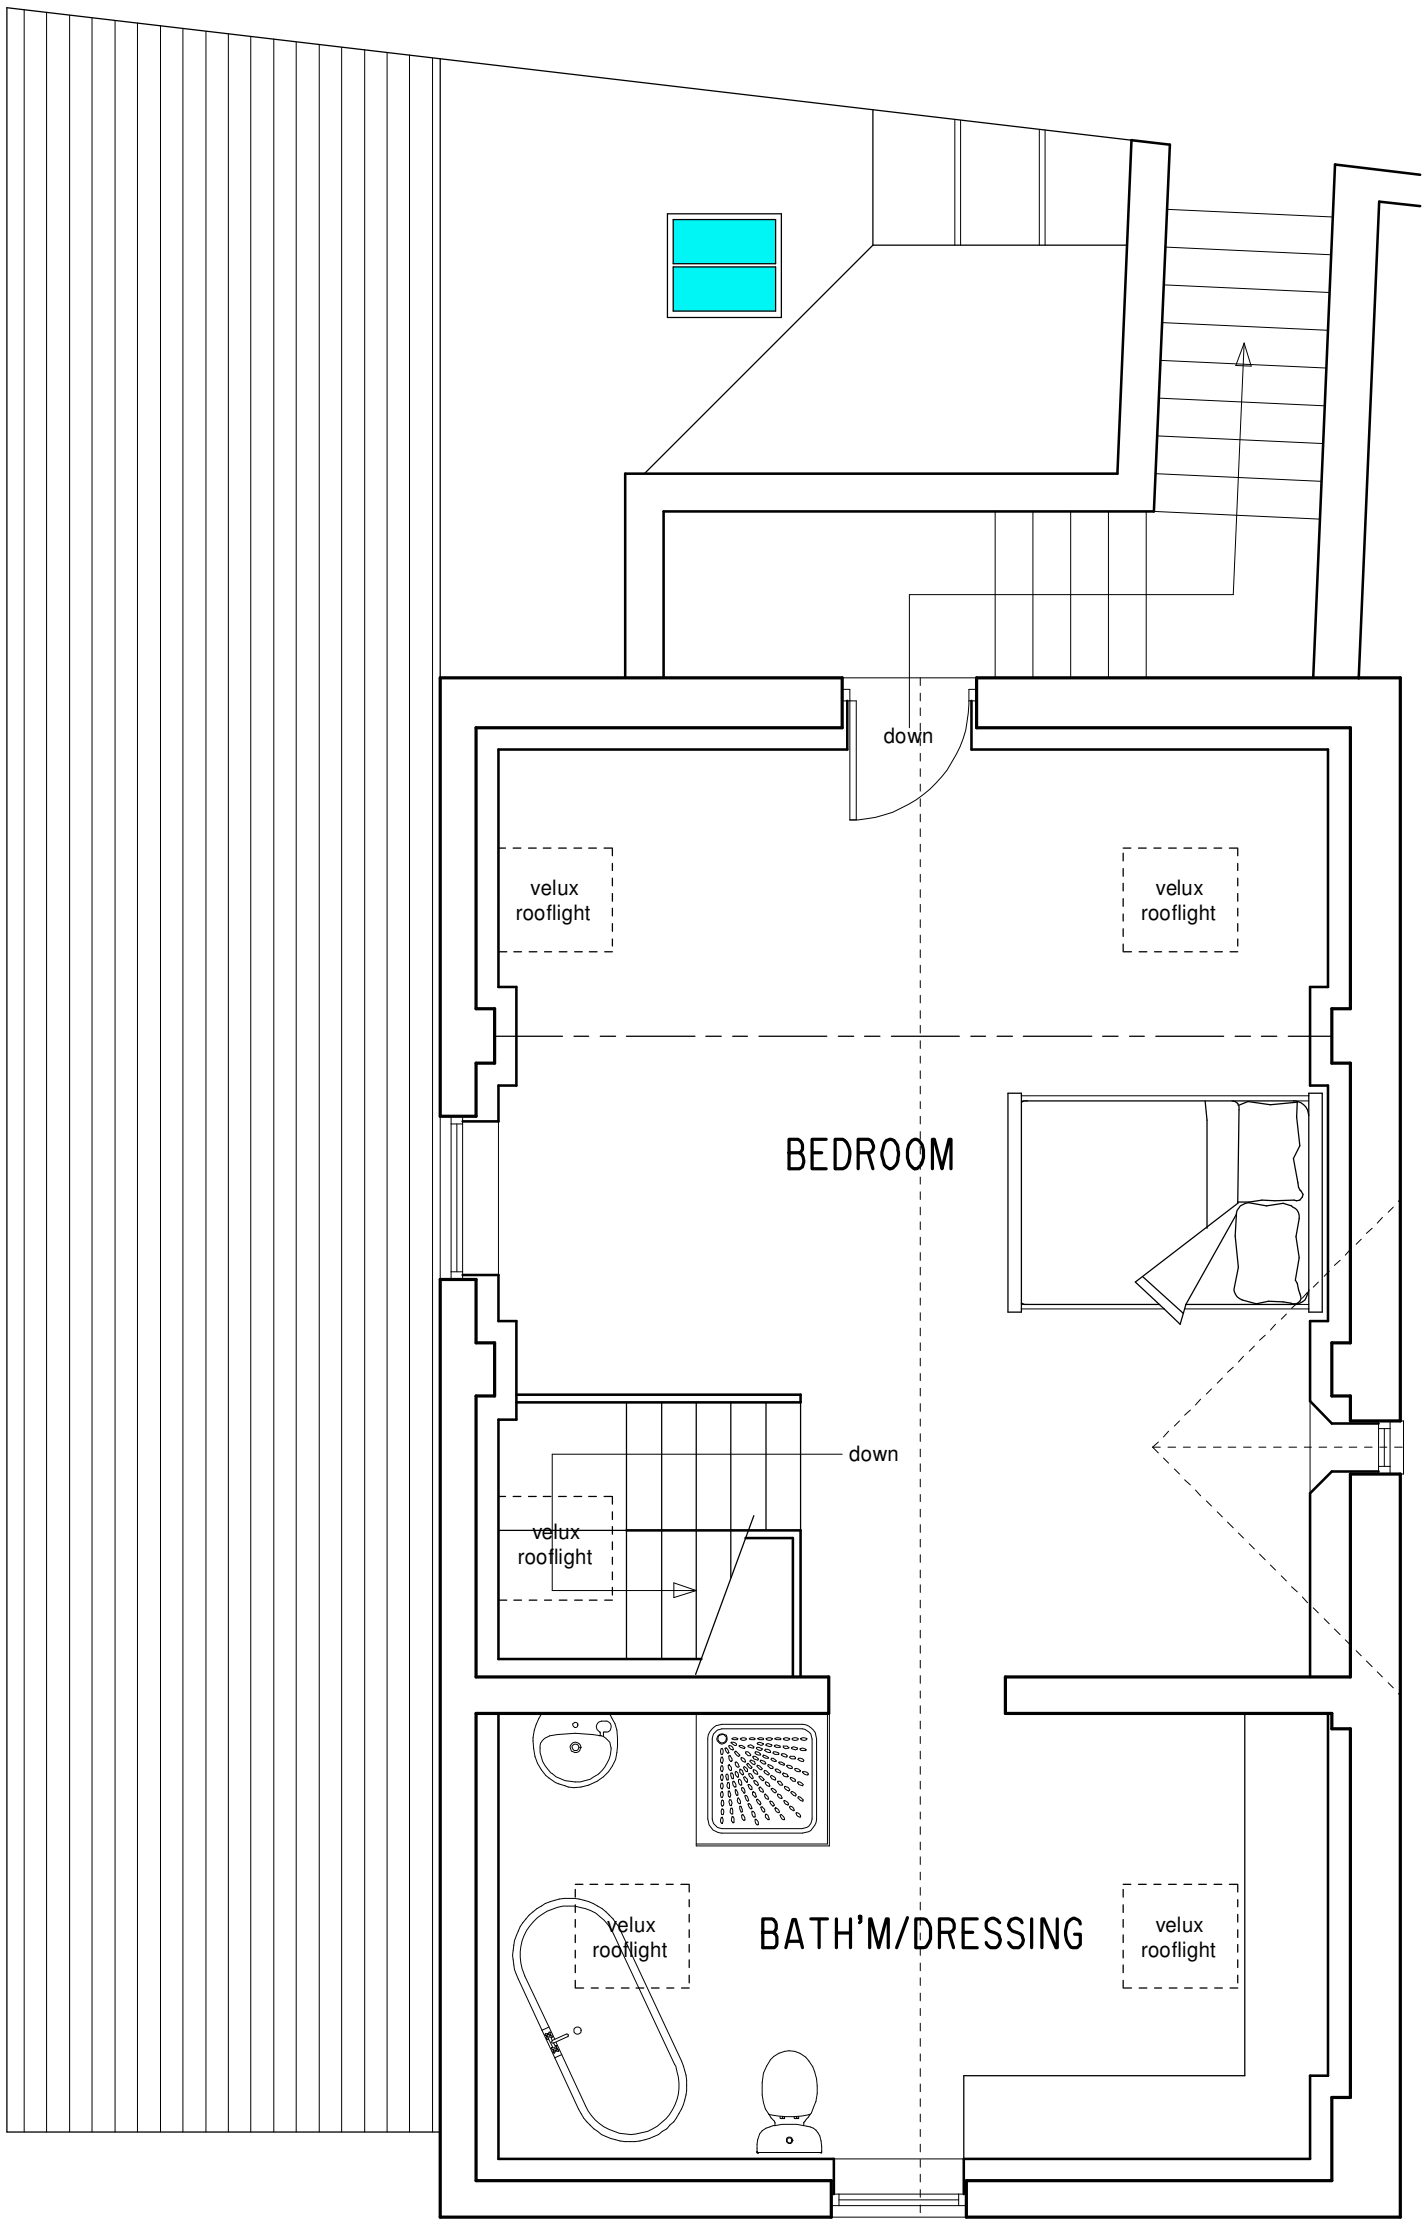

Clients are advised to clarify dimensions with the author prior to setting out and not to scale from the drawing. This drawing is copyright and should not be reproduced without the written consent of RLM ASSOCIATES.

RLM ASSOCIATES

JOB		EASING VILLA, STILE HOUSE LANE.	
CLIENT		Mrs. A. MORRIS.	
DRAWING		AMENDED FLOOR PLANS FOR PROPOSED RESIDENTIAL CONVERSION.	
DATE	SCALE		
April 2025.	1:50.		
DRWG. No.	REVISION		
RLM1117/5.	H.		