



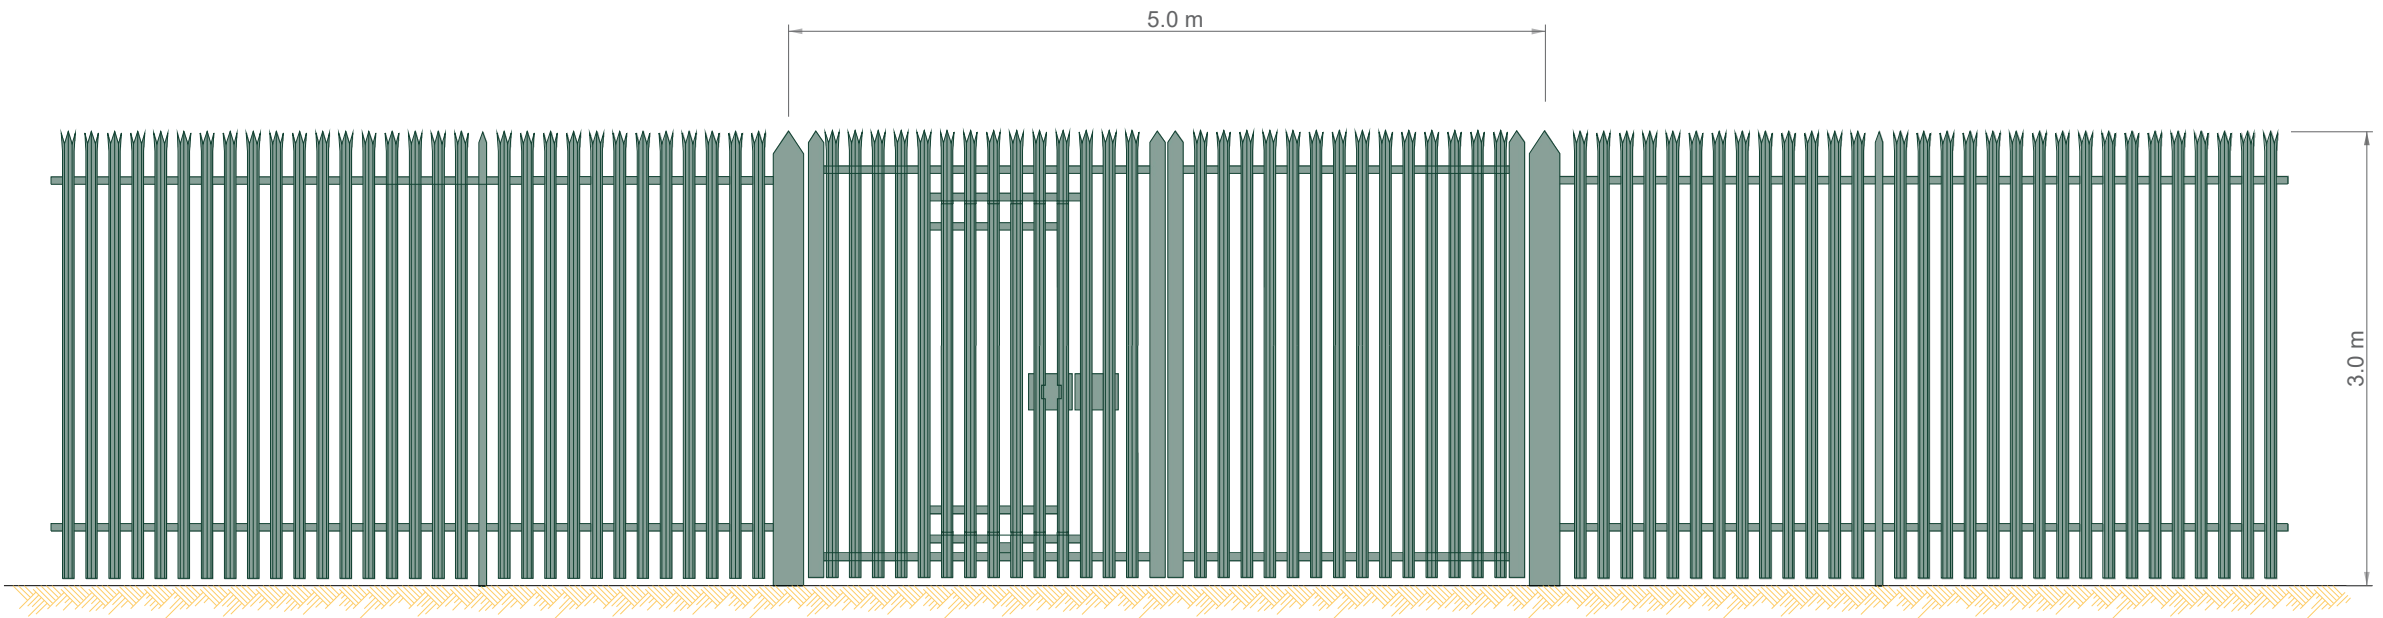

Metal Palisade Fence and Gate  
(Substation)

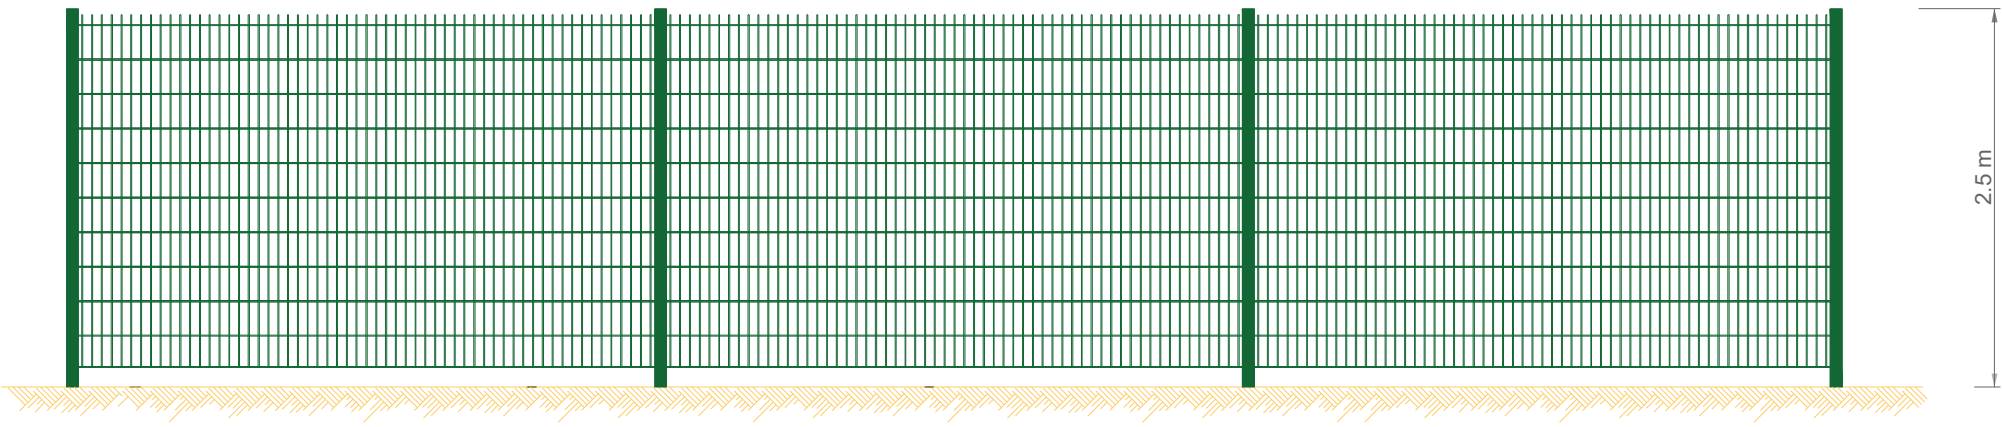

Weldmesh Fence (BESS)

General Legend:

|  |  |
|--|--|
|  |  |
|  |  |
|                      |                                                                                              |        |      |
|----------------------|----------------------------------------------------------------------------------------------|--------|------|
| Project:             | Teian Leys BESS                                                                              |        |      |
| Project Location:    | Teian Leys Farm, off Leigh Lane, Teian Leys, Leigh, Staffordshire, ST10 4NS                  |        |      |
| Ownership:           | Teian Leys Energy Storage Ltd.                                                               |        |      |
| Document Title:      | Substation and BESS - Fence and Gate Elevations                                              |        |      |
| Sheet format:        | A3 "420 x 297"                                                                               | Scale: | 1:50 |
| Document amendments: | Comments:                                                                                    |        |      |
|                      |                                                                                              |        |      |
| Company:             | Island Green Power UK Limited<br>Unit 25.7, Coda Studios<br>189 Munster Road, London SW6 6AW |        |      |

