



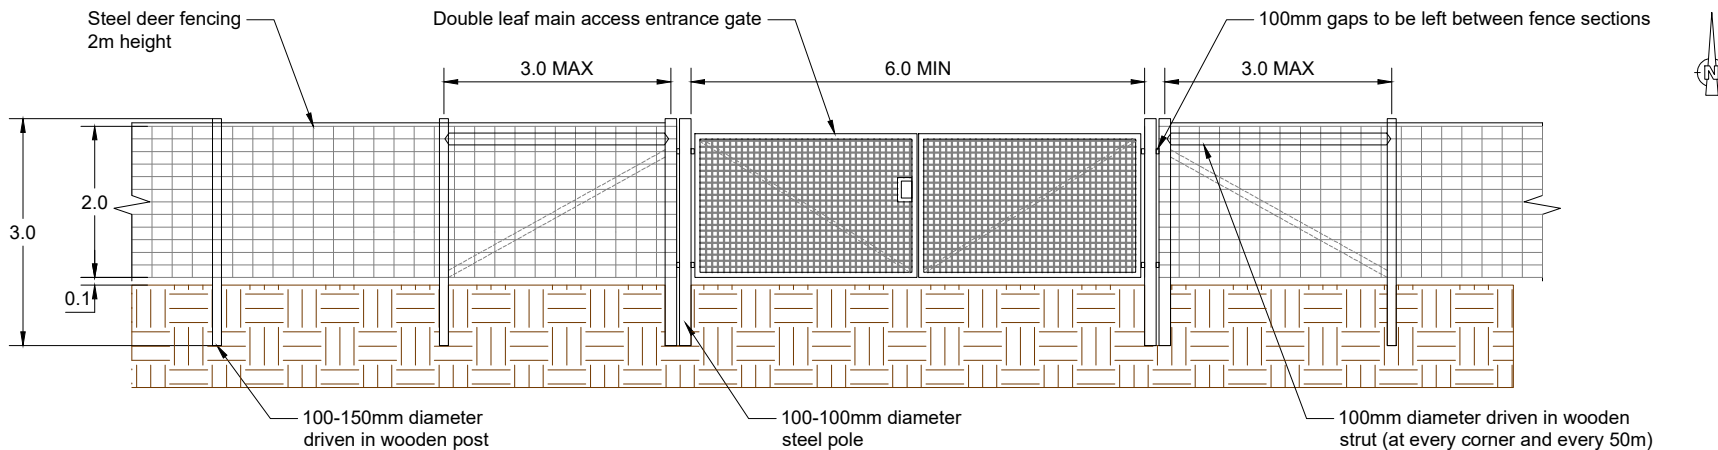


1 FENCE AND MAIN ACCESS GATE DETAILS

Typical example of proposed corner post array

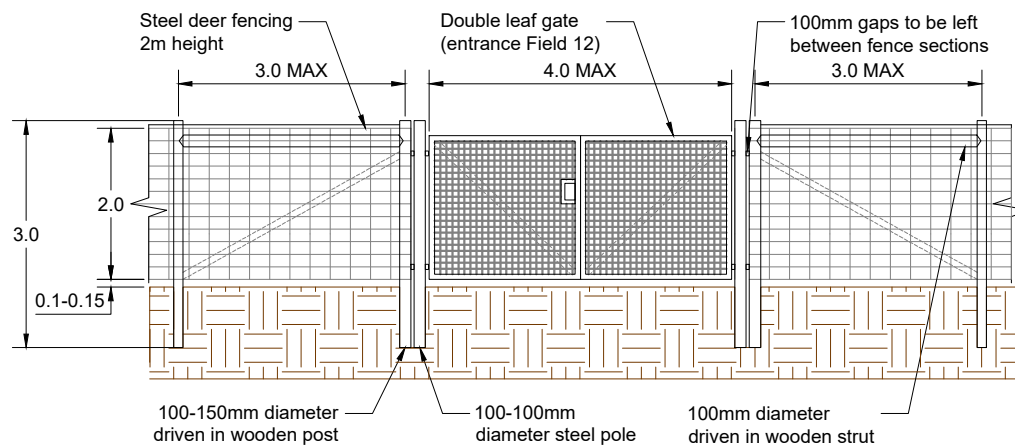

2 FENCE AND SIDE GATE DETAILS

Typical example of proposed double leaf gate

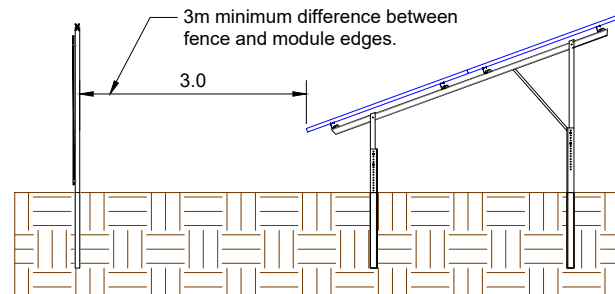

3 FENCE AND MODULE STRUCTION ELEVATION

REFERENCE DRAWINGS:

SRB1005-101.2 Rev02 [external issue with PVcase]

Notes:

1. All dimensions to be confirmed on site prior to installation.
2. All dimensions are indicative only and in meters unless otherwise specified.
3. Strainer boxes with diagonal tensioning wire, high tensile deer spec 13/192/15 netting wire with a plain top wire. Total Fence height 2.10m.
4. Wooden post treatment to UC4 Stamped (15-year treatment) coded and FSC certified

Revisions:

Rev	Date	Comments	Drawn	Checked
1	07/03/2025	Proposed Fence Design		
2	19/03/2025	Proposed Fence Design		
3	14/05/2025	Proposed Fence Design		

Project: Totmonslow

Location: Totmonslow, UK

52.9509, -2.0125

Title: Proposed Fence Design

Drawn: CG Checked: CG

Scale: 1:100@A4 Date:

Drawing No: - Rev: 3



Sustainable Bright Ltd
Building 2, Guildford business park,
GU2 8XG, Guildford,
United Kingdom
www.sustainablebright.com



Detra Solar
Lvovo str. 25-104,
LT-09320 Vilnius
www.detrasolar.com

Site verify all dimensions prior to construction. Report all discrepancies to the drawing originator immediately. This drawing is to be read in conjunction with all relevant documents and drawings.

