
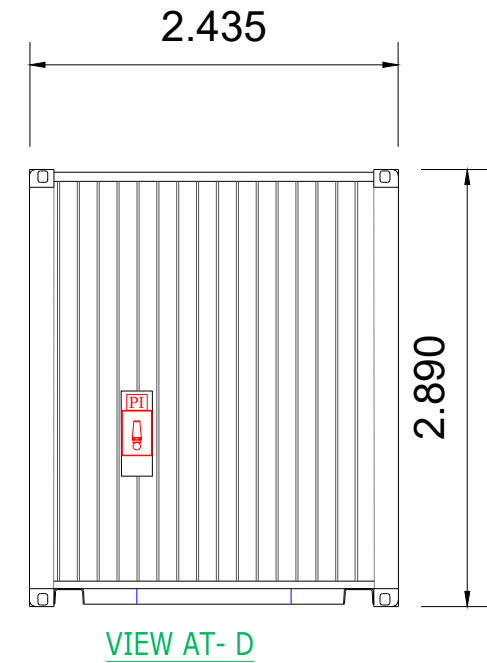
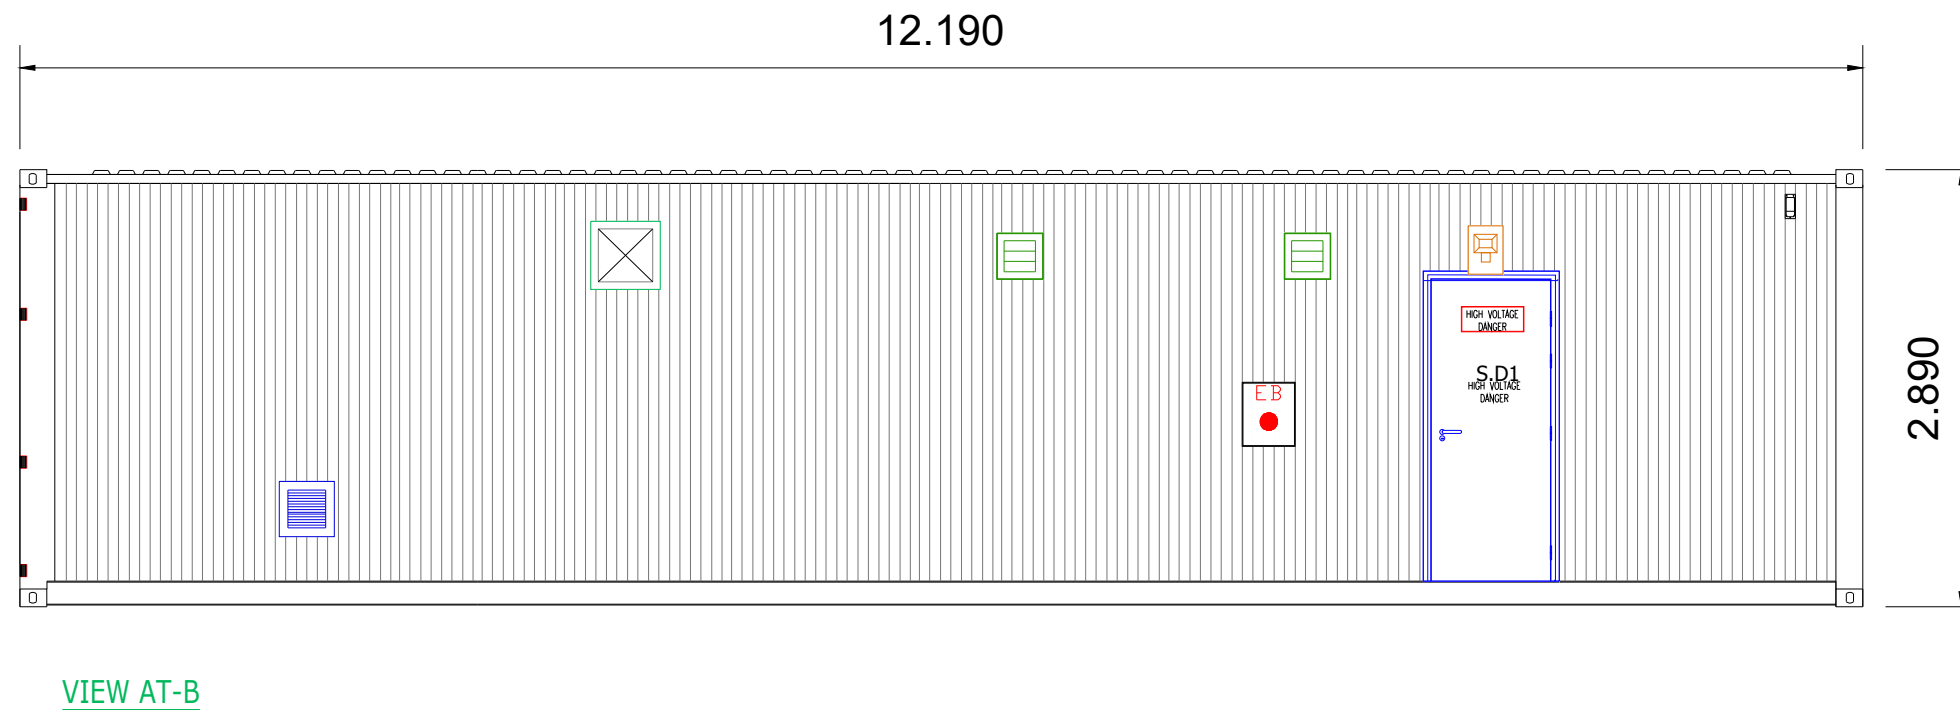
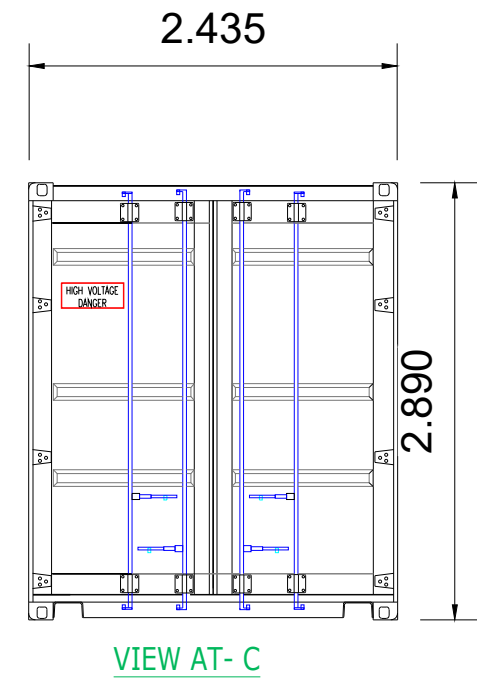


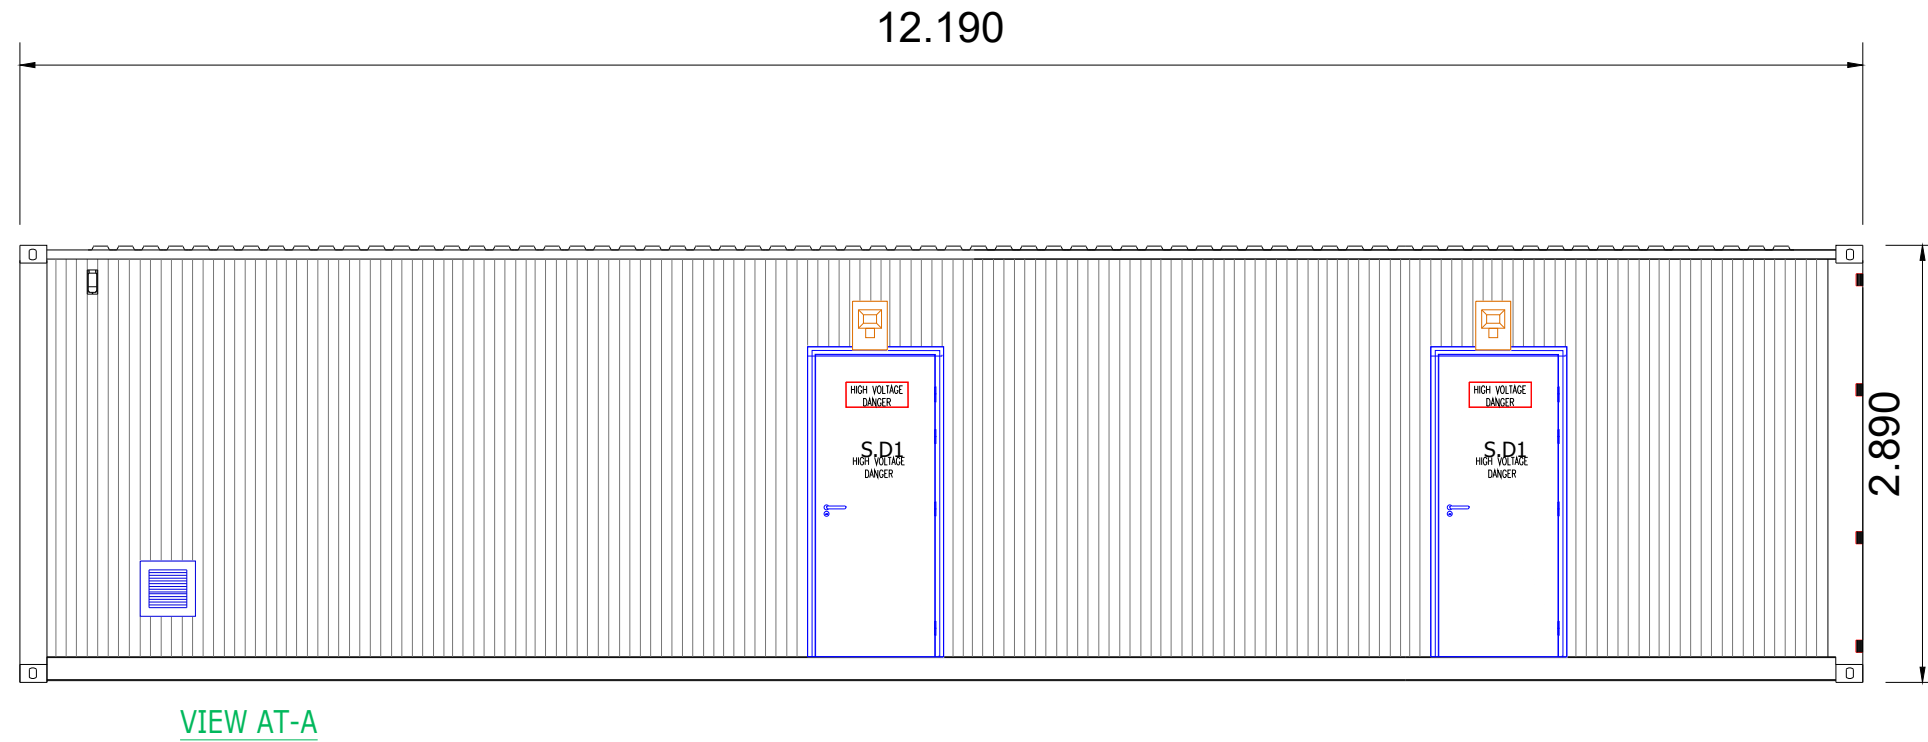

Project: Totmonslow

Location: Totmonslow, UK

Title: 52.9509, -2.0125
GIS 33kV -Generating Station
40ft UP-G36 Substation - External

Drawn: Detra Solar / SO Checked: AP

Scale: 1:50@A3 Date: 10/04/25

Drawing No: - Rev: 1




Sustainable Bright Ltd
Building 2, Guildford business park,
GU2 8XG, Guildford,
United Kingdom
www.sustainablebright.com



Detra Solar
Lvovo str. 25-104,
LT-09320 Vilnius
www.detrasolar.com

Site verify all dimensions prior to construction. Report all discrepancies to the drawing originator immediately. This drawing is to be read in conjunction with all relevant documents and drawings.

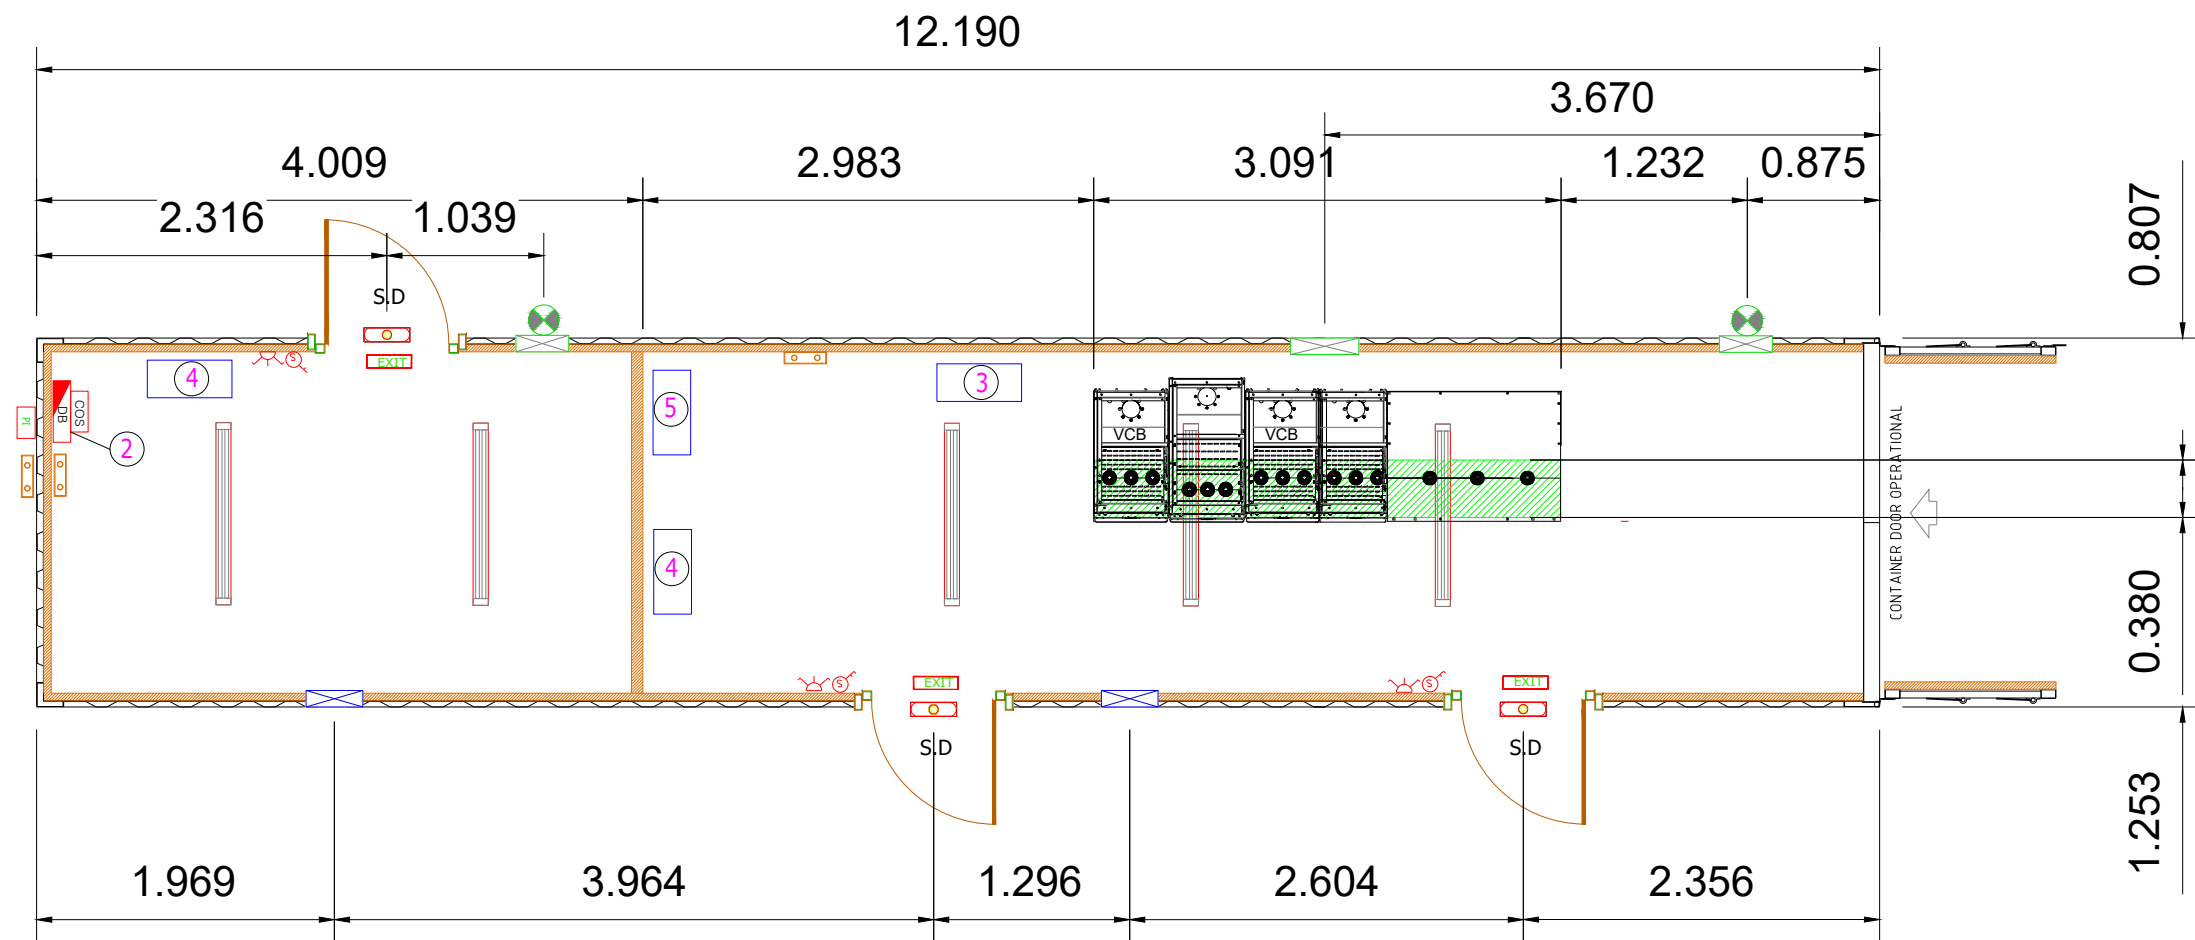

PLAN VIEW

Notes :

- 1 - MV 33kV Switchboard
- 2 - LV DB
- 3 - Battery Tripping Unit
- 4 - Heater
- 5 - Customer wall box

Project:	Totmonslow		
Location:	Totmonslow, UK		
	52.9509, -2.0125		
Title:	GIS 33kV -Generating Station 40ft UP-G36 Substation-Internal		
Drawn:	Detra Solar / SO	Checked:	AP
Scale:	1:50@A3	Date:	10/04/25
Drawing No:	-	Rev:	1



Sustainable Bright Ltd
Building 2, Guildford business park,
GU2 8XG, Guildford,
United Kingdom
www.sustainablebright.com



Detra Solar
Lvovo str. 25-104,
LT-09320 Vilnius
www.detrasolar.com

Site verify all dimensions prior to construction. Report all discrepancies to the drawing originator immediately. This drawing is to be read in conjunction with all relevant documents and drawings.

